



East Elevation

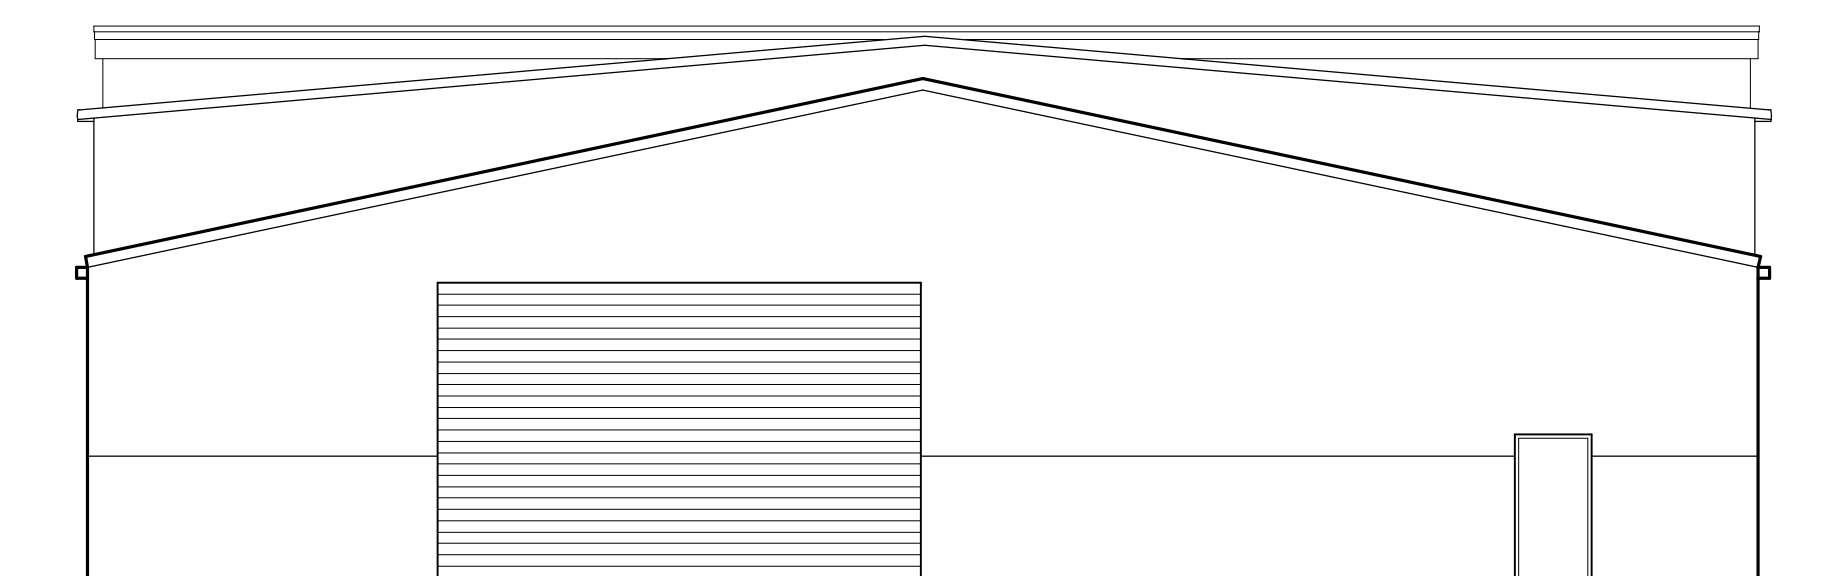


West Elevation




South Elevation

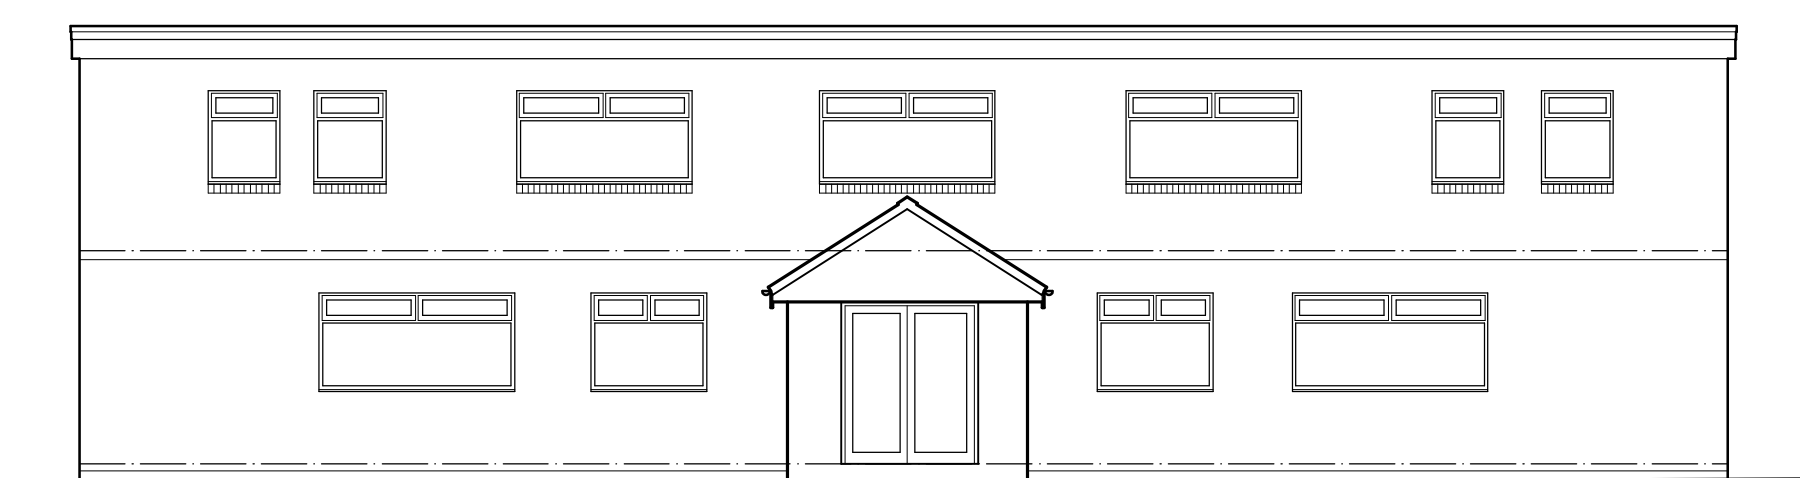


North Elevation

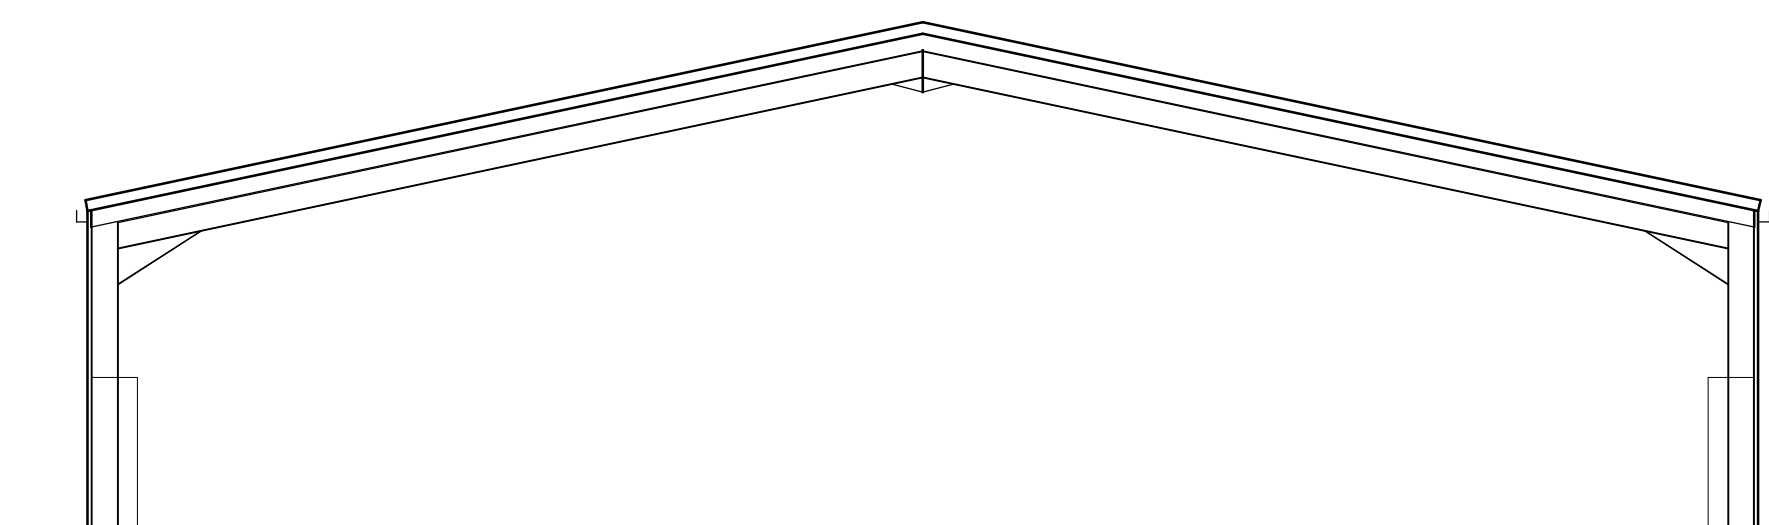

Cross Section through Original Building

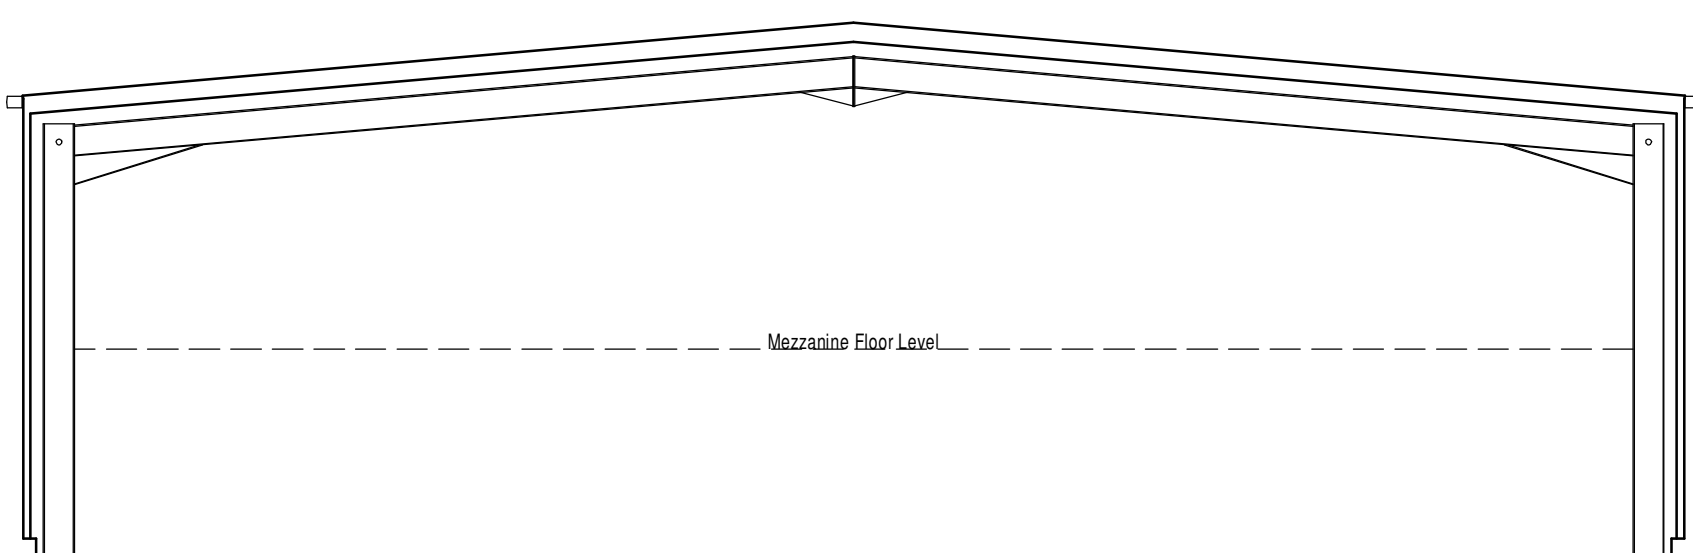

Cross Section through Main Workshop

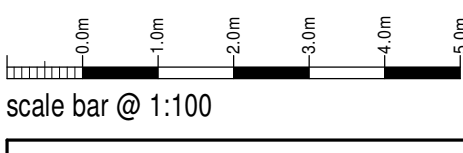

Montgomery Developments Ltd

Proposed Extensions + Alterations,  
Unit 2, Stakehill Industrial Estate,  
Middleton,  
Manchester,  
M24 2GP.

Existing Conditions  
Sections and Elevations

| Date         | Sheet | Scale |
|--------------|-------|-------|
| October 2025 | A1    | 1:100 |
| Dwg No       | Rev.  | Drawn |
| 2025-3012-02 | -     | NAW   |

A:



10 Cawdry Buildings, Fountain Street, Leek, ST13 6JP  
Telephone: 01538 386002  
E-mail: info@sammonsltd.co.uk  
Web: www.sammonsltd.co.uk

This drawing is copyright.  
All dimensions must be checked prior to commencement.