




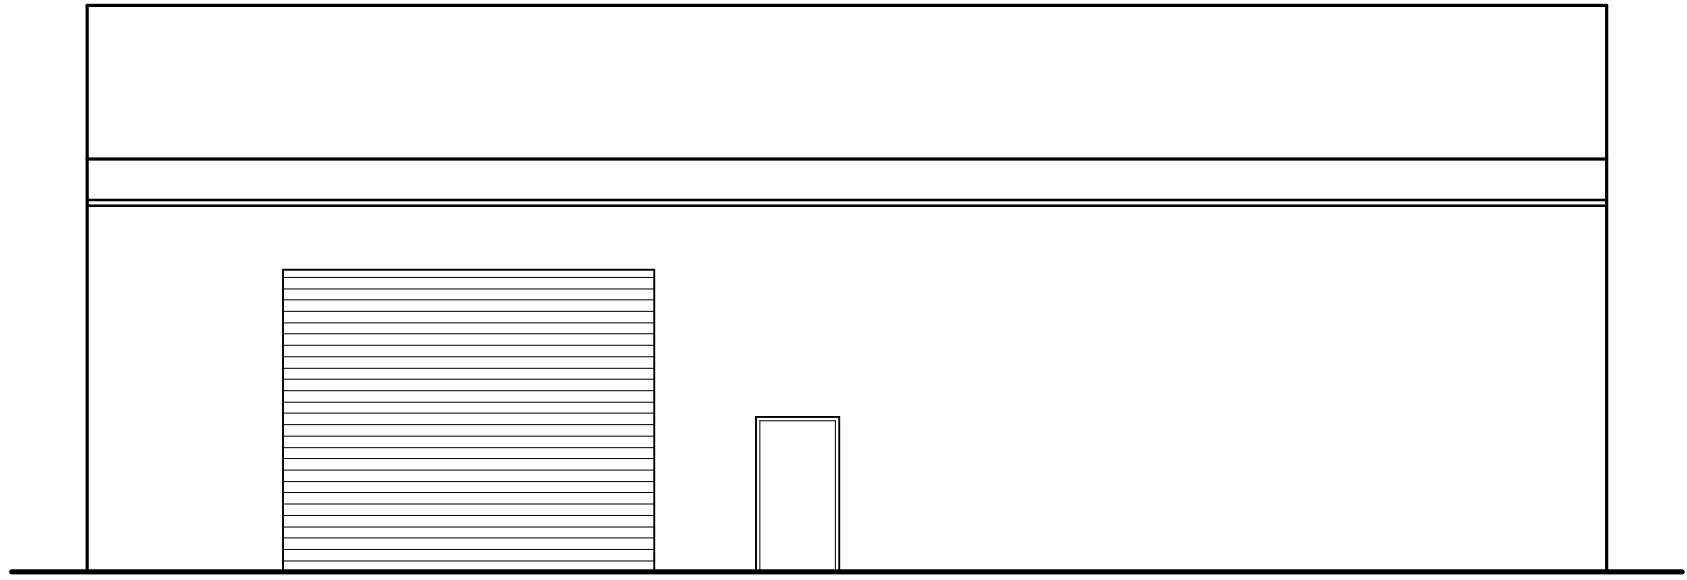


North Elevation

 


South Elevation

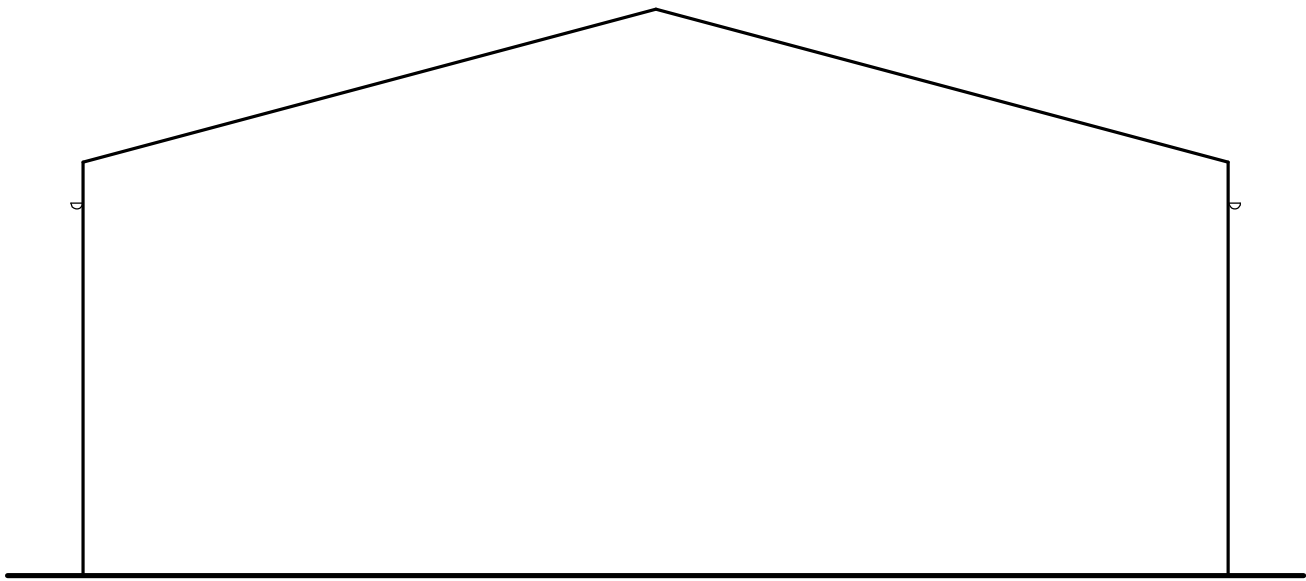


East Elevation

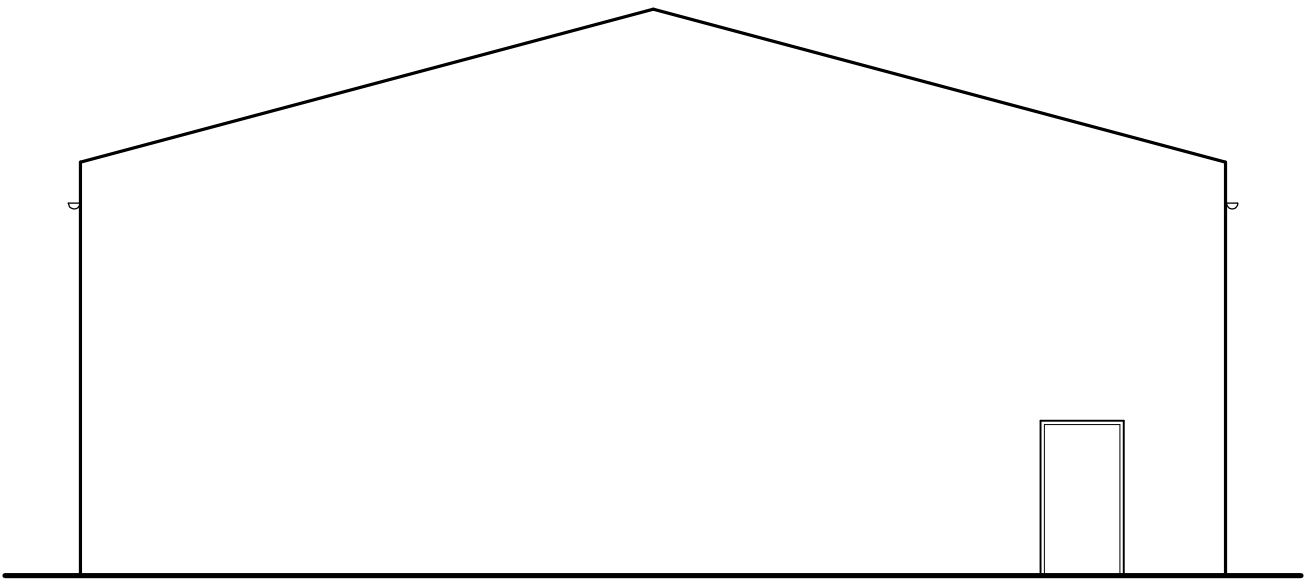


West Elevation

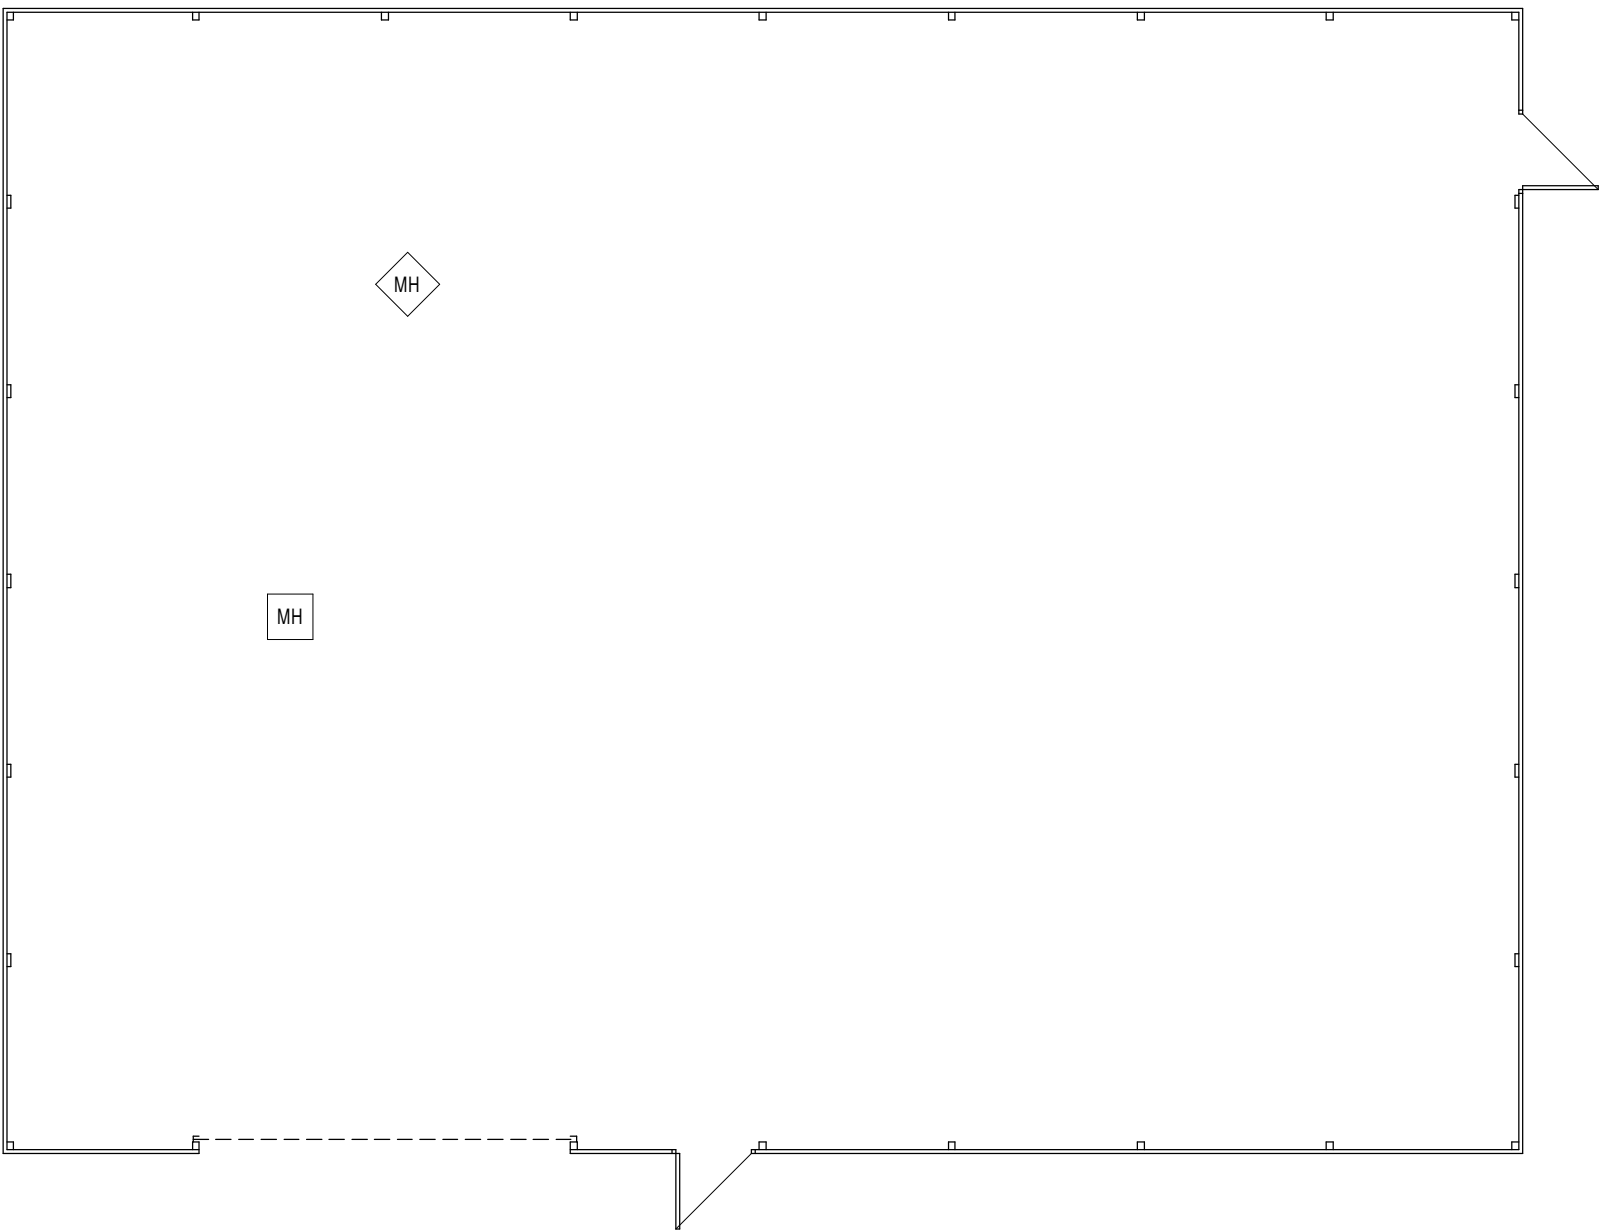

Plan

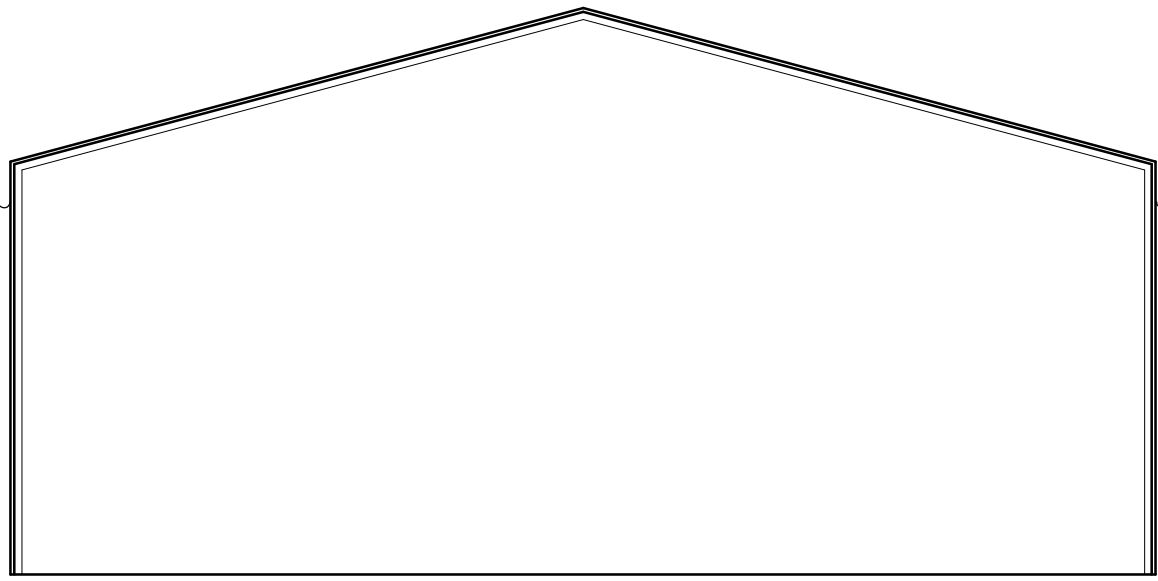

Cross Section

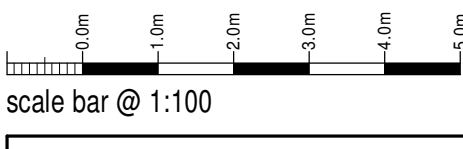

scale bar @ 1:100

Montgomery Developments Ltd
Proposed Extensions + Alterations
Unit 32
Stakehill Industrial Estate,
Middleton,
Manchester, M24 2RW

Existing Conditions - Outbuilding
Plan and Elevations

Date	Sheet	Scale
July 2025	A1	1:100
Dwg No	Rev.	Drawn
2025-3012-03	-	NAW

A:



10 Cawdry Buildings, Fountain Street, Leek, ST13 6JP
Telephone: 01538 386002
E-mail: info@sammonsltd.co.uk
Web: www.sammonsltd.co.uk

This drawing is copyright.
All dimensions must be checked prior to commencement.