



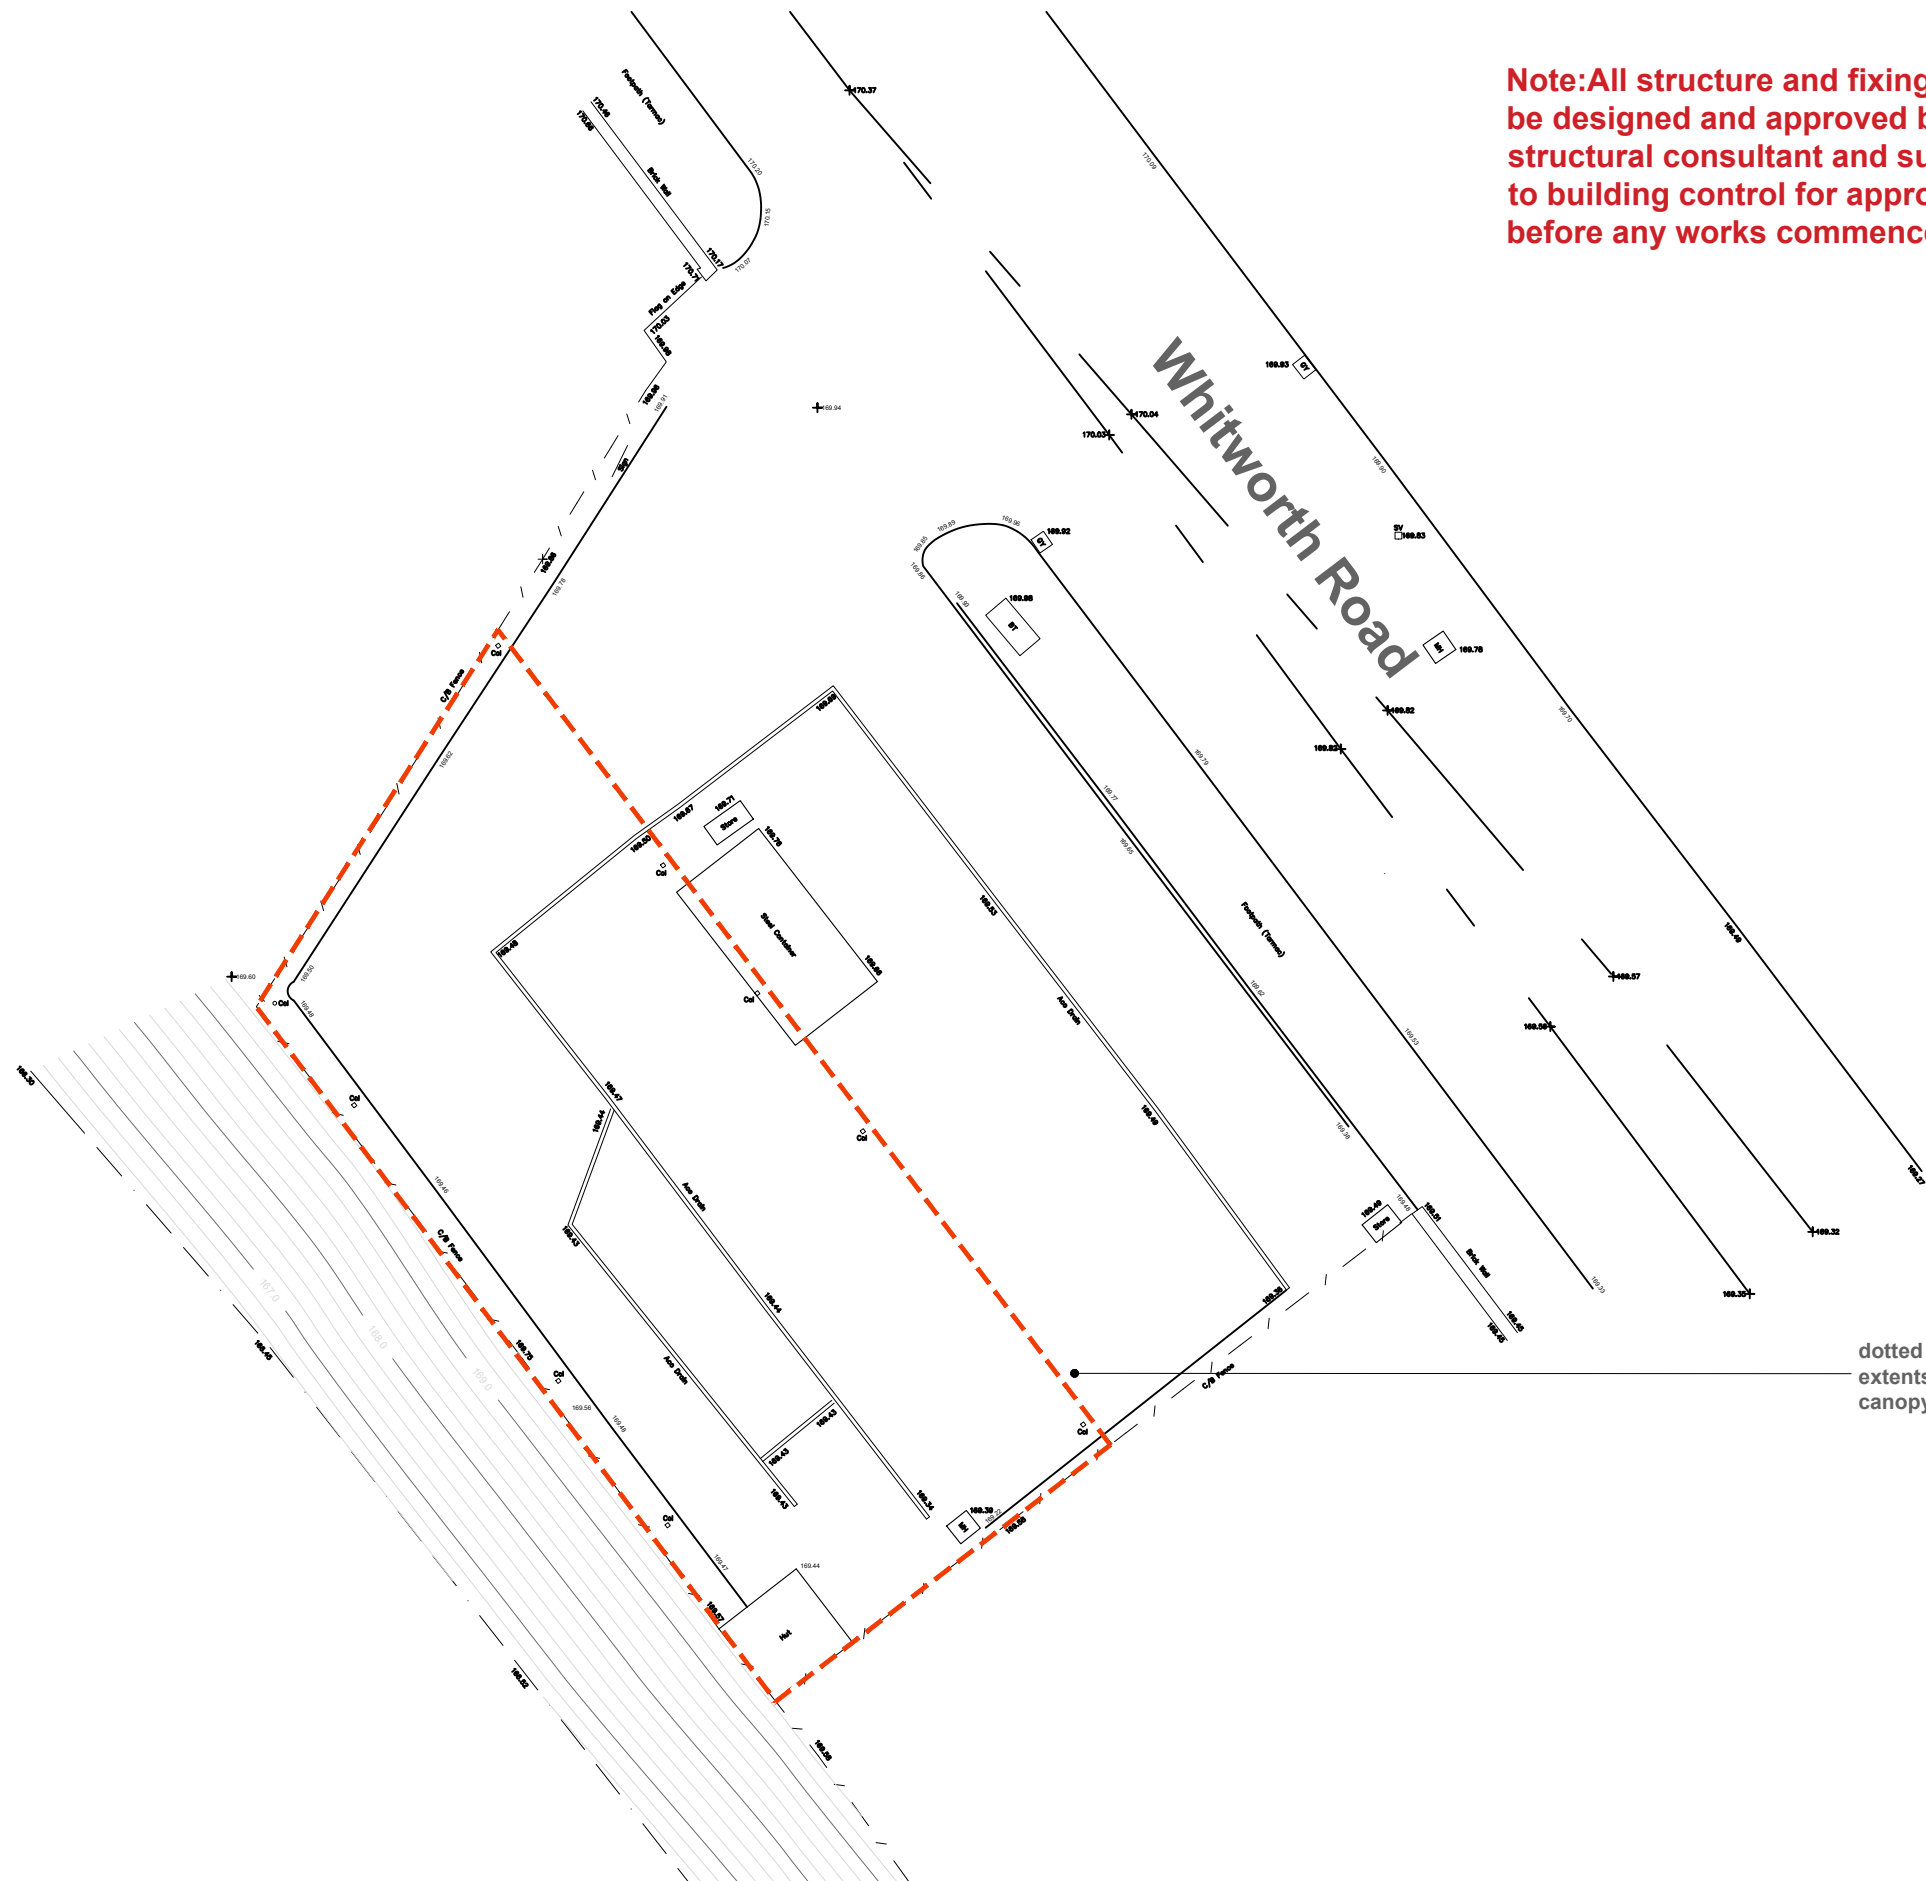

Note: All structure and fixings to be designed and approved by a structural consultant and submitted to building control for approval before any works commence.

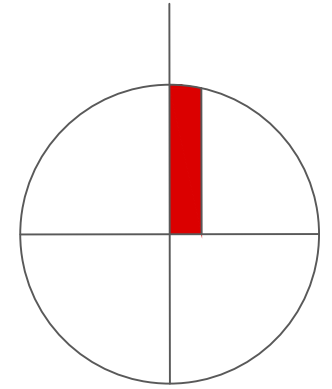

dotted red line indicates extents of the re-clad canopy over the car wash

Capitol Car Wash
Existing Canopy
Whitworth Road
Rochdale

Proposed Site Plan

work to figured dimensions

© CJ Partnership owns the copyright of this design / drawing which must not be reproduced in whole or in part without the written permission of CJ Partnership

contract no

3694 07

drawn by

drawing no

date
December 2025

revision

scale @ A3
1:200

Revisions:
A. Plan title changed.PDC.June 2025

Blue Pit Mill Queensway
Castleton Rochdale OL11 2PG

+44 (0)1706 631347
info@cjpartnership.com
www.cjpartnership.com

CJ PARTNERSHIP
ENVIRONMENTAL ARCHITECTS

