


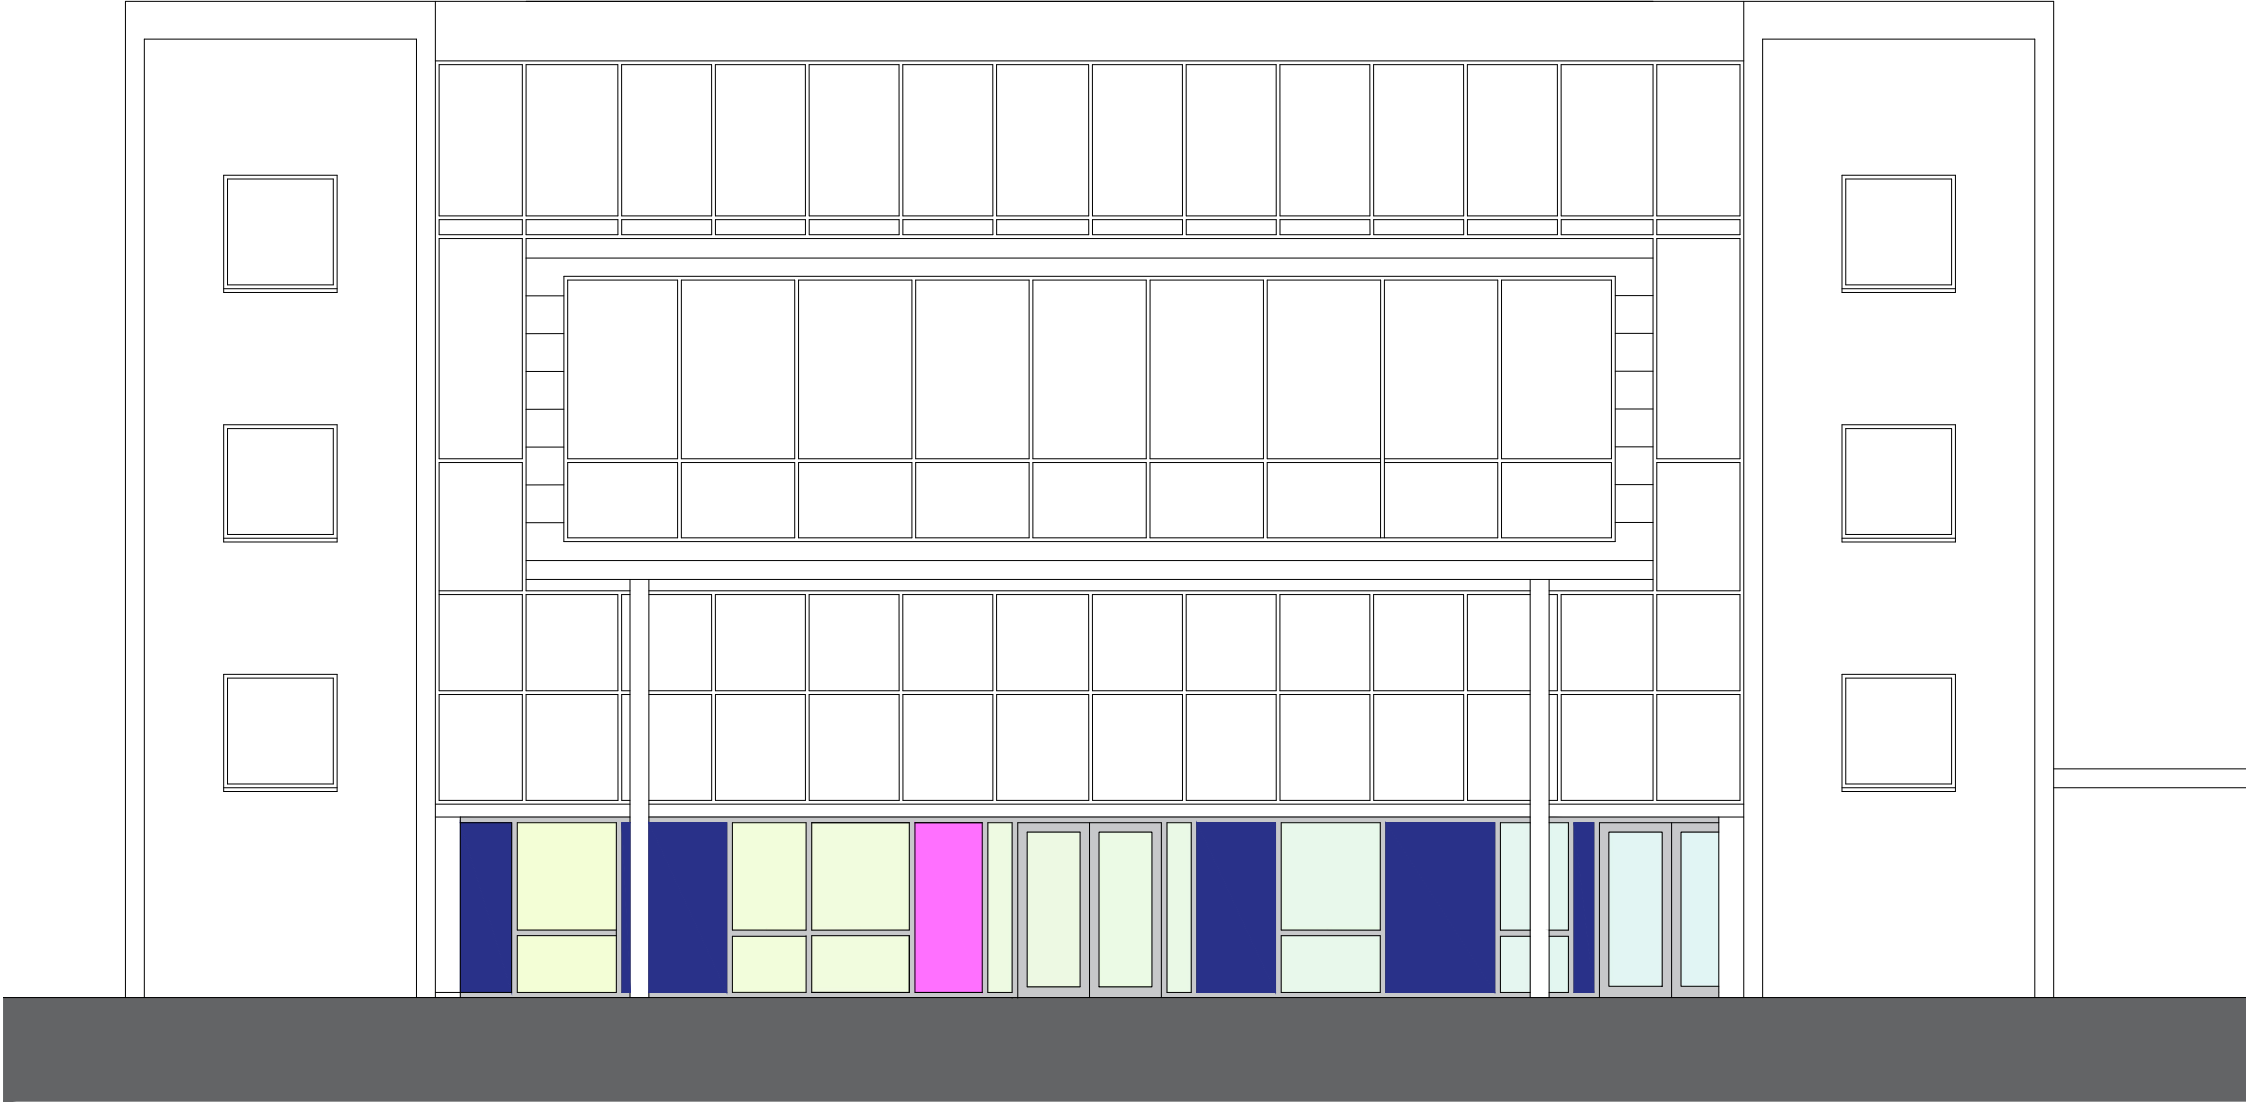

front elevation as existing

Watergrove Trust
Mathew Moss High School
Mathew Moss Lane
Rochdale

Alterations to Main Entrance
Elevation as Existing

work to figured dimensions

© CJ Partnership owns the copyright of this design /
drawing which must not be reproduced in whole or in
part without the written permission of CJ Partnership

contract no

3714 03

drawn by

drawing no

date

revision

scale @ A3
1:100

Revisions:
A.

Blue Pit Mill Queensway
Castleton Rochdale OL11 2PG

+44 (0)1706 631347
info@cjpartnership.com
www.cjpartnership.com

CJPARTNERSHIP
ENVIRONMENTAL ARCHITECTS

