




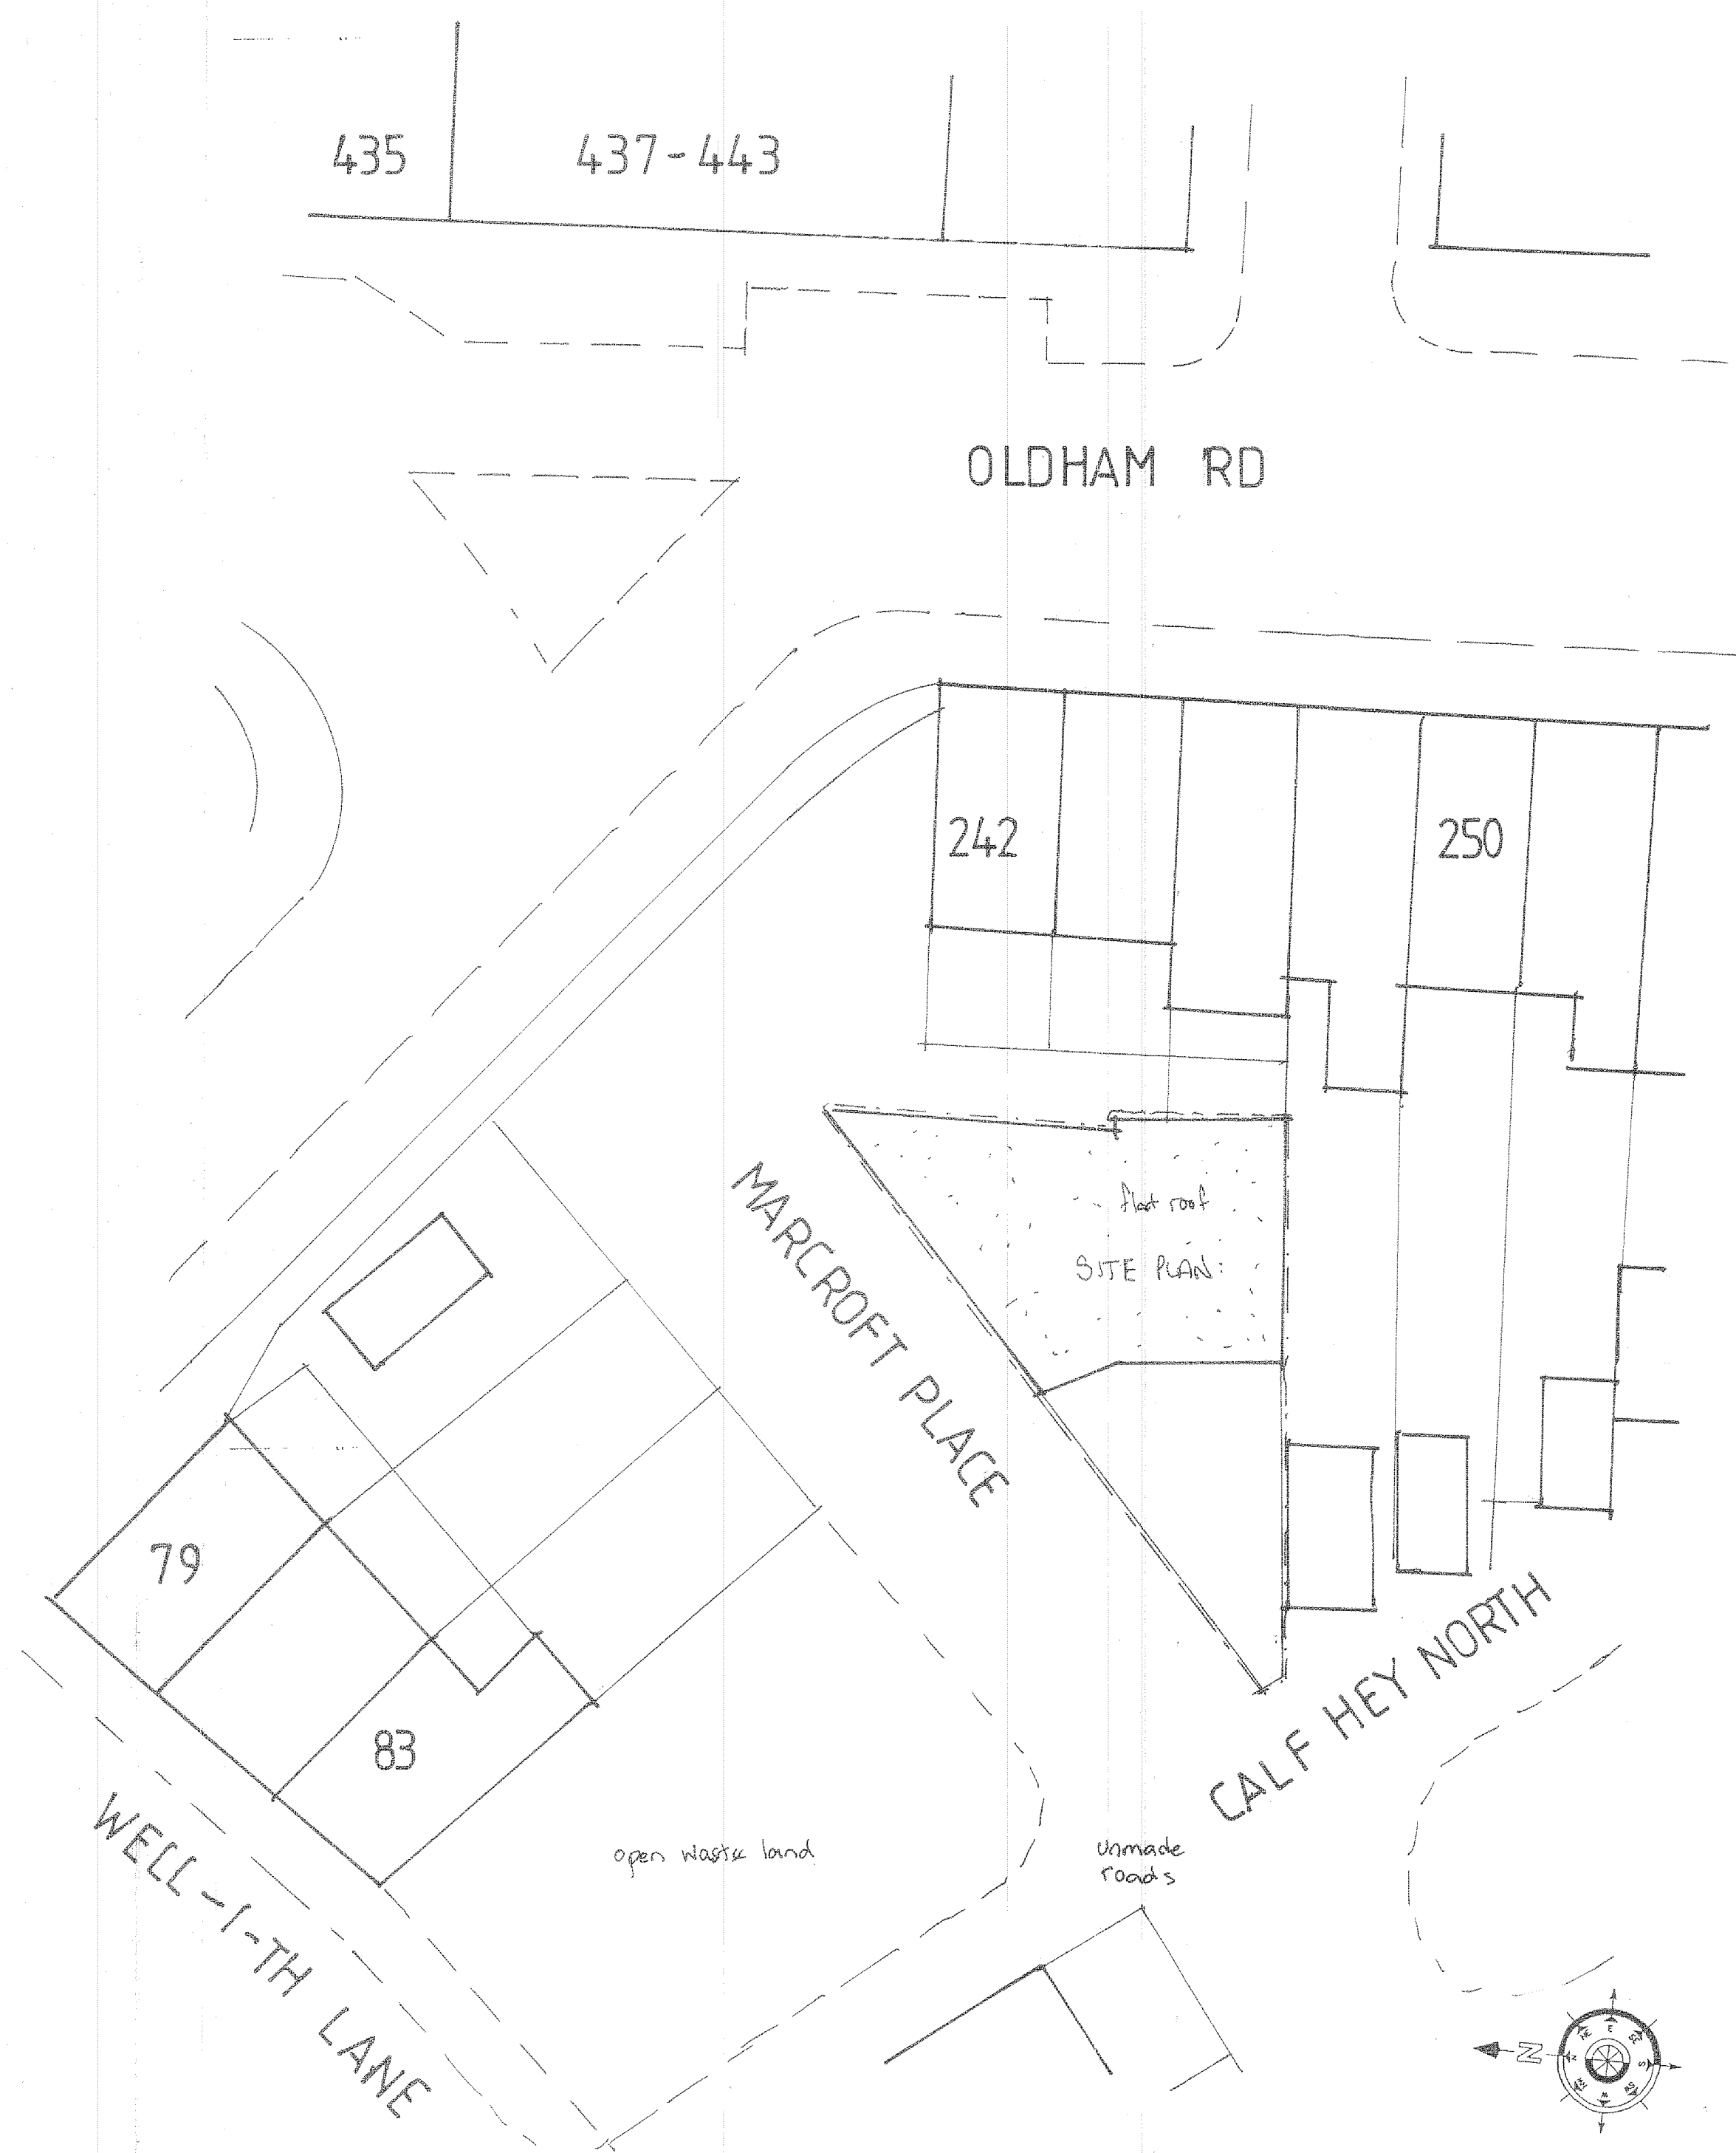

EXISTING ROOF AND SITE PLAN. SCALE 1:200 @A1

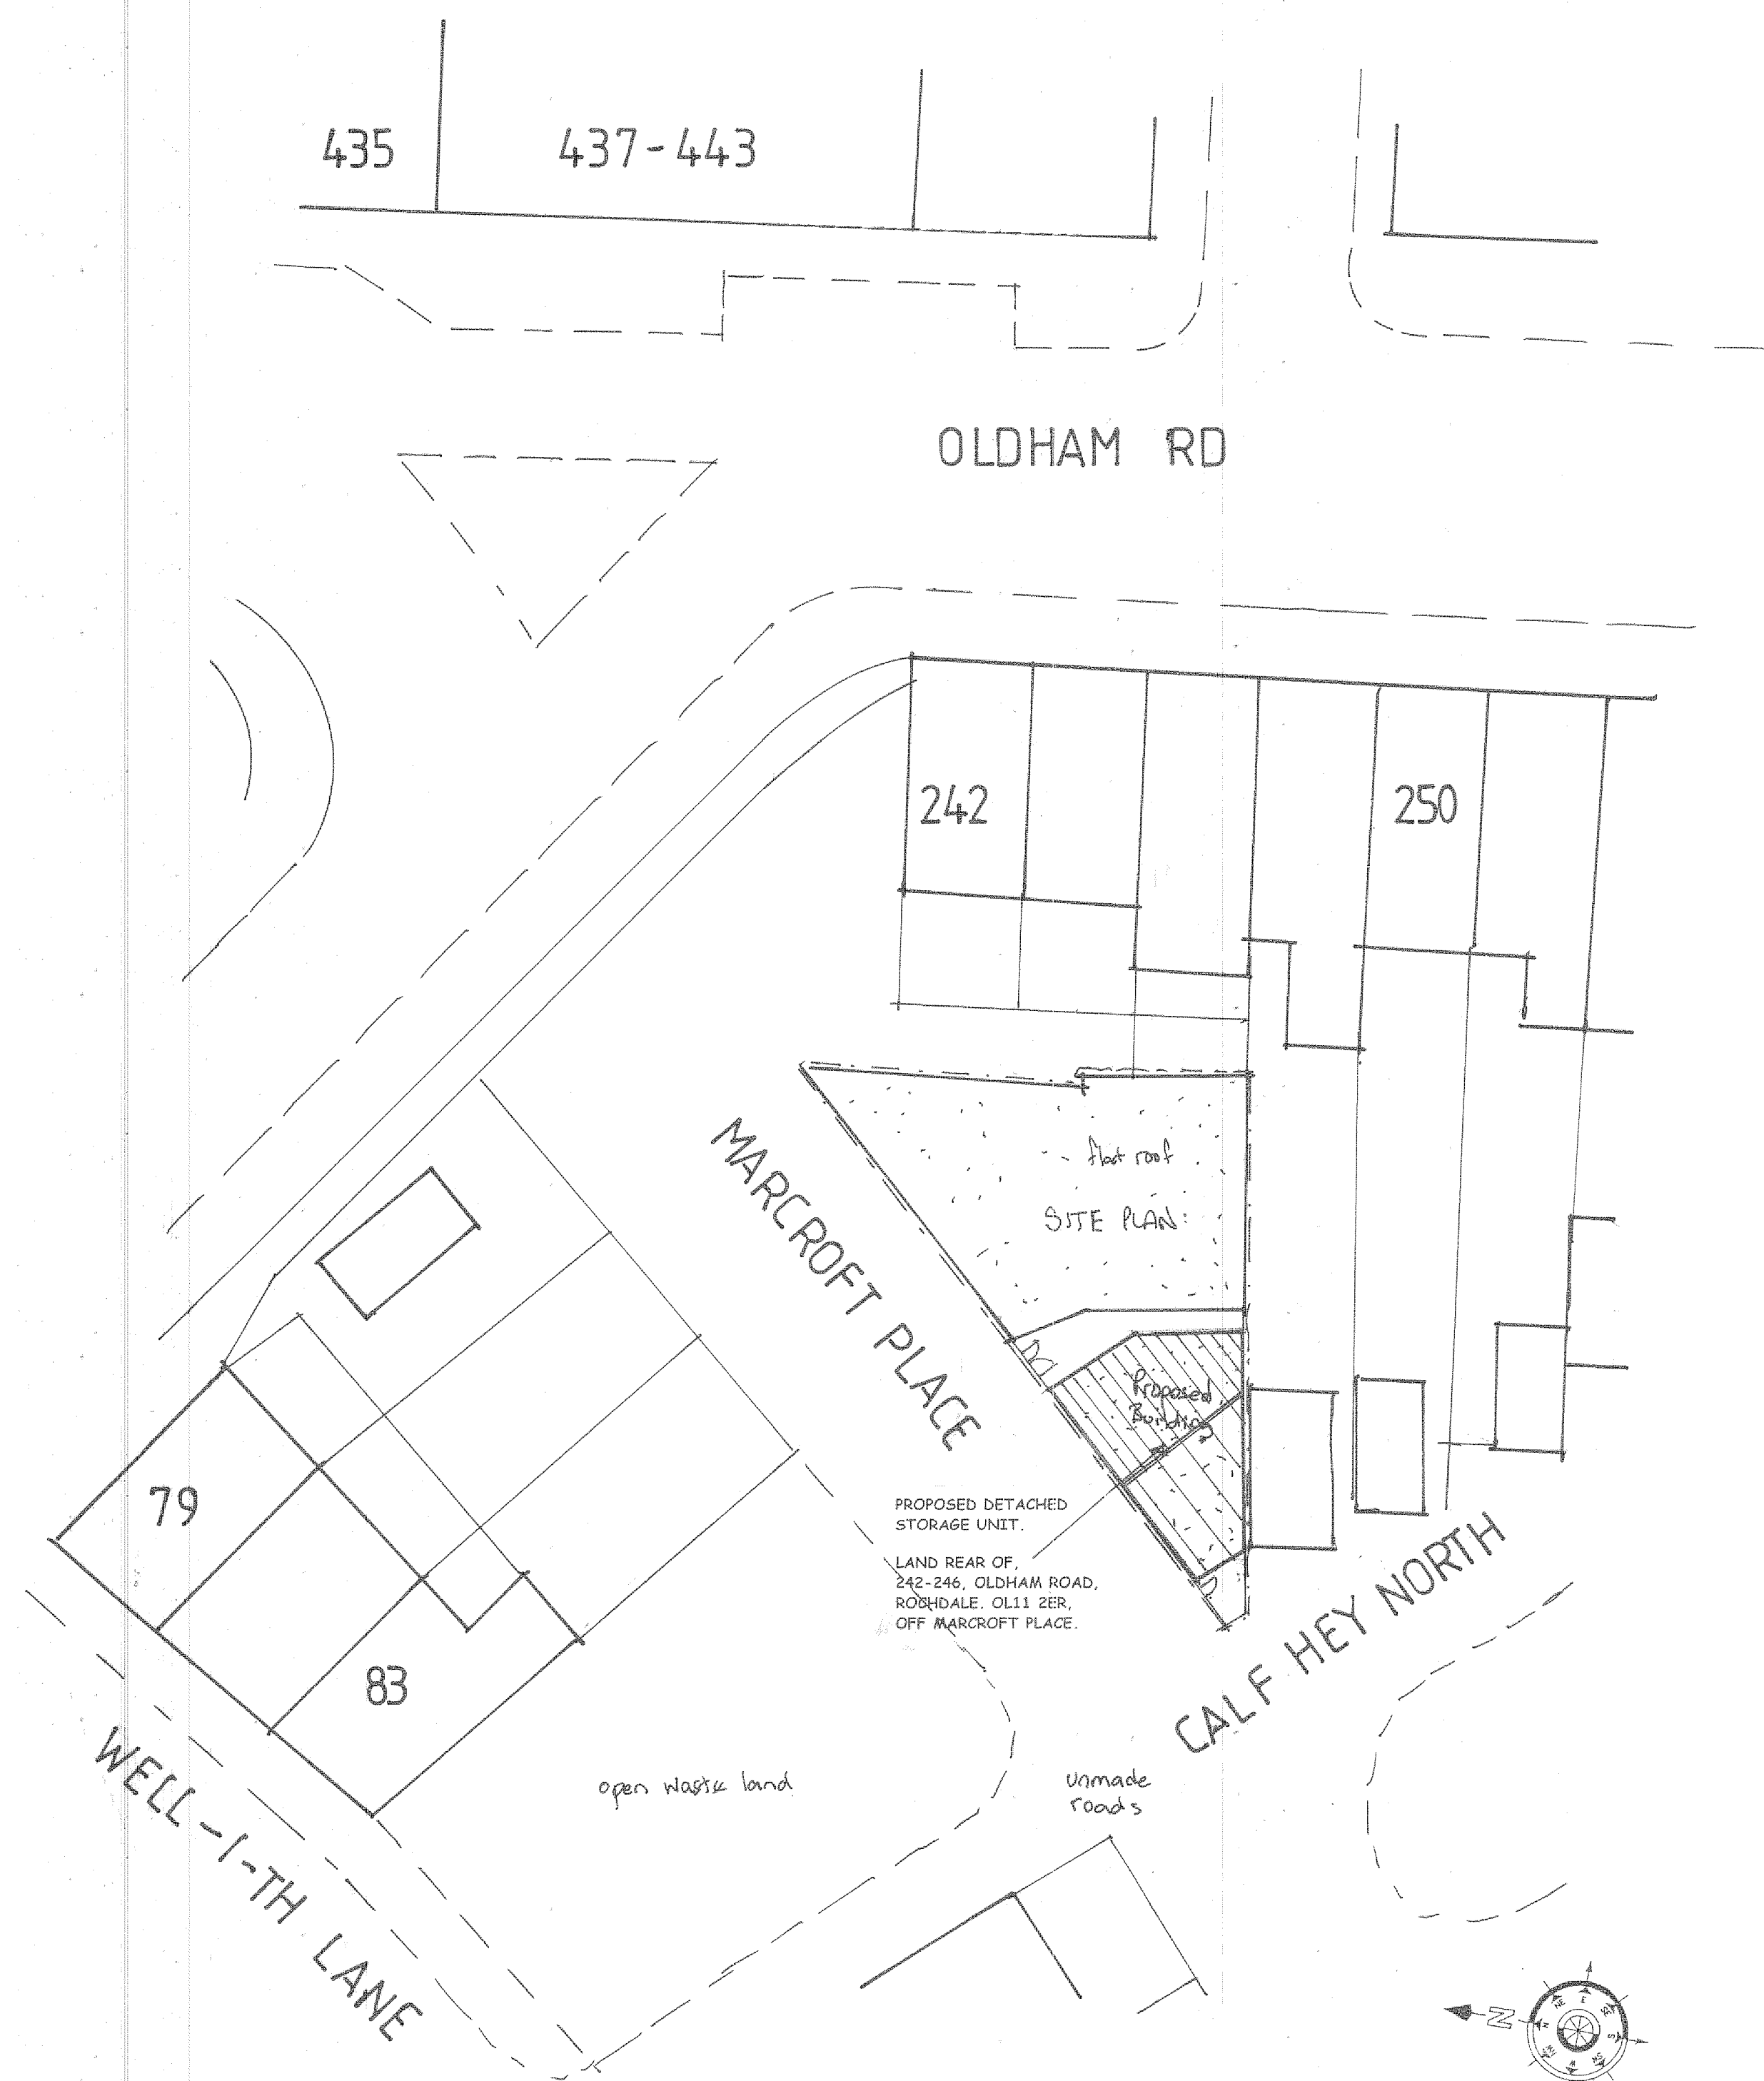

PROPOSED ROOF AND SITE PLAN. SCALE 1:200 @A1

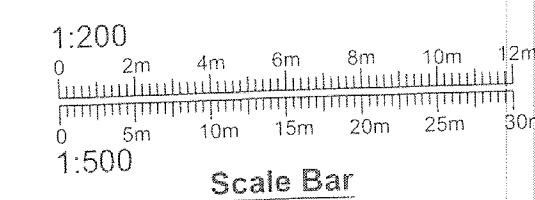

PROJECT
PROPOSED DETACHED
STORAGE UNIT.
DRAWING TITLE
EXISTING AND PROPOSED
ROOF AND SITE PLAN.
CLIENT
MR. M. TAHSEEN.
83, WELL-I-TH LANE,
ROCHDALE. OL11 2JR.
SITE ADDRESS
LAND REAR OF,
242-246, OLDHAM ROAD,
ROCHDALE. OL11 2ER,
OFF MARCROFT PLACE.
SCALE
SCALE 1:200@A1
DRAWING No
CL 04255936/4.
DATE
APR 2025.