


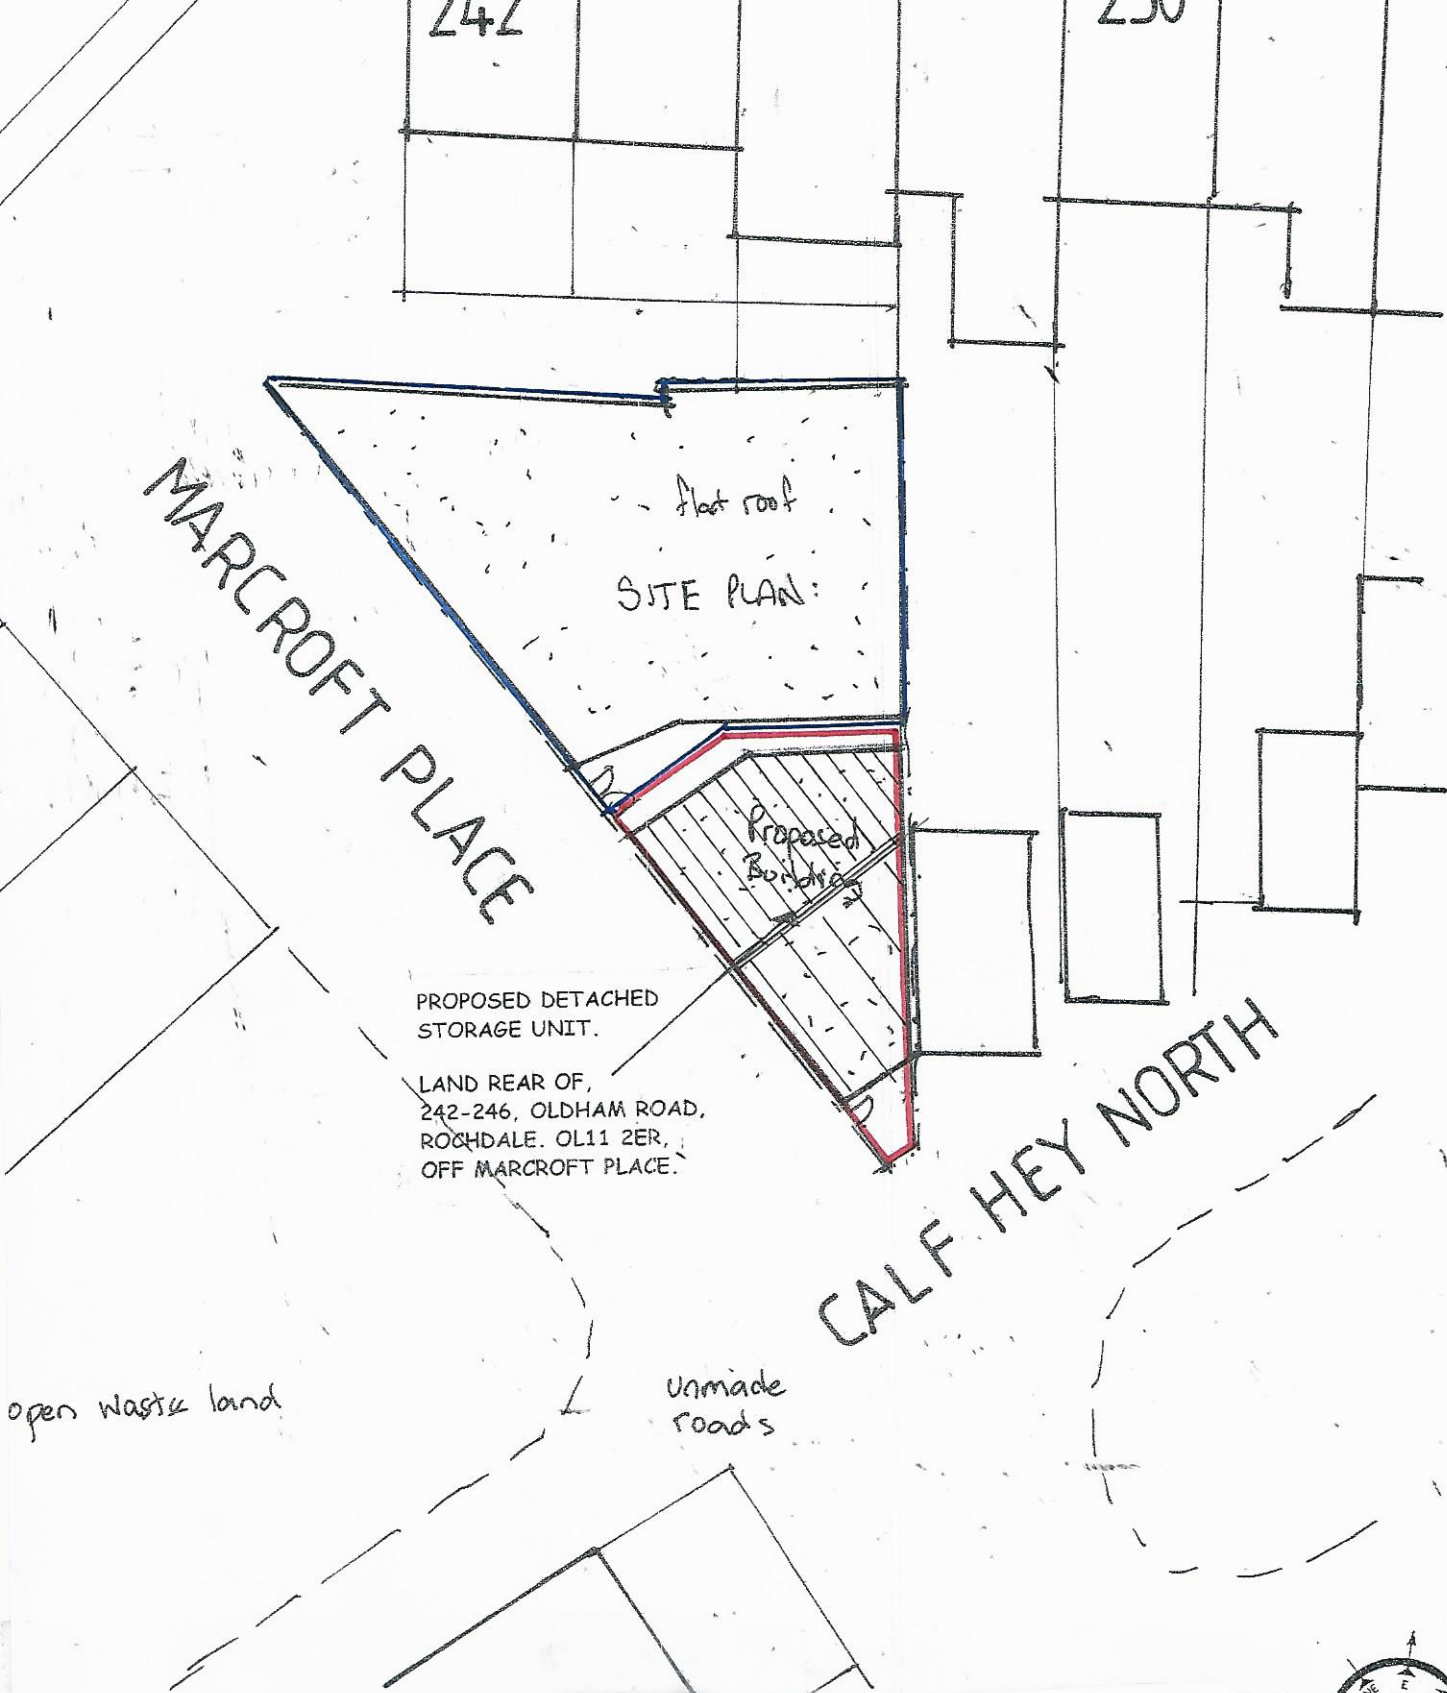

PROJECT

PROPOSED DETACHED
STORAGE UNIT.

DRAWING TITLE

SITE PLAN EDGED RED.

CLIENT

MR. M. TAHSEEN.

83, WELL-I-TH LANE,
ROCHDALE. OL11 2JR.

SITE ADDRESS

LAND REAR OF,
242-246, OLDHAM ROAD,
ROCHDALE. OL11 2ER,
OFF MARCROFT PLACE.

SCALE

SCALE 1:200@A4

DRAWING No

CL 04255936/6.

DATE

APR 2025.

