
 


00-P-Ground Floor

1 : 50

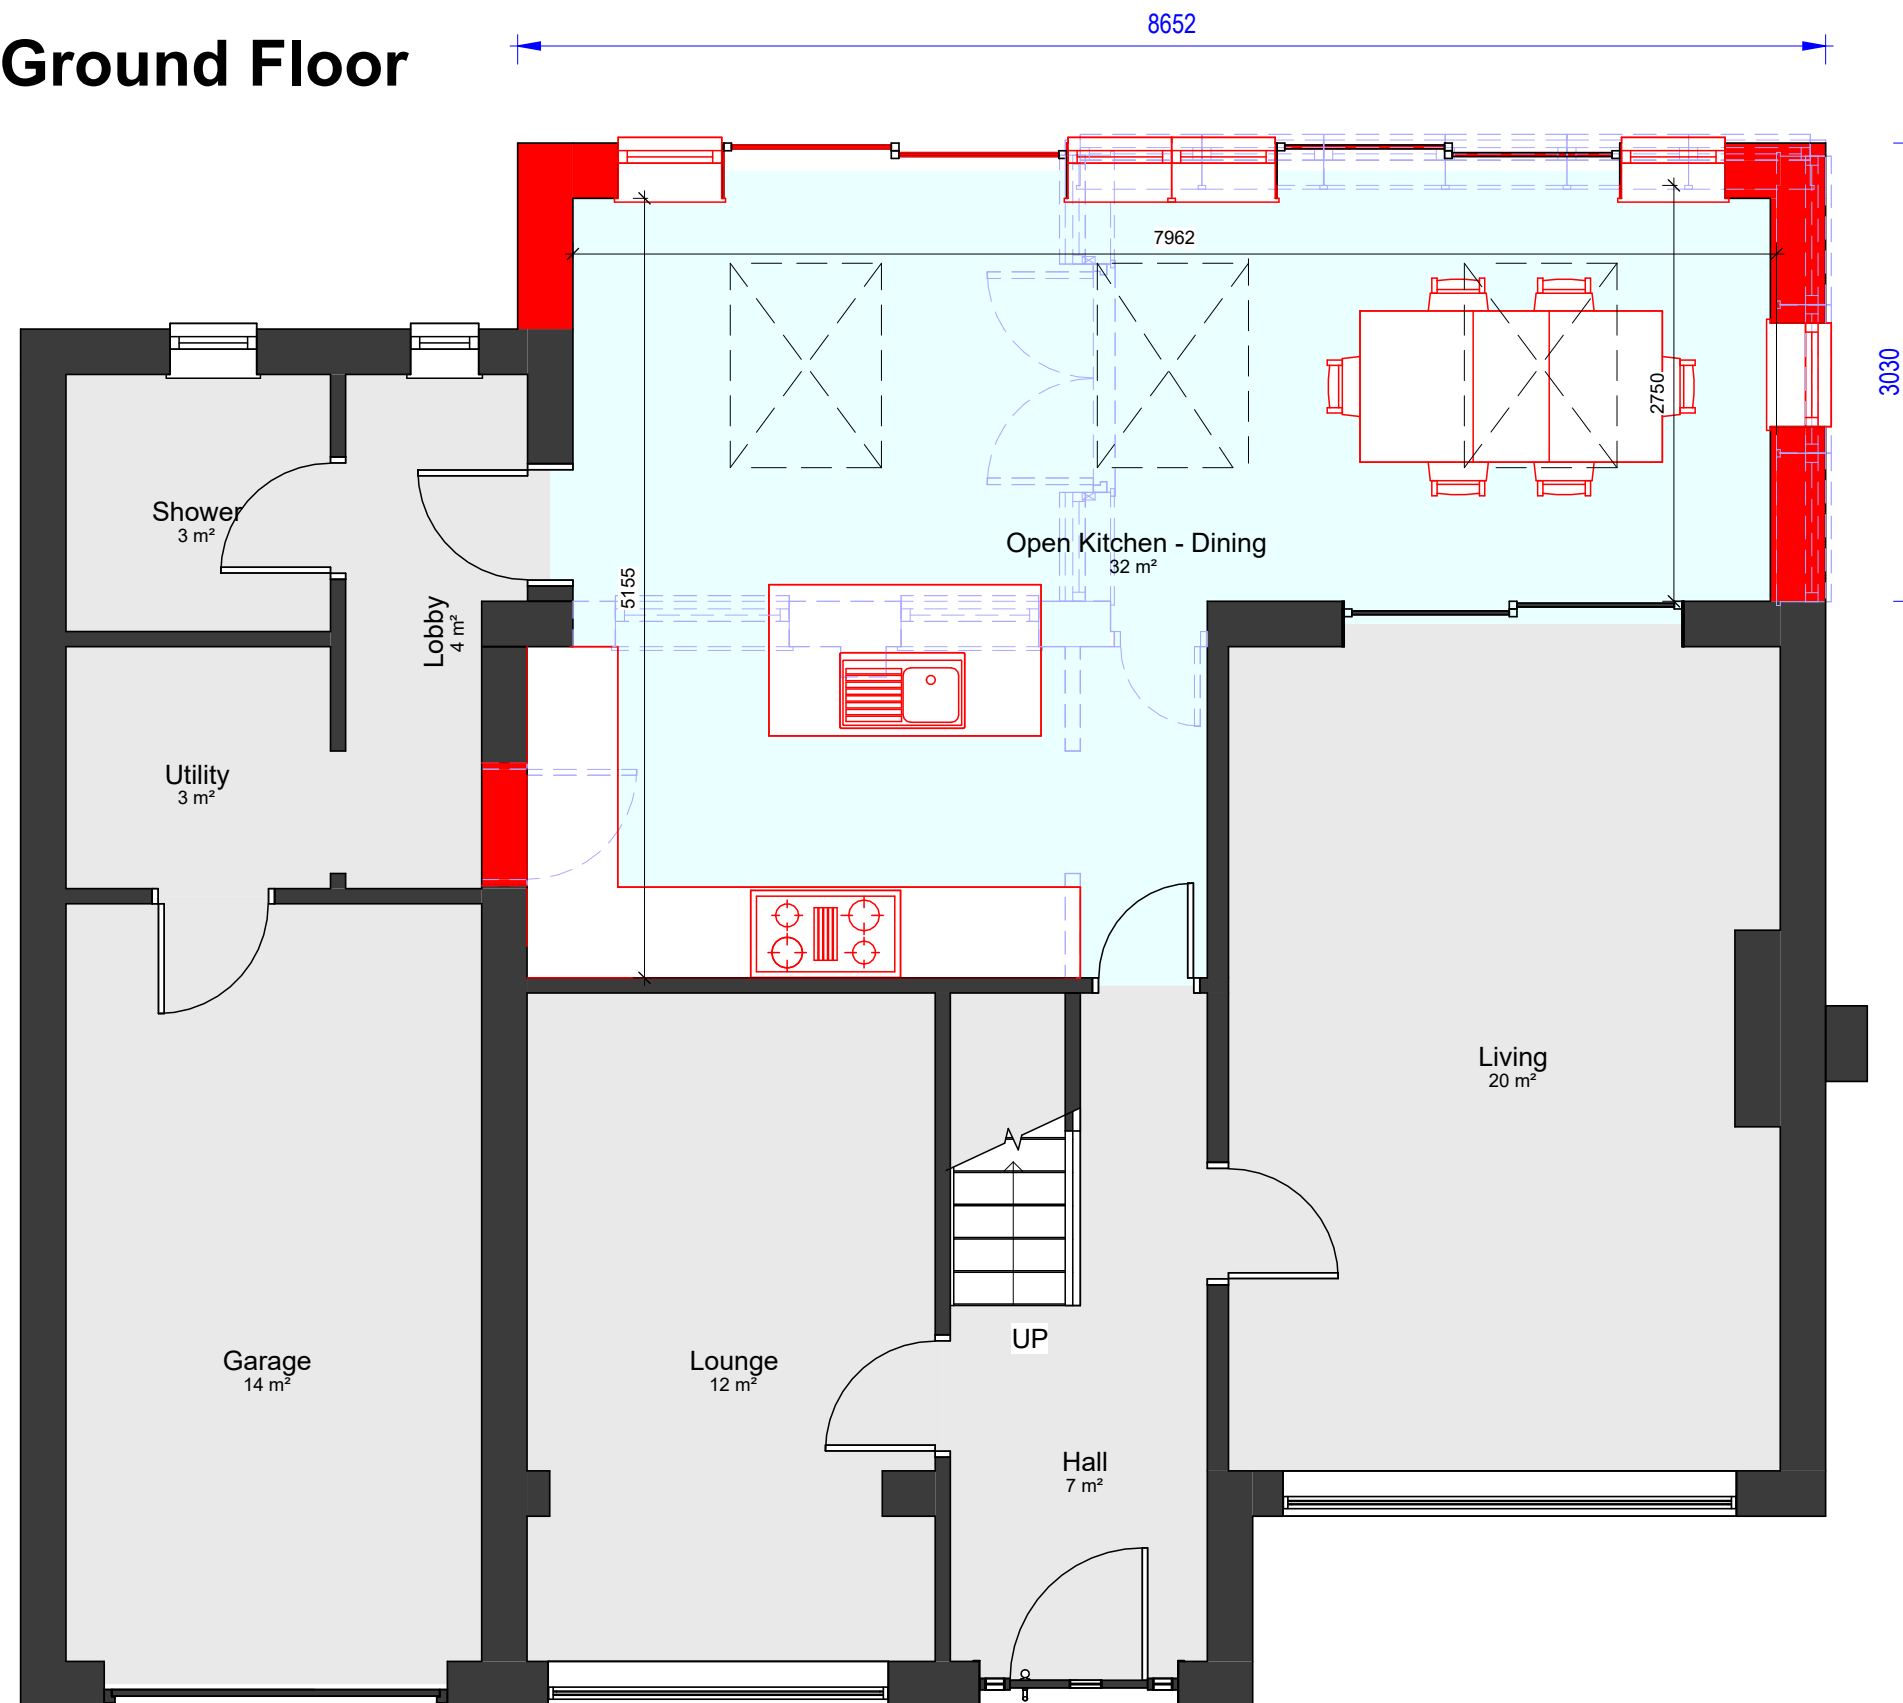

VISUAL SCALE 1:100 @ A3

COPYRIGHT © ALL RIGHTS RESERVED BY ARCHITEK BDC LTD. DRAWING INDICATES DESIGN INTENT ONLY. NOT TO BE USED FOR CONSTRUCTION UNLESS STATED SO. TO BE READ IN CONJUNCTION WITH OTHER DRAWINGS OR SPECIFICATION WHERE PROVIDED.



0161 511 8479

vikas@architek.uk
916 Stockport Road, Levenshulme, Manchester, M19 3AB

No.	Description	Date
P1	Issue to Planning	05.11.2025

PROJECT		ADDRESS		CLIENT		
Single storey rear extension		4 Thornbank Close, Heywood OL10 2NH		Adam Callan		
		SHEET		Date 27.10.2025	Project number 1357	Scale (@ A3) 1 : 50
Rochdale MB Council		PURPOSE OF ISSUE		Drawn by NM	DRAWING NUMBER	
PLANNING		Proposed Floor Plans		Checked by VA	A104	REV P1