


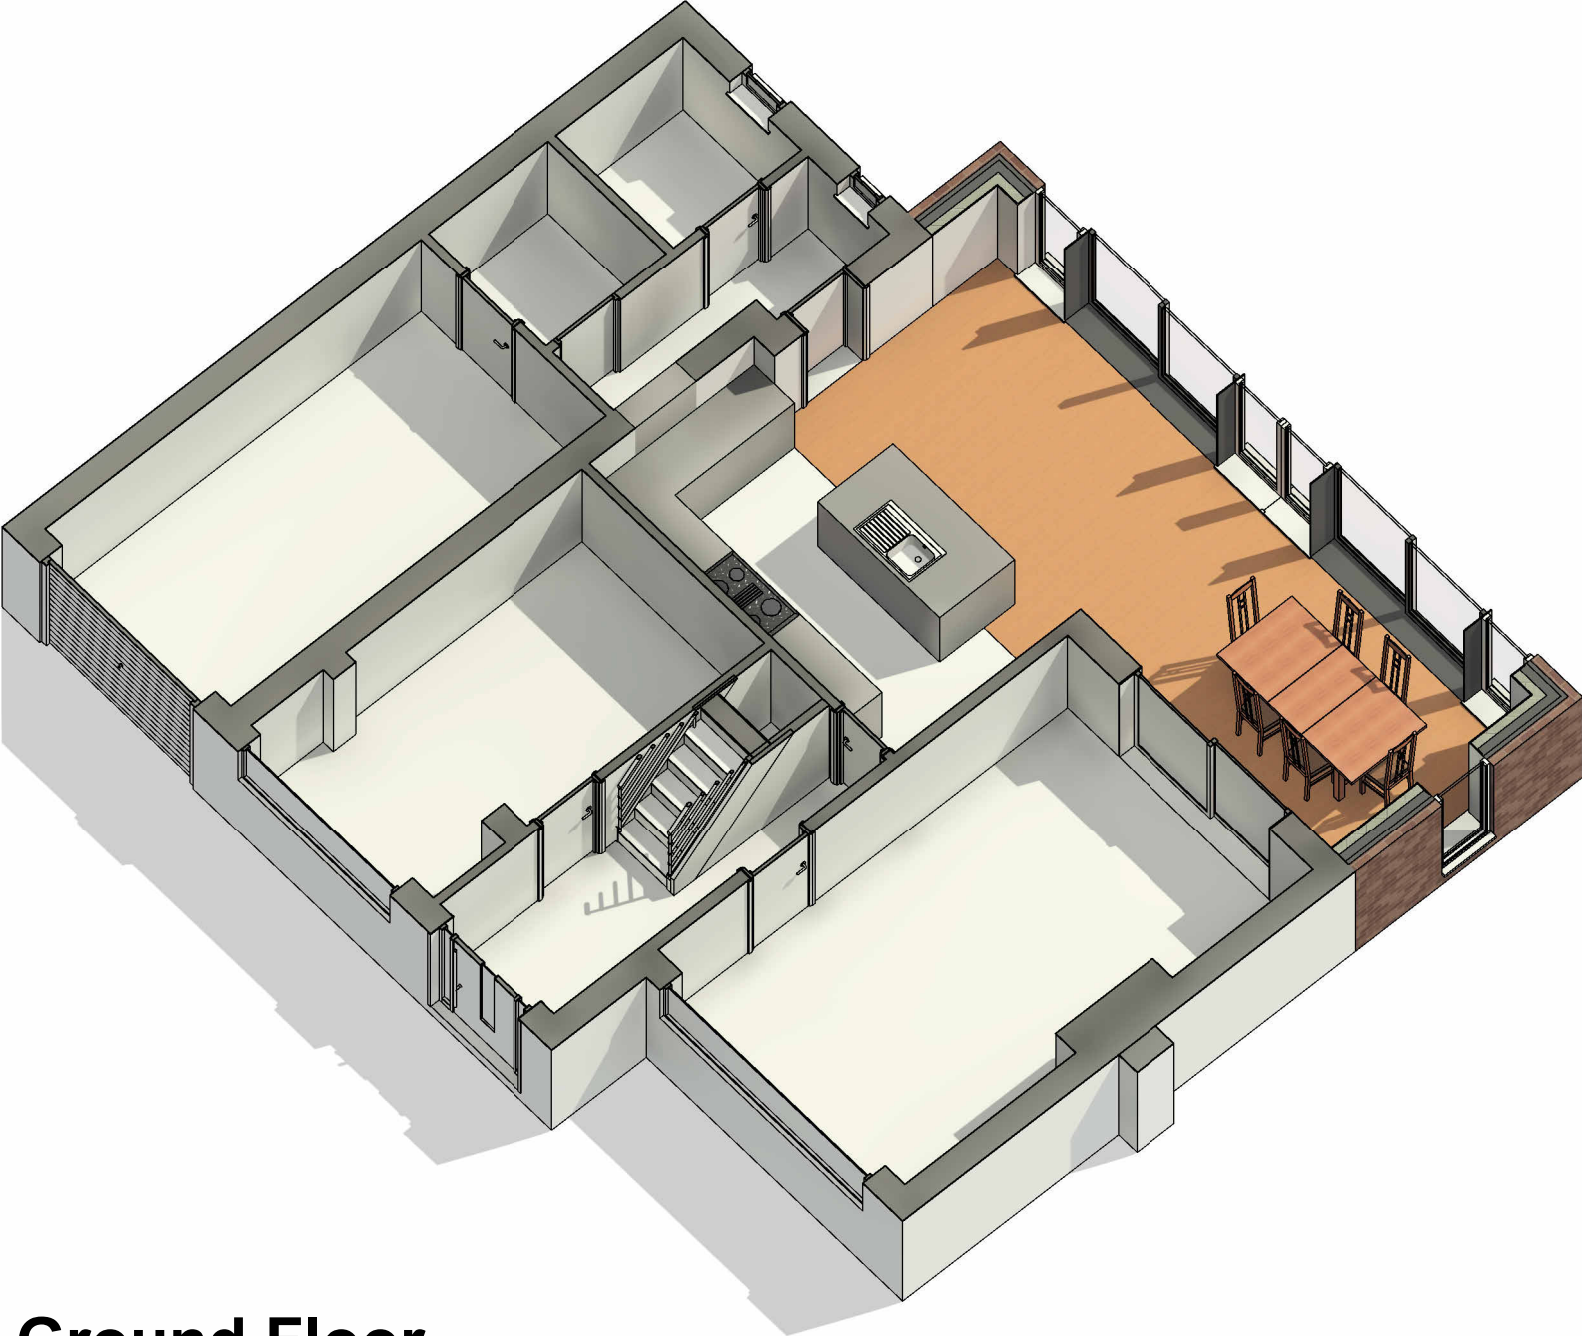

3D Ground Floor

COPYRIGHT © ALL RIGHTS RESERVED BY ARCHITEK BDC LTD. DRAWING INDICATES DESIGN INTENT ONLY. NOT TO BE USED FOR CONSTRUCTION UNLESS STATED SO. TO BE READ IN CONJUNCTION WITH OTHER DRAWINGS OR SPECIFICATION WHERE PROVIDED.

ARCHITEK

BUILDING DESIGN CONSULTANCY

0161 511 8479

vikas@architek.uk

916 Stockport Road, Levenshulme, Manchester, M19 3AB

No. Description Date			PROJECT		ADDRESS		CLIENT		
P1	Issue to Planning	05.11.2025	Single storey rear extension		4 Thornbank Close, Heywood OL10 2NH		Date	Project number	Scale (@ A3)
			Rochdale MB Council		SHEET		27.10.2025	1357	
			PURPOSE OF ISSUE		3D Floor Plans		Drawn by	DRAWING NUMBER	
			PLANNING				VA	A106	
							Checked by		REV
							VA		P1