
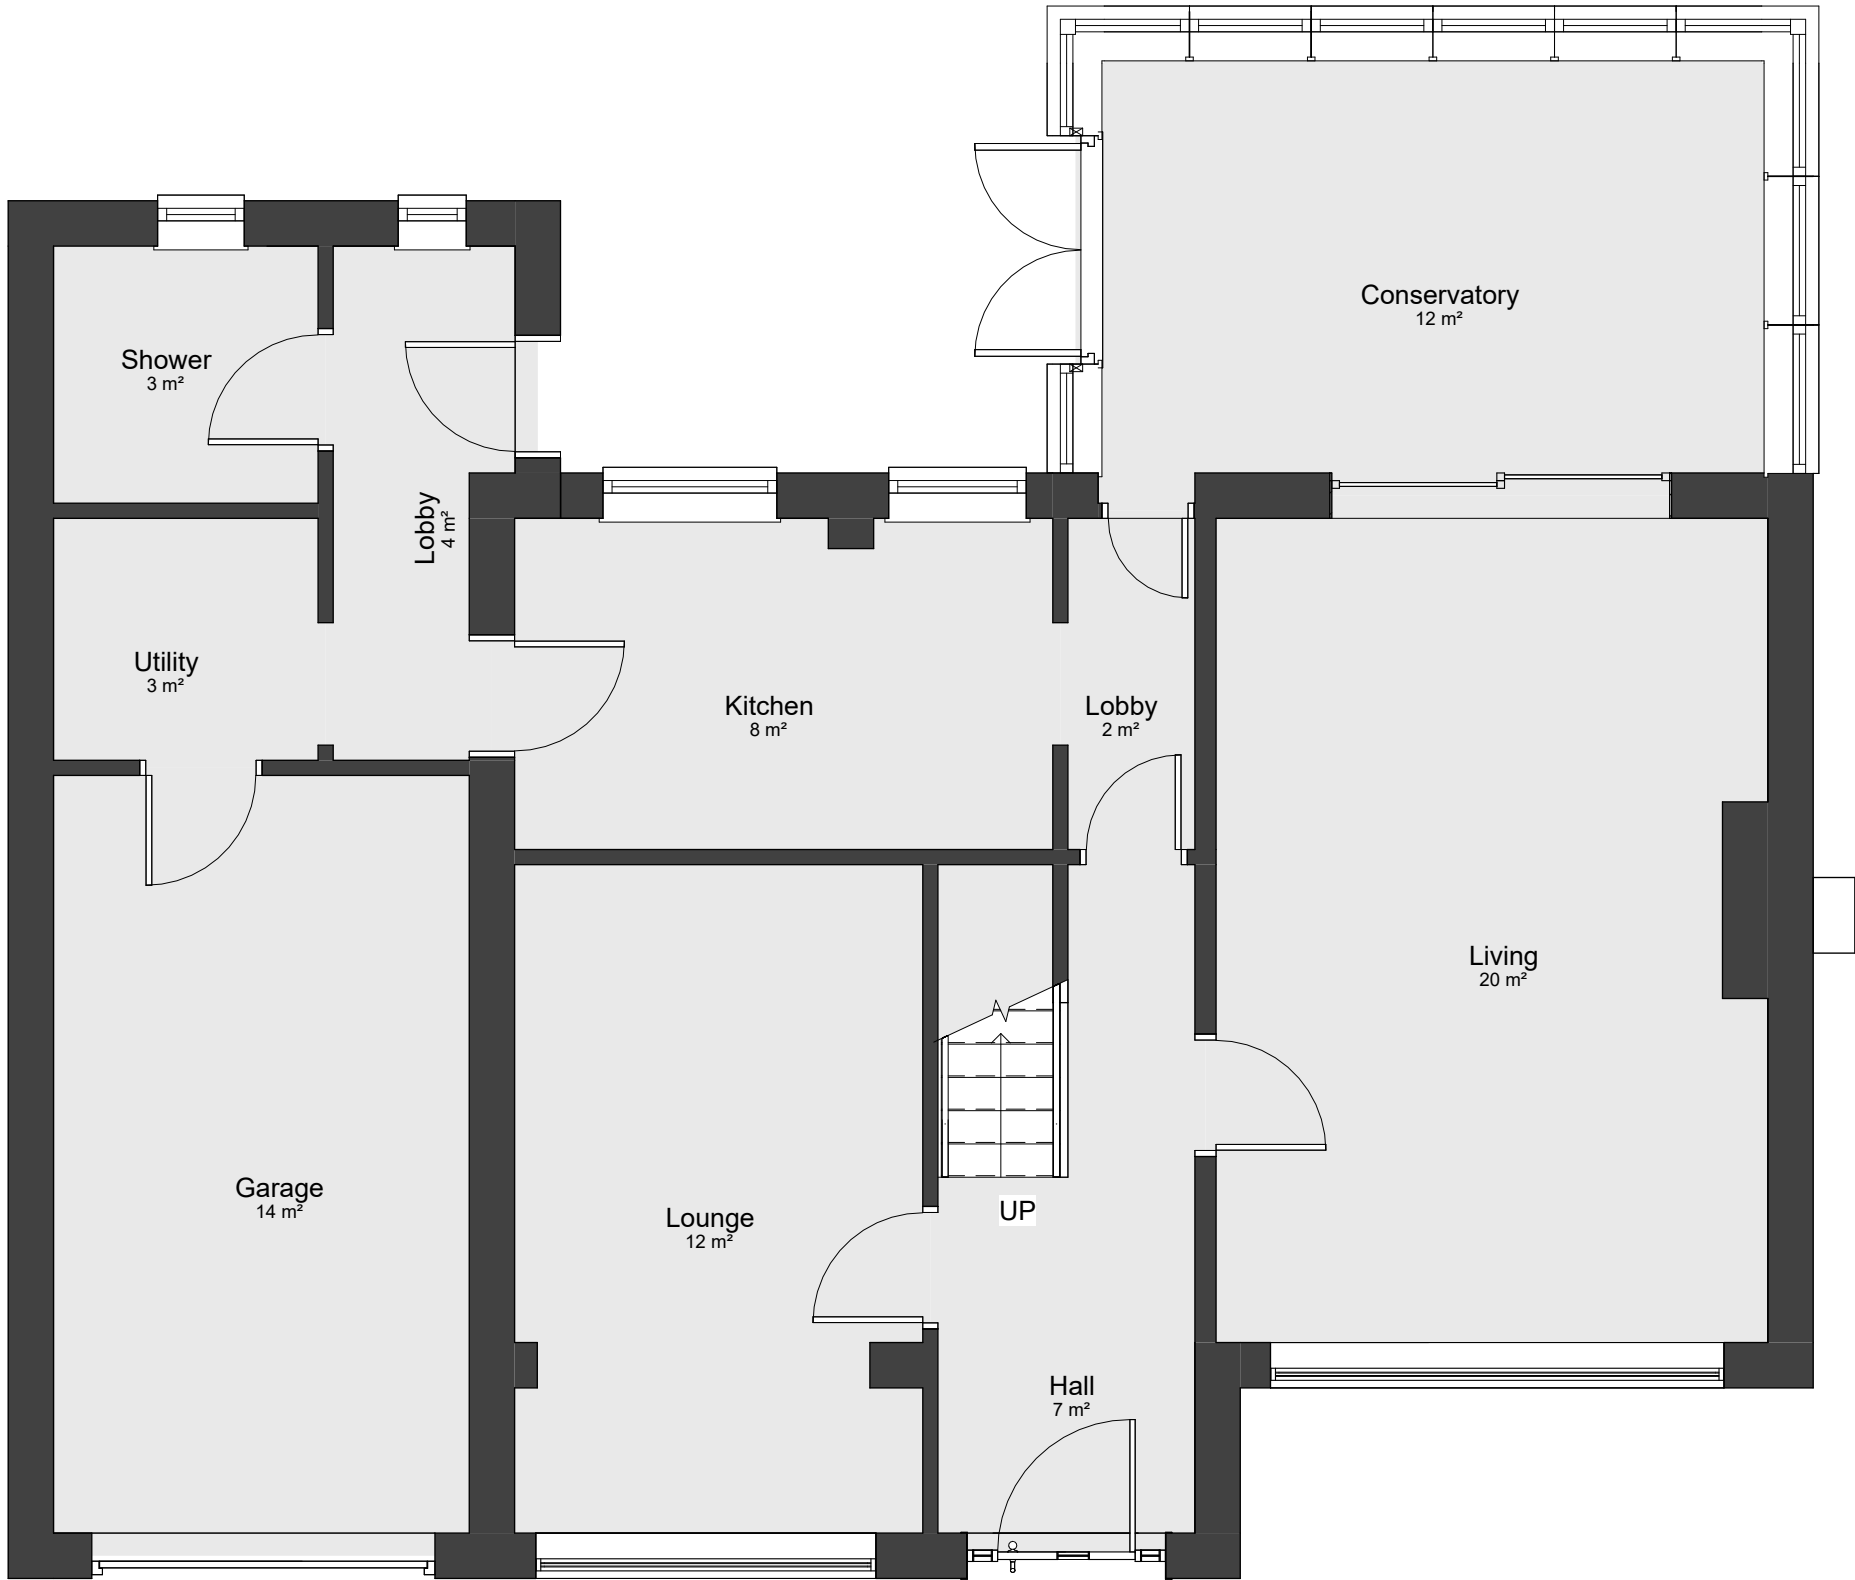


00-E-Ground Floor

1 : 50

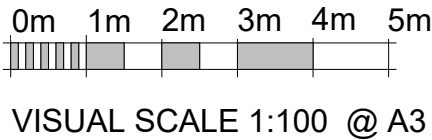

COPYRIGHT © ALL RIGHTS RESERVED BY ARCHITEK BDC LTD. DRAWING INDICATES DESIGN INTENT ONLY. NOT TO BE USED FOR CONSTRUCTION UNLESS STATED SO. TO BE READ IN CONJUNCTION WITH OTHER DRAWINGS OR SPECIFICATION WHERE PROVIDED.

ARCHITEK

BUILDING DESIGN CONSULTANCY

0161 511 8479

vikas@architek.uk

916 Stockport Road, Levenshulme, Manchester, M19 3AB

No.	Description	Date
P1	Issue to Planning	05.11.2025

PROJECT		ADDRESS		CLIENT		
Single storey rear extension		4 Thornbank Close, Heywood OL10 2NH		Adam Callan		
		SHEET		Date	Project number	Scale (@ A3)
Rochdale MB Council		Existing Floor Plans		27.10.2025	1357	1 : 50
PURPOSE OF ISSUE				Drawn by	DRAWING NUMBER	
PLANNING				NM	A102	
				Checked by	REV	
				VA	P1	