


DO NOT SCALE FROM THIS DRAWING. USE GIVEN DIMENSIONS ONLY.
ALL DIMENSIONS ARE TO BE CHECKED ON SITE BY THE CONTRACTOR.
ANY DIMENSIONAL DISCREPANCIES TO BE REPORTED BACK TO HEALEY
CONSULTING PRIOR TO PROCEEDING WITH CONSTRUCTION

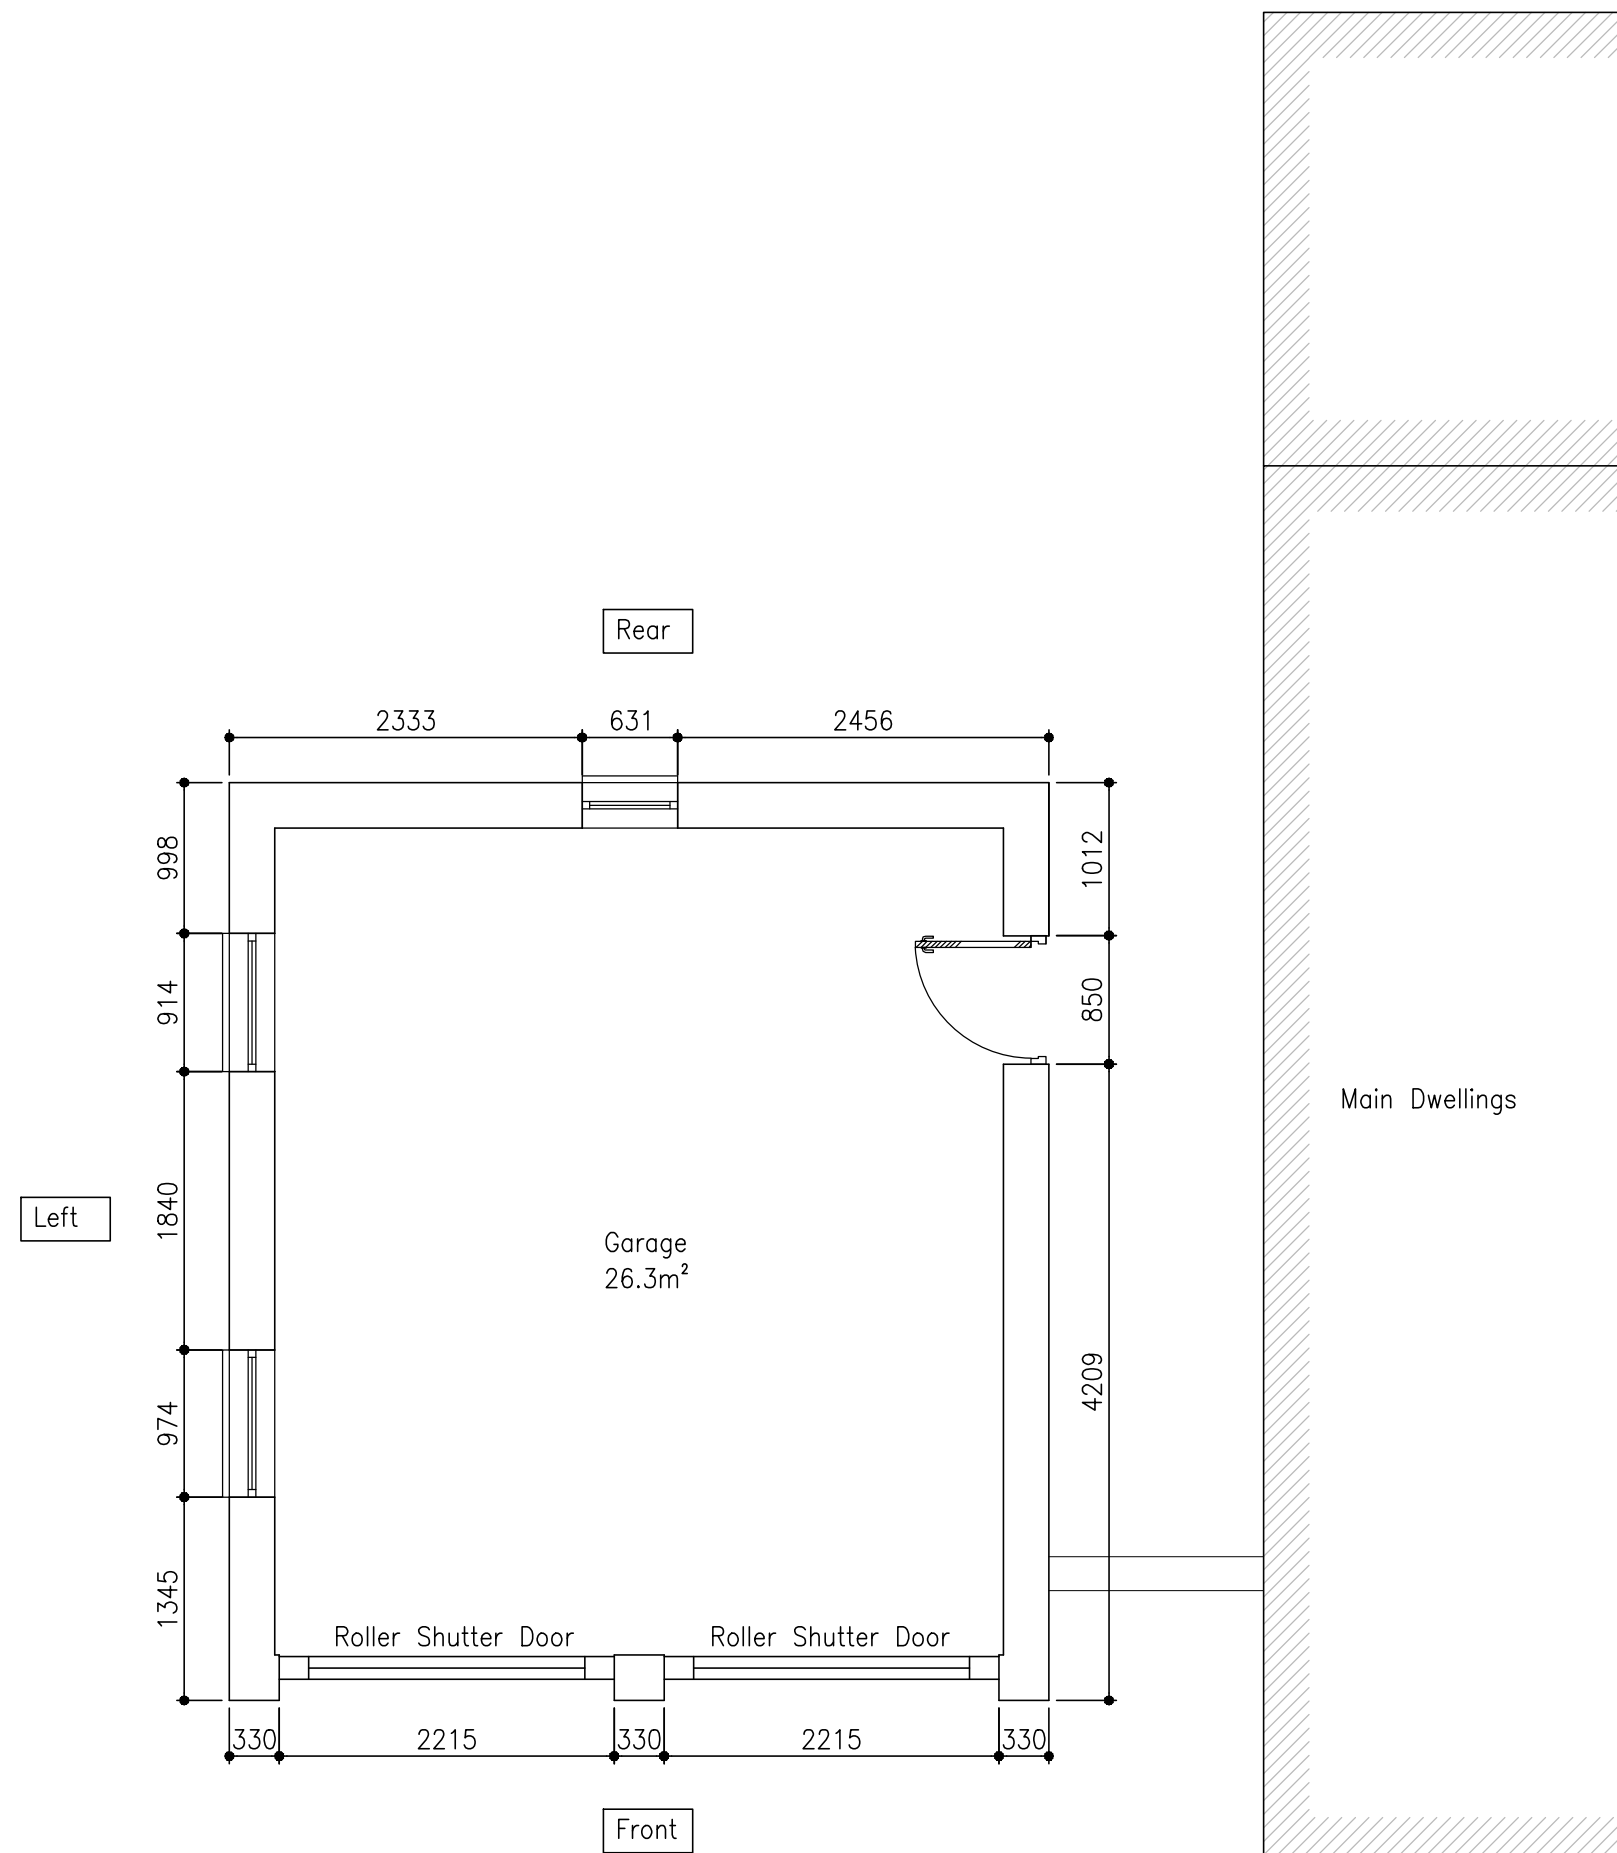


PLAN — EXISTING GROUND FLOOR

Scale 1:50 @ A1



0 1 2 3 4 5

SCALE BAR 1:50

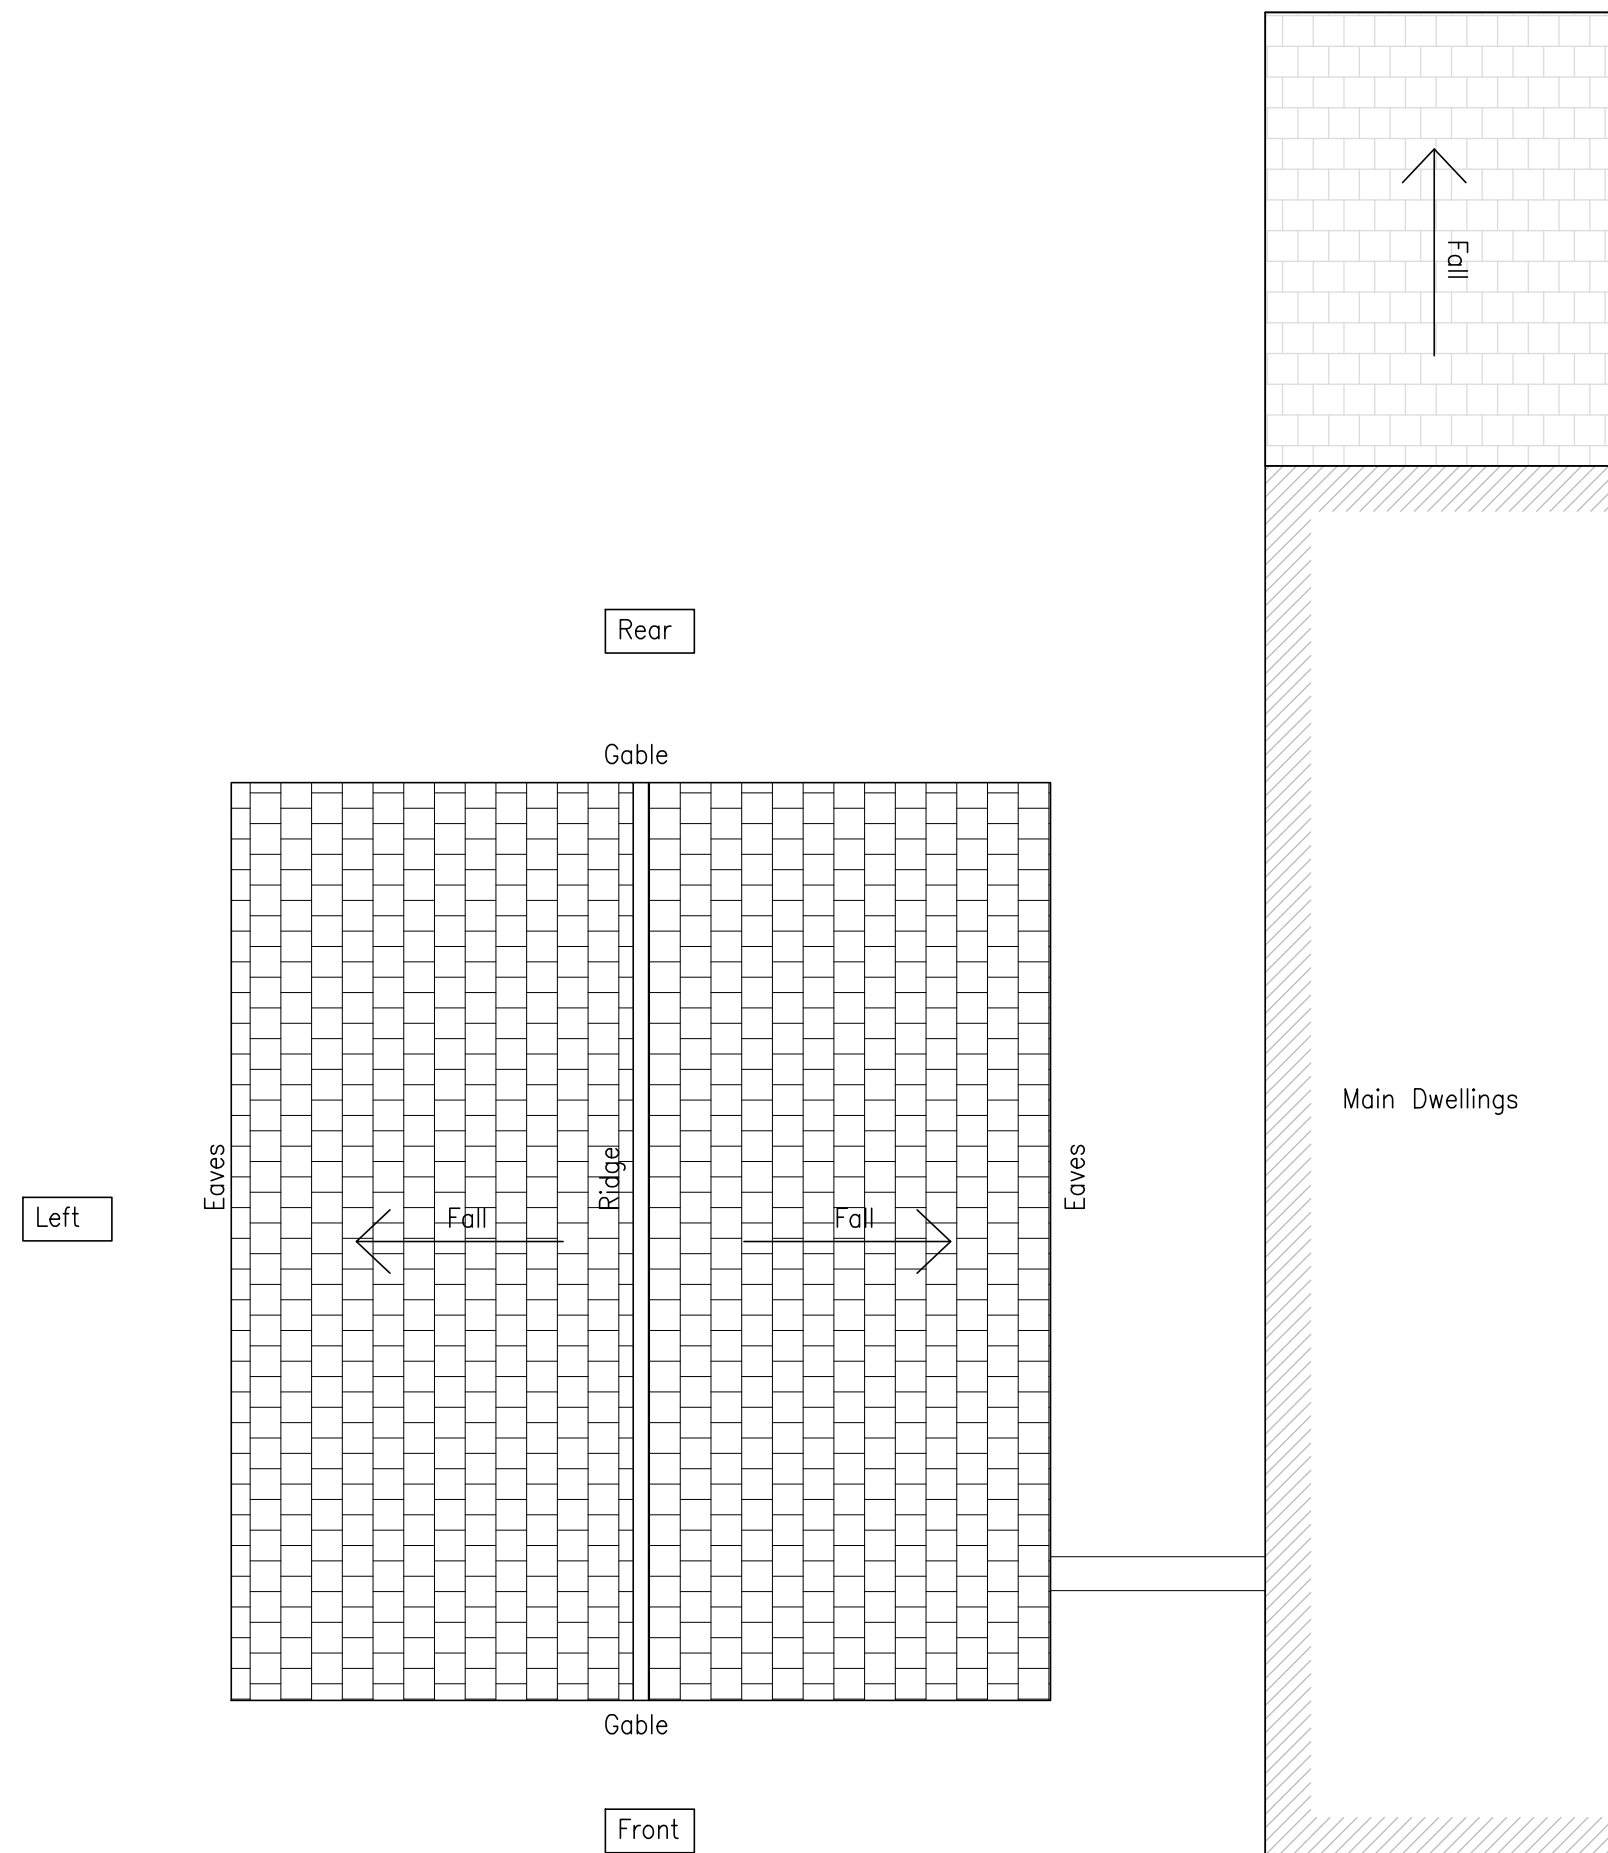

PLAN — EXISTING ROOF FLOOR

Scale 1:50 @ A1

PLANNING APPLICATION

REV	DATE		BY	DETAILS OF REVISION	
ARCHITECT / CLIENT MELANIE MCNALLY					
PROJECT 21 MILL GATE LITTLEBOROUGH OL16 2NU					
TITLE PROPOSED GARAGE CONVERSION EXISTING FLOOR AND ROOF PLAN				DRAWN BY CR	
				DATE 11.11.25	
				SCALE 1:50	
DRAWING NO. HC-25646-(20)-01				REVISION —	

HEALEY CONSULTING
Brunel House
63 Dale Street
Milnrow
Rochdale
OL16 3NJ

Tel: 01706 343961
Fax: 01706 343981
email: office@healeyconsulting.co.uk
copyright: Healey Consulting

