



DO NOT SCALE FROM THIS DRAWING. USE GIVEN DIMENSIONS ONLY.
ALL DIMENSIONS ARE TO BE CHECKED ON SITE BY THE CONTRACTOR.
ANY DIMENSIONAL DISCREPANCIES TO BE REPORTED BACK TO HEALEY CONSULTING PRIOR TO PROCEEDING WITH CONSTRUCTION

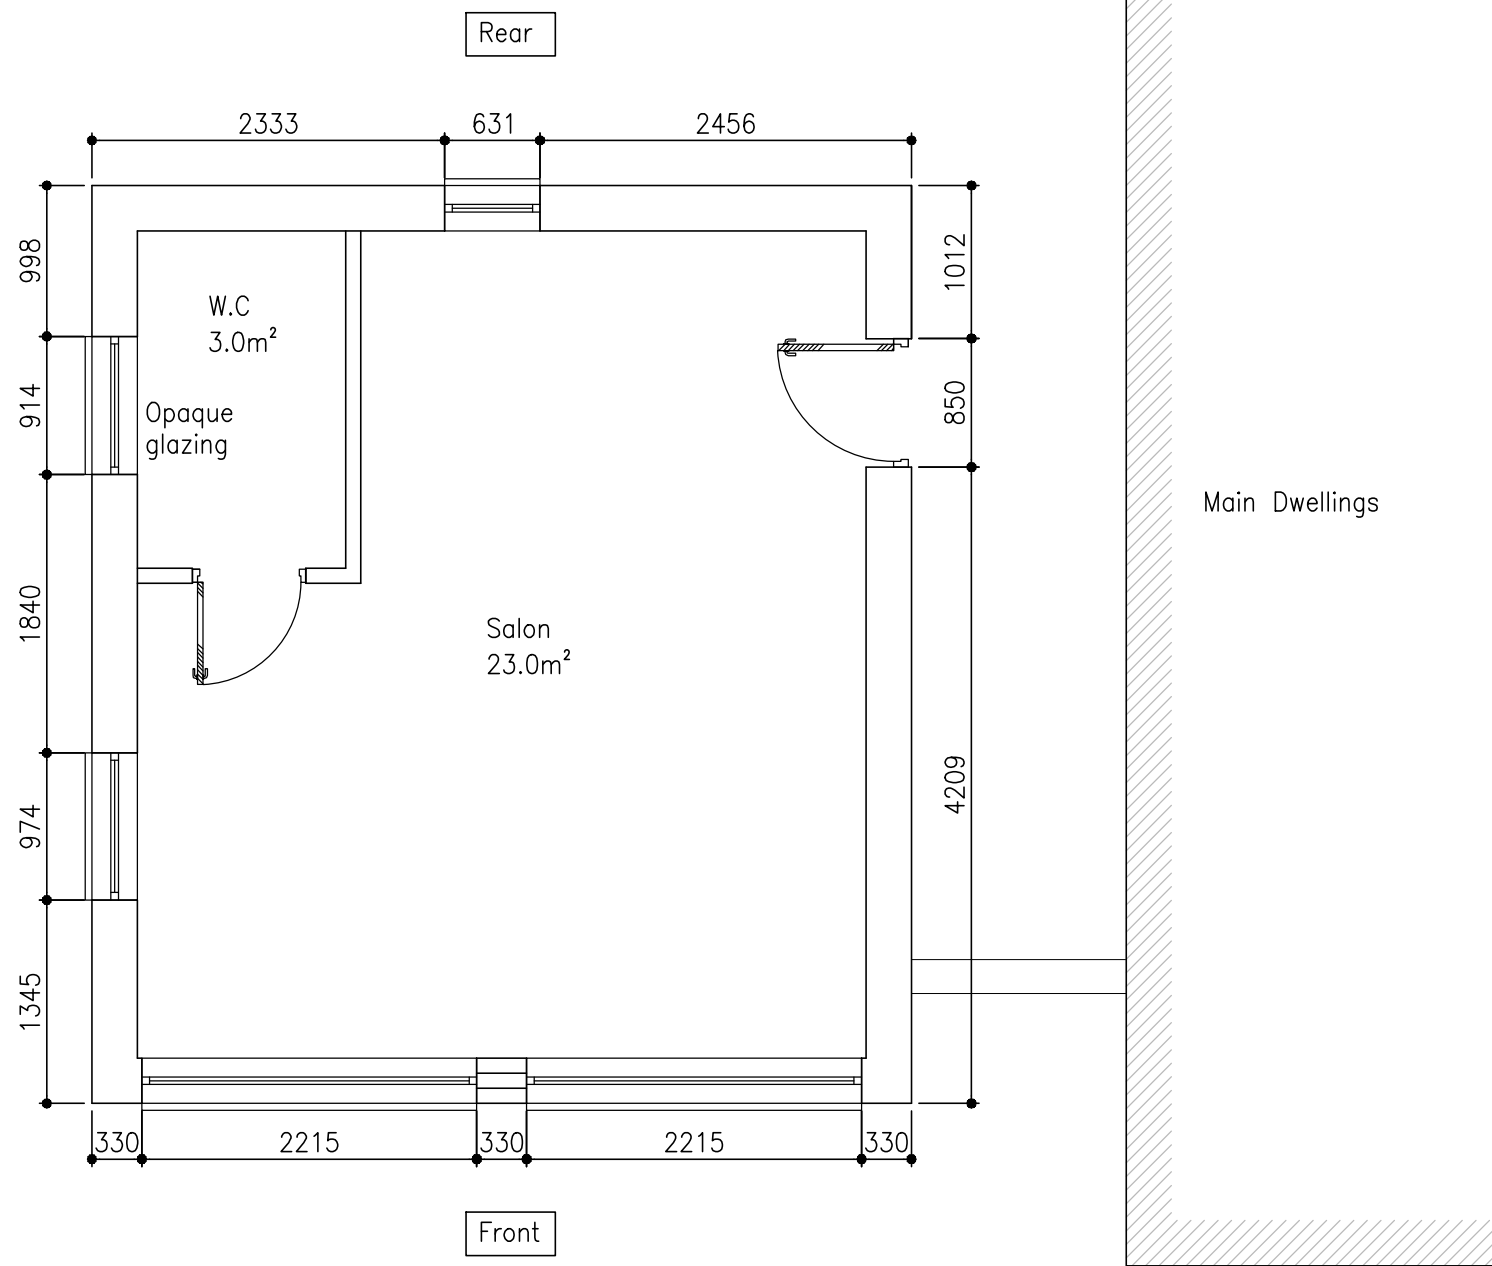

PLAN – PROPOSED GROUND FLOOR

Scale 1:50 @ A1

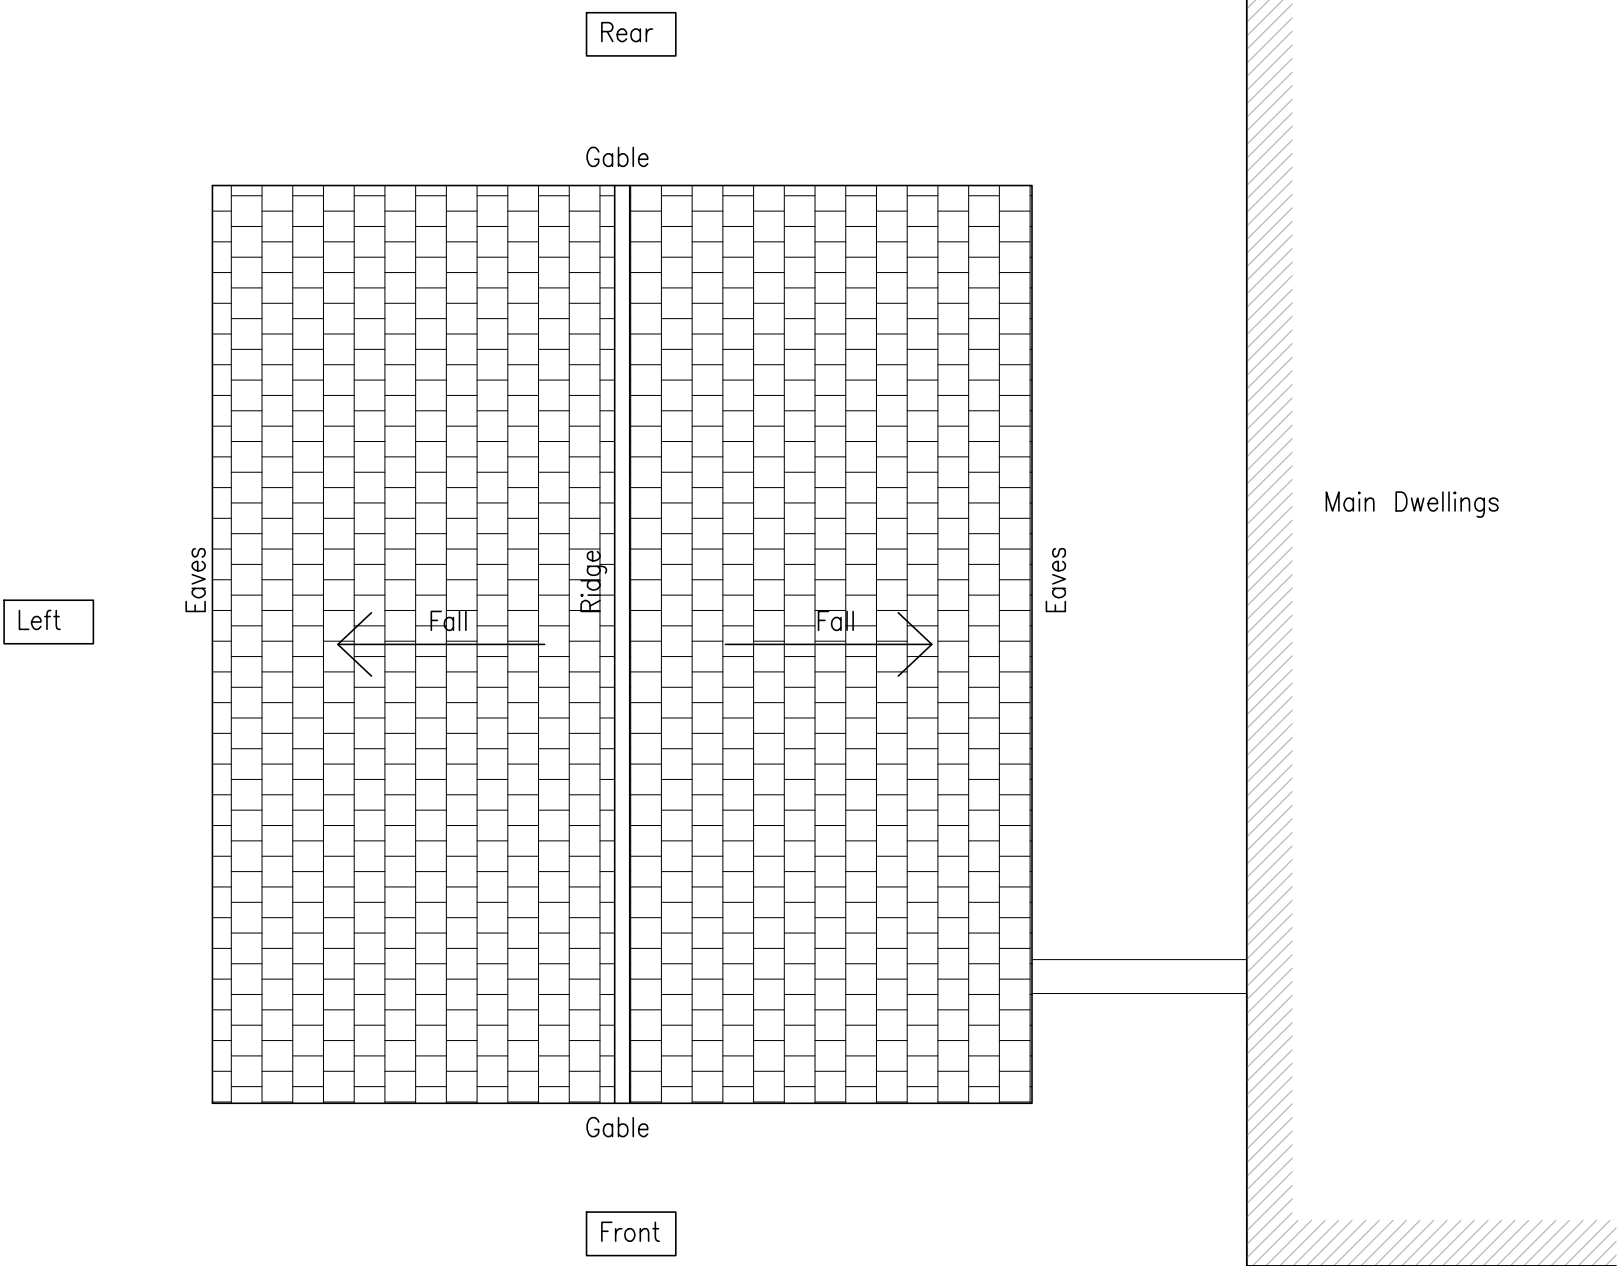

PLAN – PROPOSED ROOF

Scale 1:50 @ A1

PLANNING APPLICATION

REV	DATE	BY	DETAILS OF REVISION		
ARCHITECT / CLIENT					
MELANIE MCNALLY					
PROJECT					
21 MILL GATE					
LITTLEBOROUGH					
OL16 2NU					
TITLE			DRAWN BY		
PROPOSED GARAGE CONVERSION PROPOSED FLOOR AND ROOF PLAN			CR		
			DATE		
			11.11.25		
			SCALE		
			1:50		
DRAWING NO.			REVISION		
HC-25646-(20)-04			-		
HEALEY CONSULTING Brunel House 63 Dale Street Millinrow Rochdale OL16 3NJ Tel: 01706 343961 Fax: 01706 343981 email: office@healeyconsulting.co.uk copyright: Healey Consulting					
 HEALEY consulting structural engineering consultants					