



10/09/2025 15:42:45 P:\ODGN\1100011600-11699\11649 P021 Pr Roof Plan Opt2.dgn Rochdale, Pink Drips carmen.flood

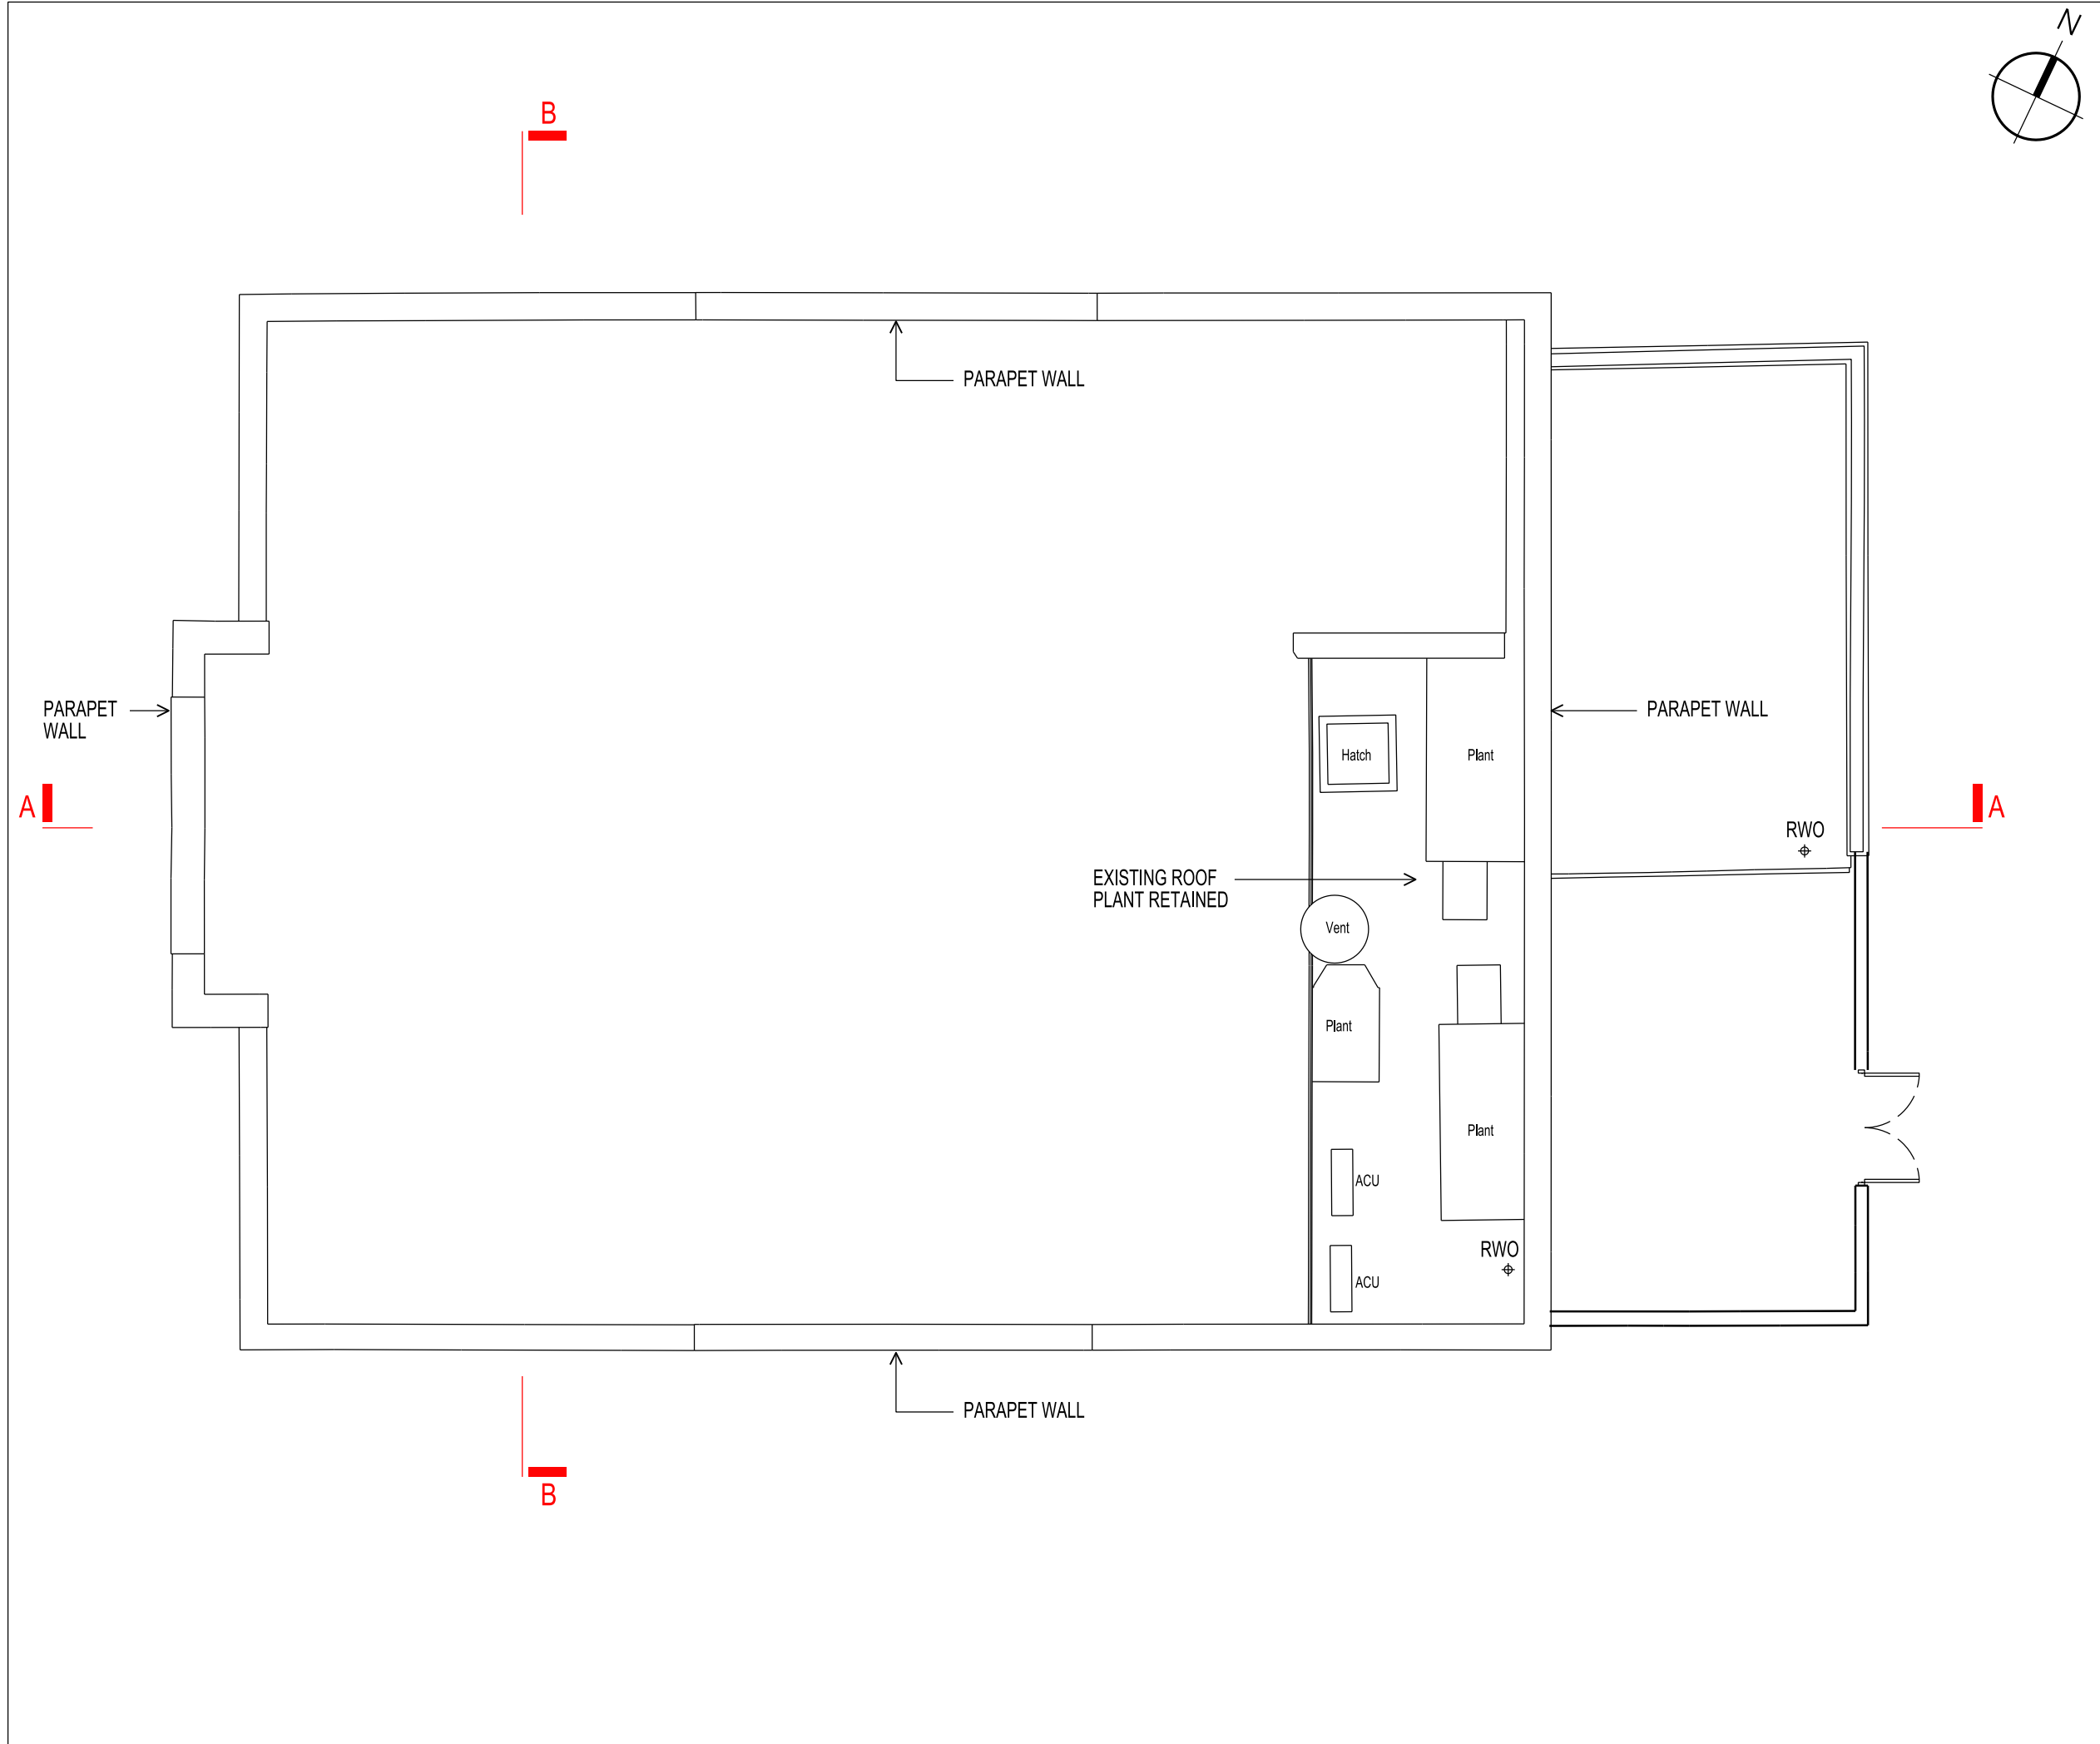

THIS DRAWING IS PROTECTED BY COPYRIGHT AND MUST NOT BE COPIED OR REPRODUCED WITHOUT THE WRITTEN CONSENT OF R G PARTNERSHIP LIMITED.

 

Survey drawings from:
Survey Operations
24C149/001 Topographical Survey
24C150/001 Ground Floor plan
Dated February 2025

A	10.09.25	PLANNING ISSUE	CF
REV.	DATE	NOTES	INIT.

CLIENT / PROJECT
AIG HOLDINGS LTD
SANDBROOK PARK, ROCHDALE
OL11 1RY

DRAWING TITLE
PROPOSED ROOF PLAN
FORMER PINK DRIPS UNIT
OPTION 2

STATUS
PLANNING

DATE	DRAWN	SCALE @ A3
16.07.2025	CF	1:100

PROJECT NUMBER	UNIT / BLOCK	CI / SFB CODE	TYPE & NUMBER	REVISION LETTER
----------------	--------------	---------------	---------------	-----------------

DRAWING NO.				
11649	P	021	A	

Site Location Plans	L	GA Plans	P	Elevations	E
Sections	S	Details	D	Prefix Colour	C

THE RATCLIFFE GROVES PARTNERSHIP
LONDON
19 BEDFORD ROW
LONDON WC1R 4EB
T. 020 7600 6666 E. london@rgp.uk.com
www.rgp.uk.com

MANCHESTER
105 MANCHESTER ROAD
BURY LANCASHIRE BL9 0TD
T. 0161 797 6000 E. manchester@rgp.uk.com

