



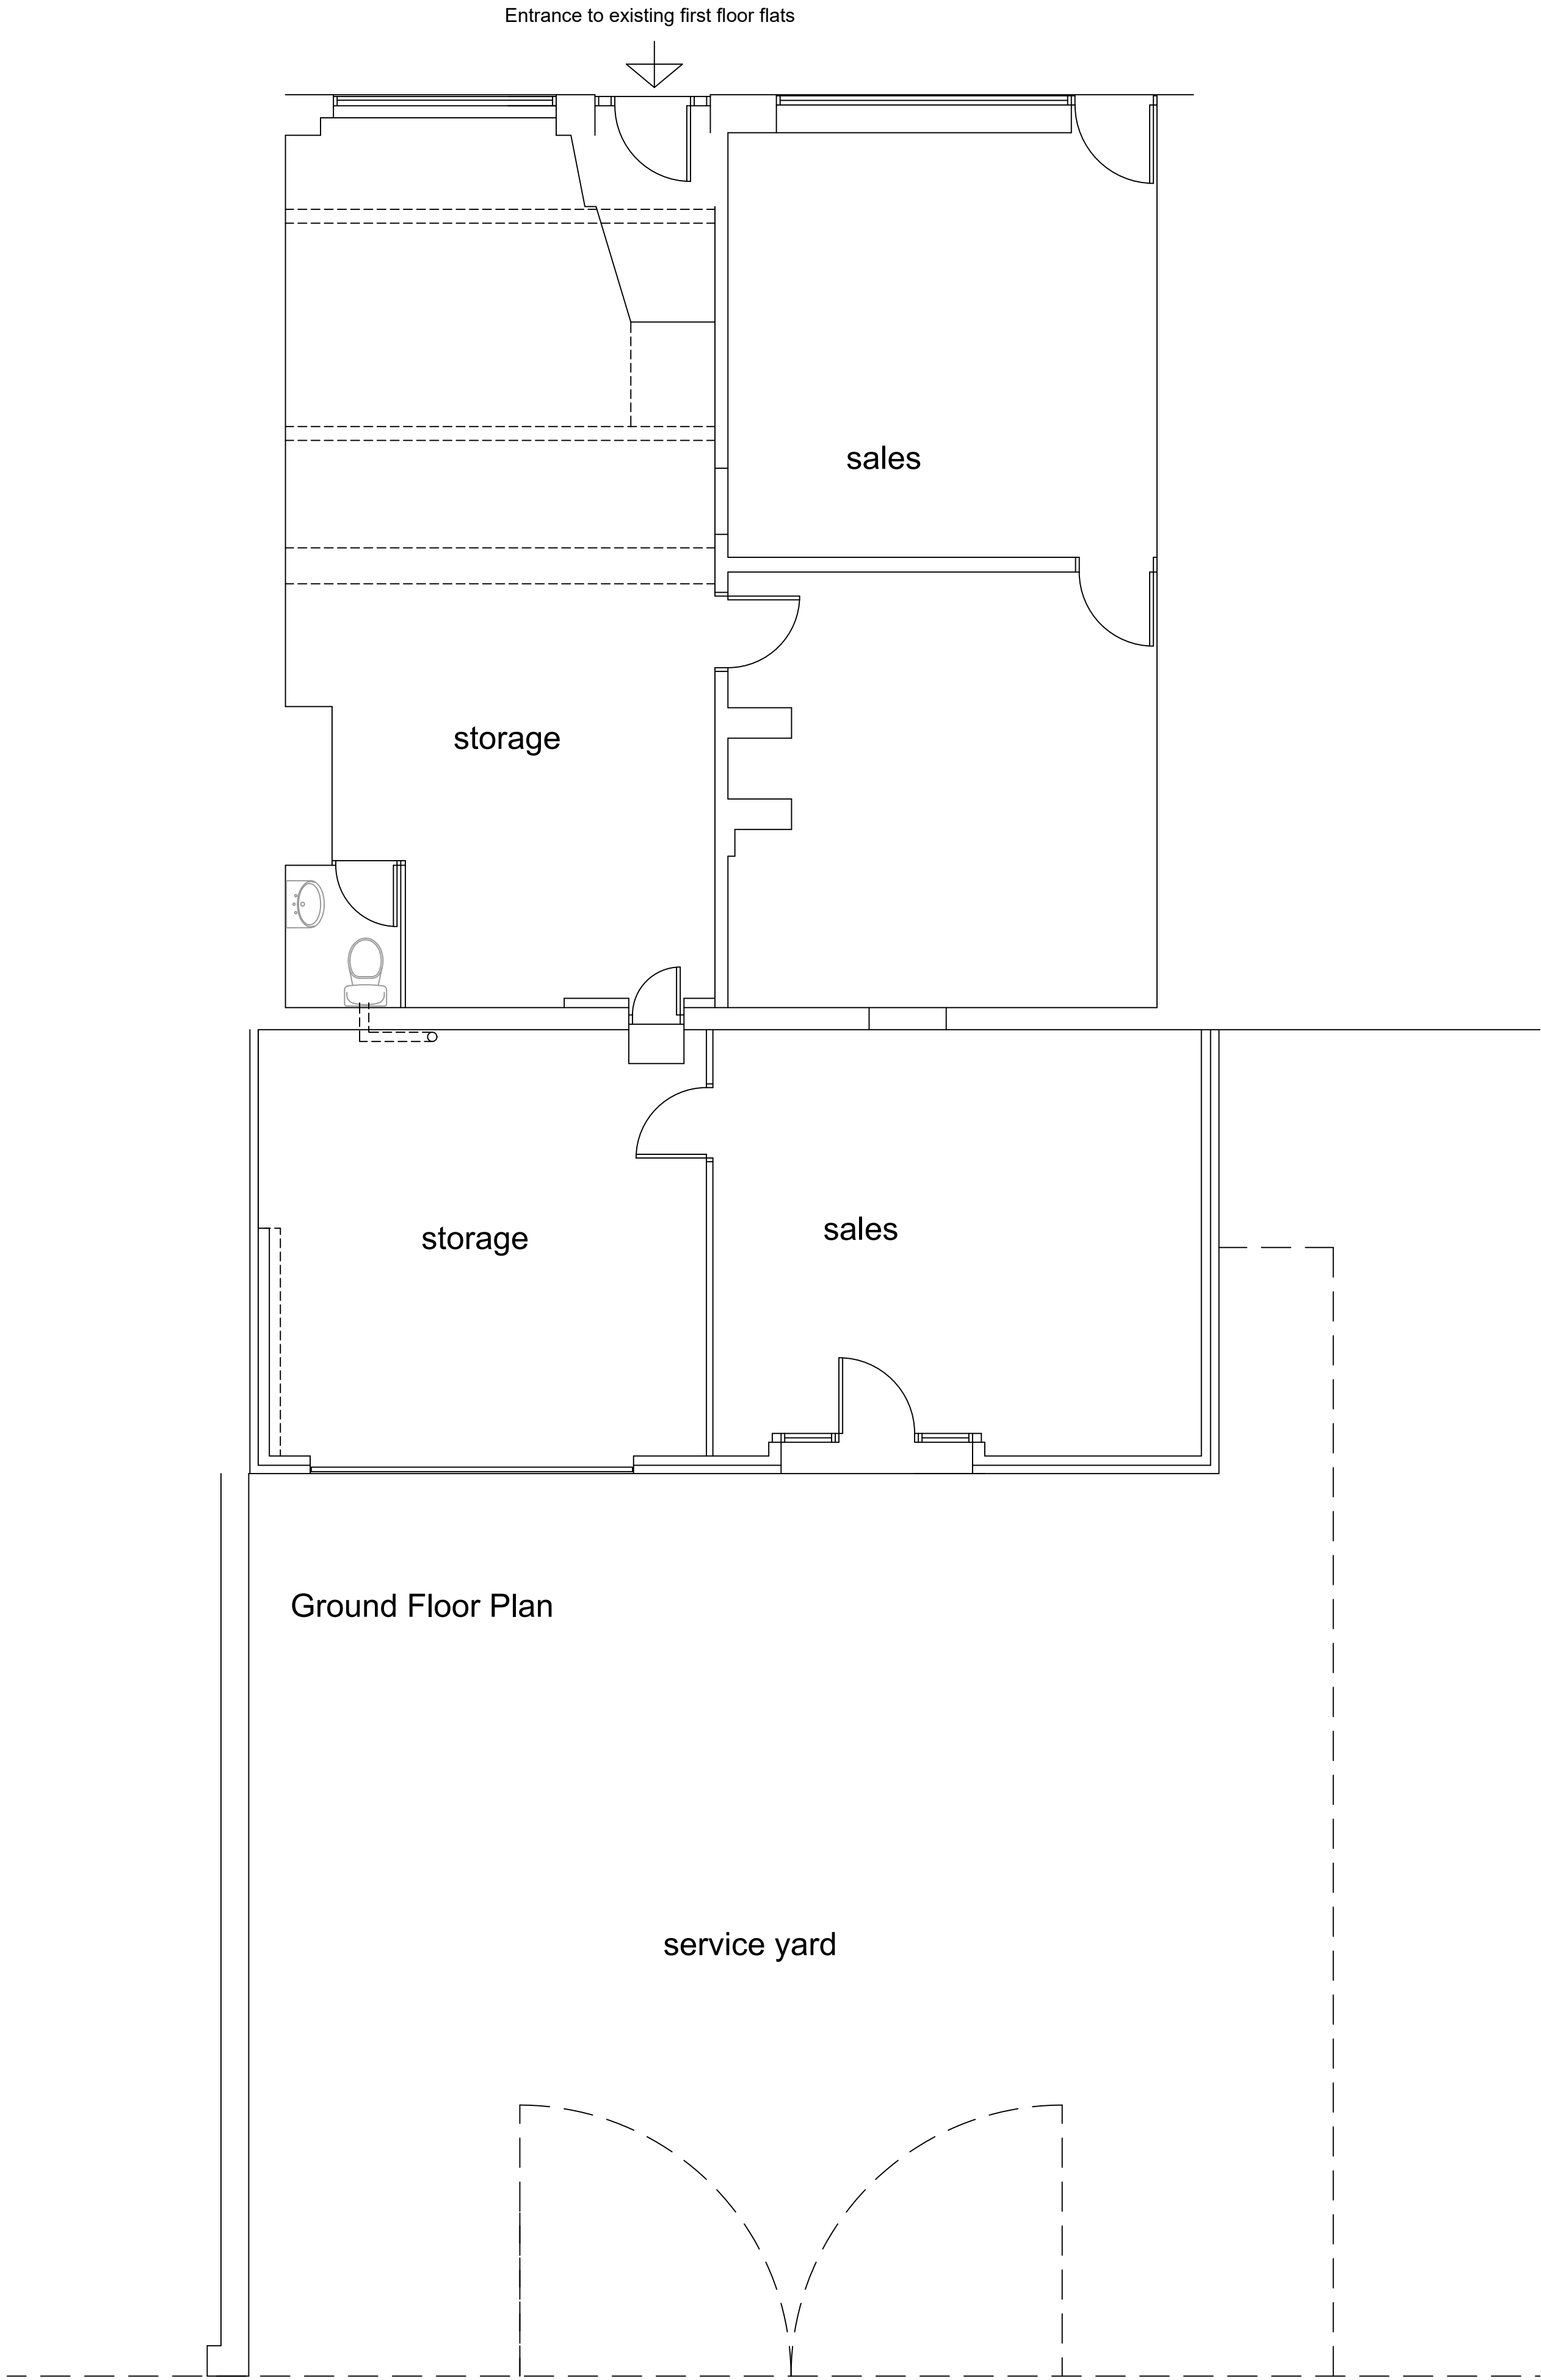


Front Elevation

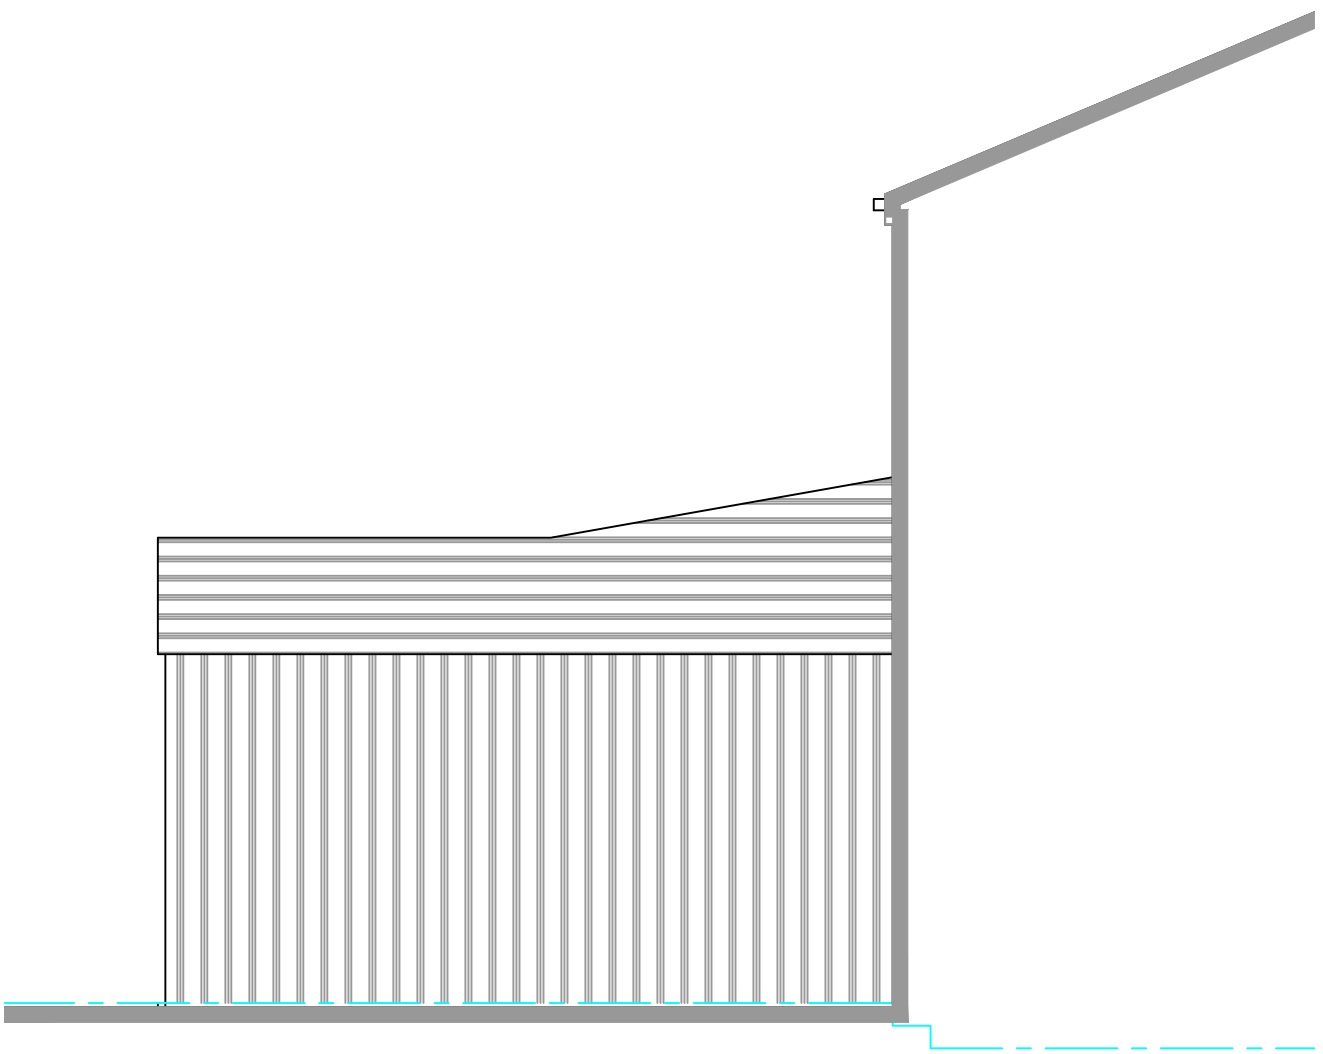

Side Elevation



Rear Elevation

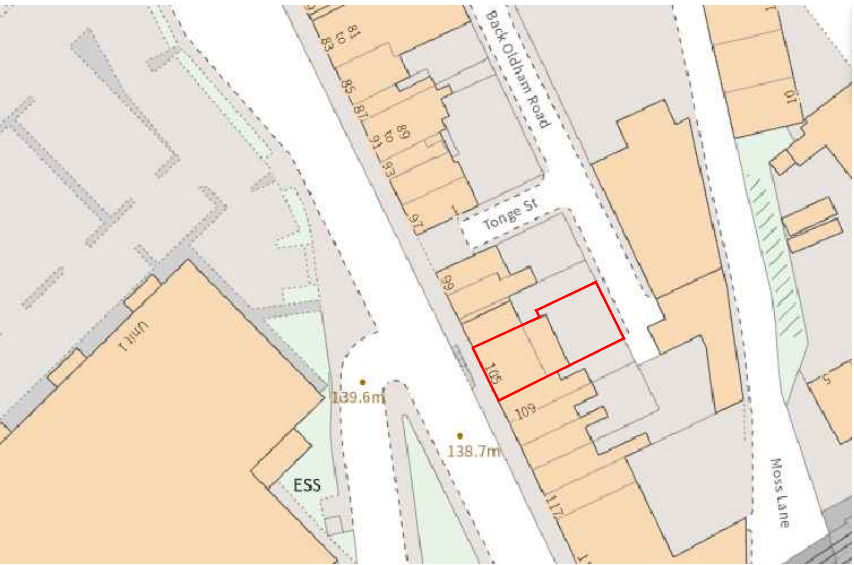

Location Plan 1:1250 scale



rev:	date:	description
 AJ COCKER ASSOCIATES CHARTERED BUILDING SURVEYORS New Century House 176 Drake Street Rochdale OL16 1UP Tel: 01706 764880 Fax: 01706 764881 www.ajcockerassociates.co.uk mail@ajcockerassociates.co.uk  RICS the mark of property professionalism worldwide Project: 105-107 Oldham Road Rochdale Existing Client: Mr. E. Shah scale: 1:50 date: Sept 25 drawn: NL Dwg. Nr. S509-01		