


Survey drawings from:
Survey Operations
24C149/001 Topographical Survey
24C150/001 Ground Floor plan
Dated February 2025

Pedestrian Linkage

12 no. proposed trees

Proposed planters

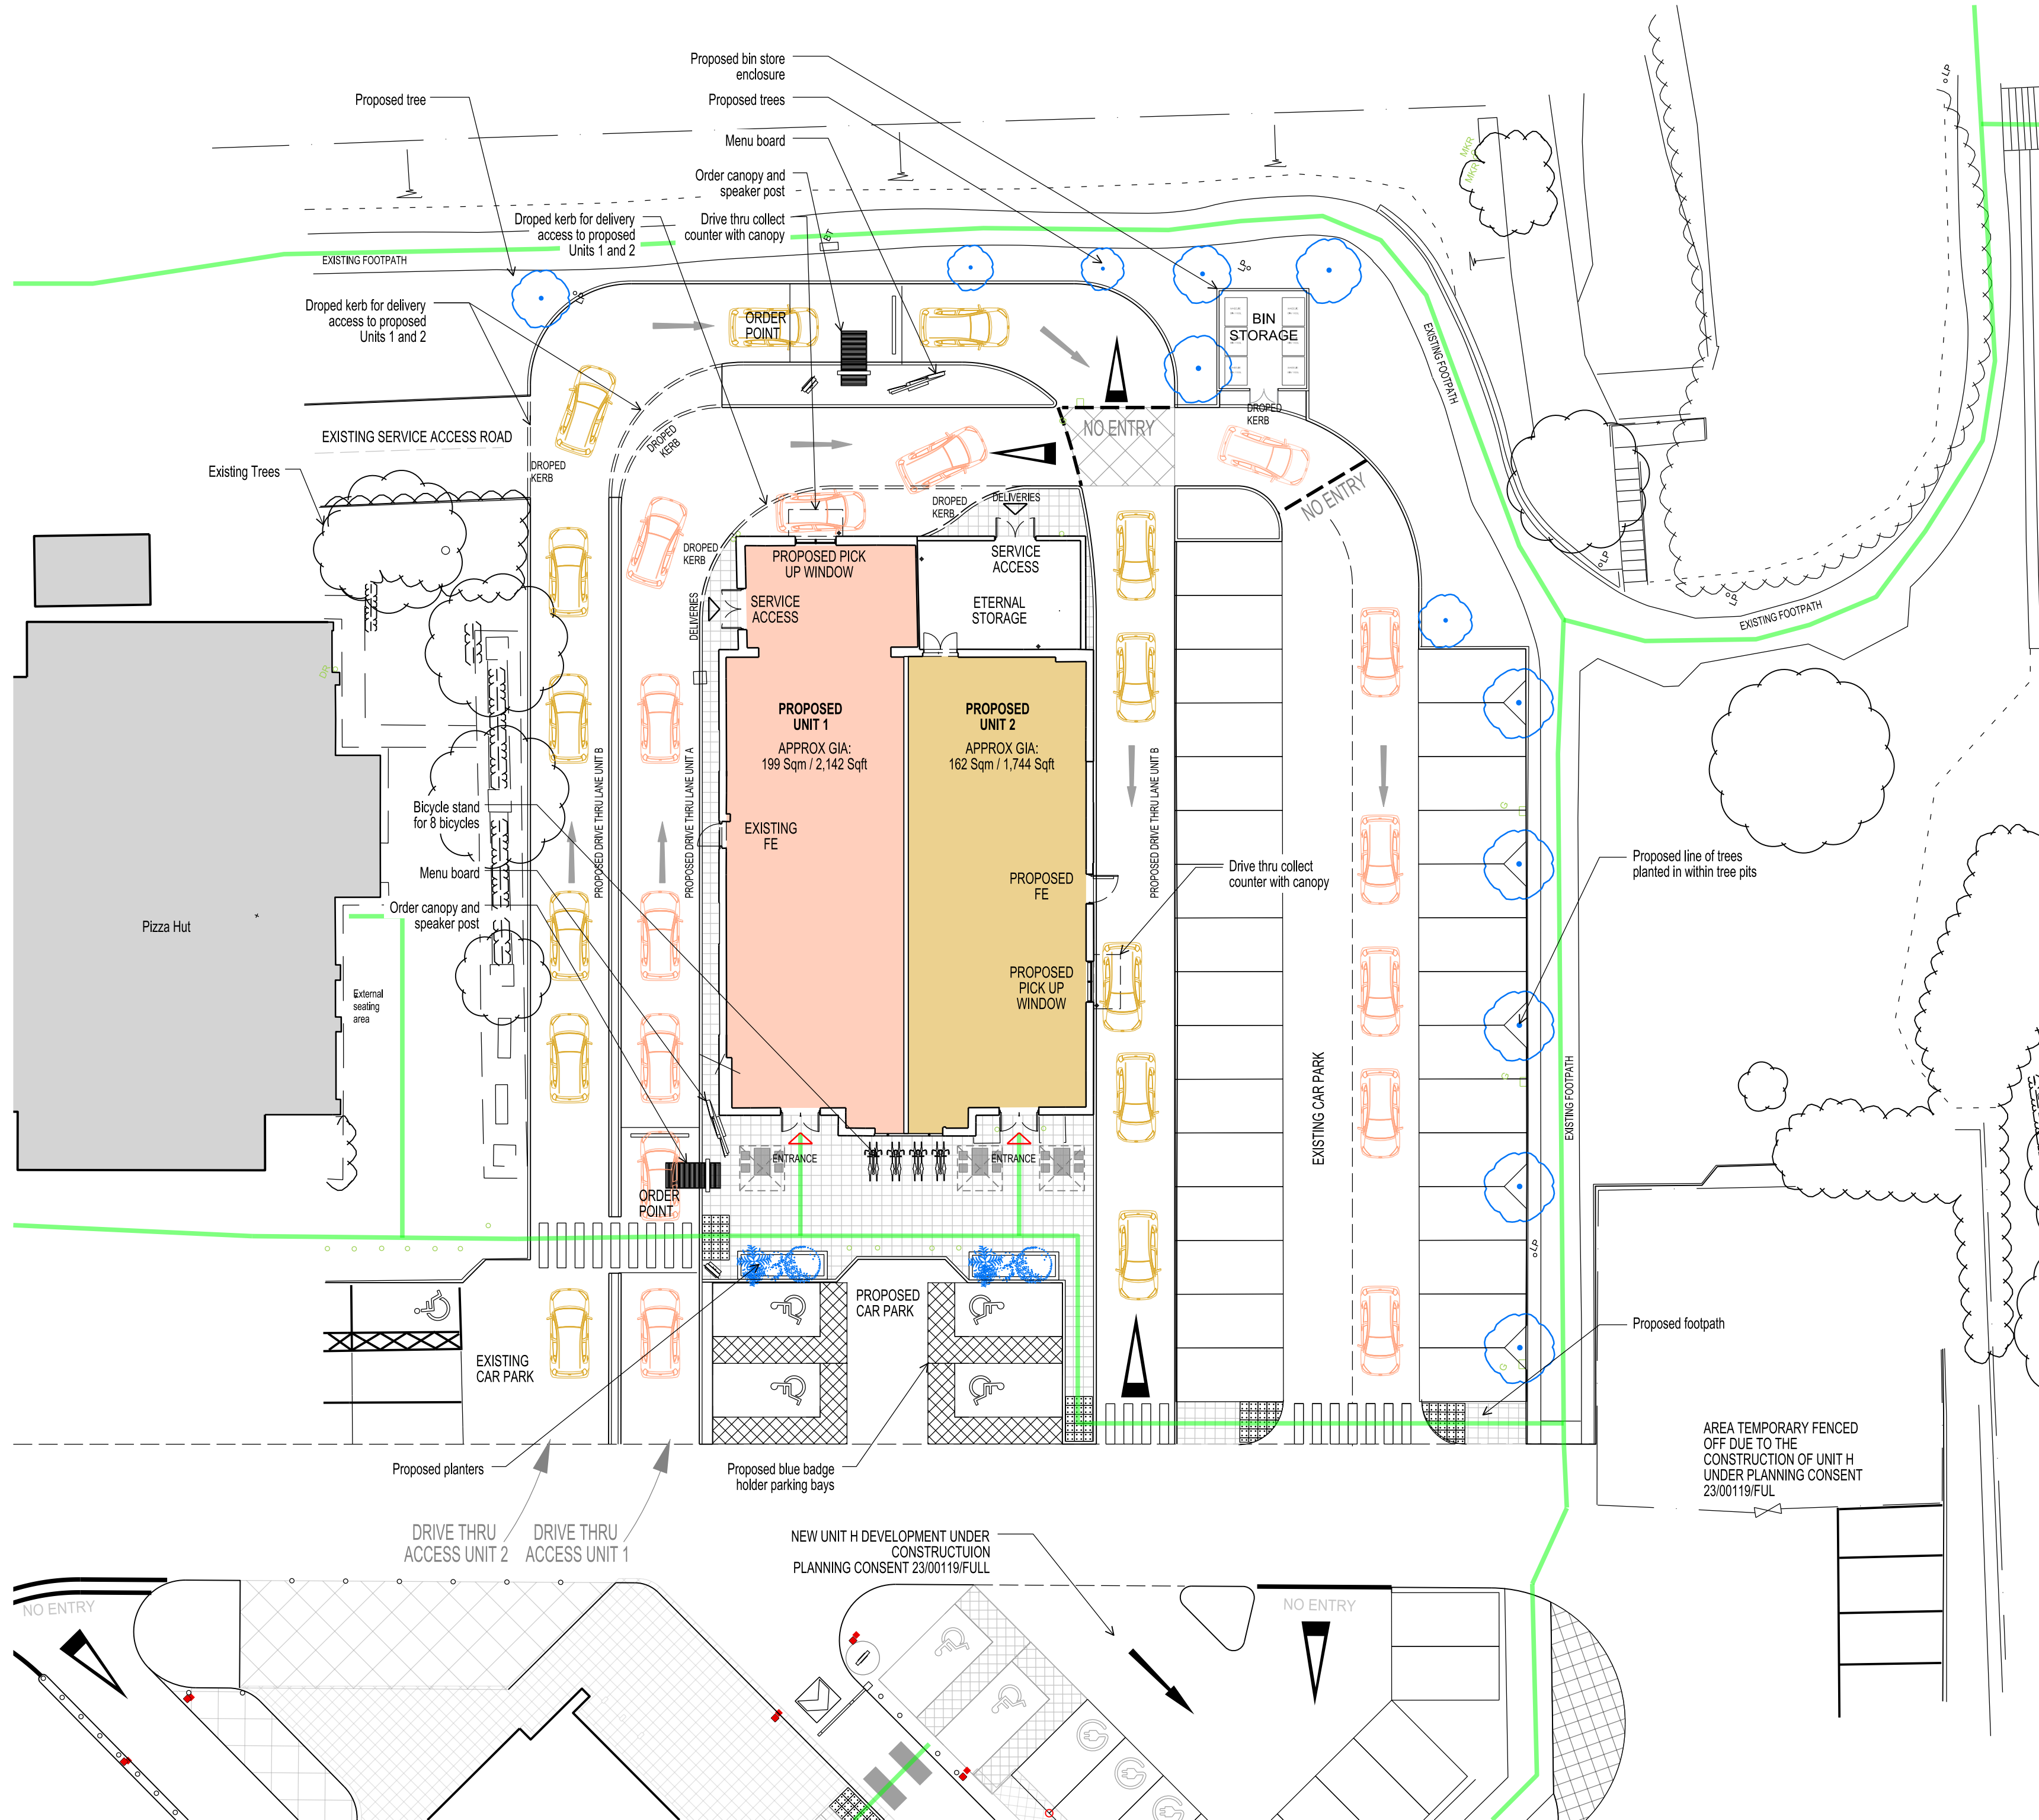

D	10.09.25	PLANNING ISSUE	CF
C	20.08.25	SITE BOUNDARY AND CAR PARKING AMENDMENTS	CF
B	16.07.25	DRAFT PLANNING ISSUE	CF
A	28.05.25	PEDESTRIAN LINKAGE SHOWN, OPTION 2 LAYOUT AMENDED	CF

REV. DATE NOTES INT.

CLIENT / PROJECT
AIG HOLDINGS LTD
SANDBROOK PARK, ROCHDALE
OL11 1RY
DRAWING TITLE
PROPOSED SITE PLAN
FORMER PINK DRIPS UNIT
OPTION 2
STATUS

PLANNING

DATE	24.02.2025	DRAWN	CF	SCALE @ A1 / A3	1:200
------	------------	-------	----	-----------------	-------

PROJECT NUMBER	UNIT / BLOCK	CI / SFB CODE	TYPE A NUMBER	REVISION LETTER
----------------	--------------	---------------	---------------	-----------------

DRAWING NO.	11649	L	020	D
-------------	-------	---	-----	---

Site Location Plans	GA Plans	Sections	Drawings	Plot Colour
L	L	P	D	C

THE RATCLIFFE GROVES PARTNERSHIP

LONDON
18 BEERWOOD ROAD
LONDON W16 4EB
www.rgp.co.uk

MANCHESTER
105 MANCHESTER ROAD
BURY LANCASHIRE BL9 9TD
T: 0161 797 6000 E: manchester@rgp.co.uk

