


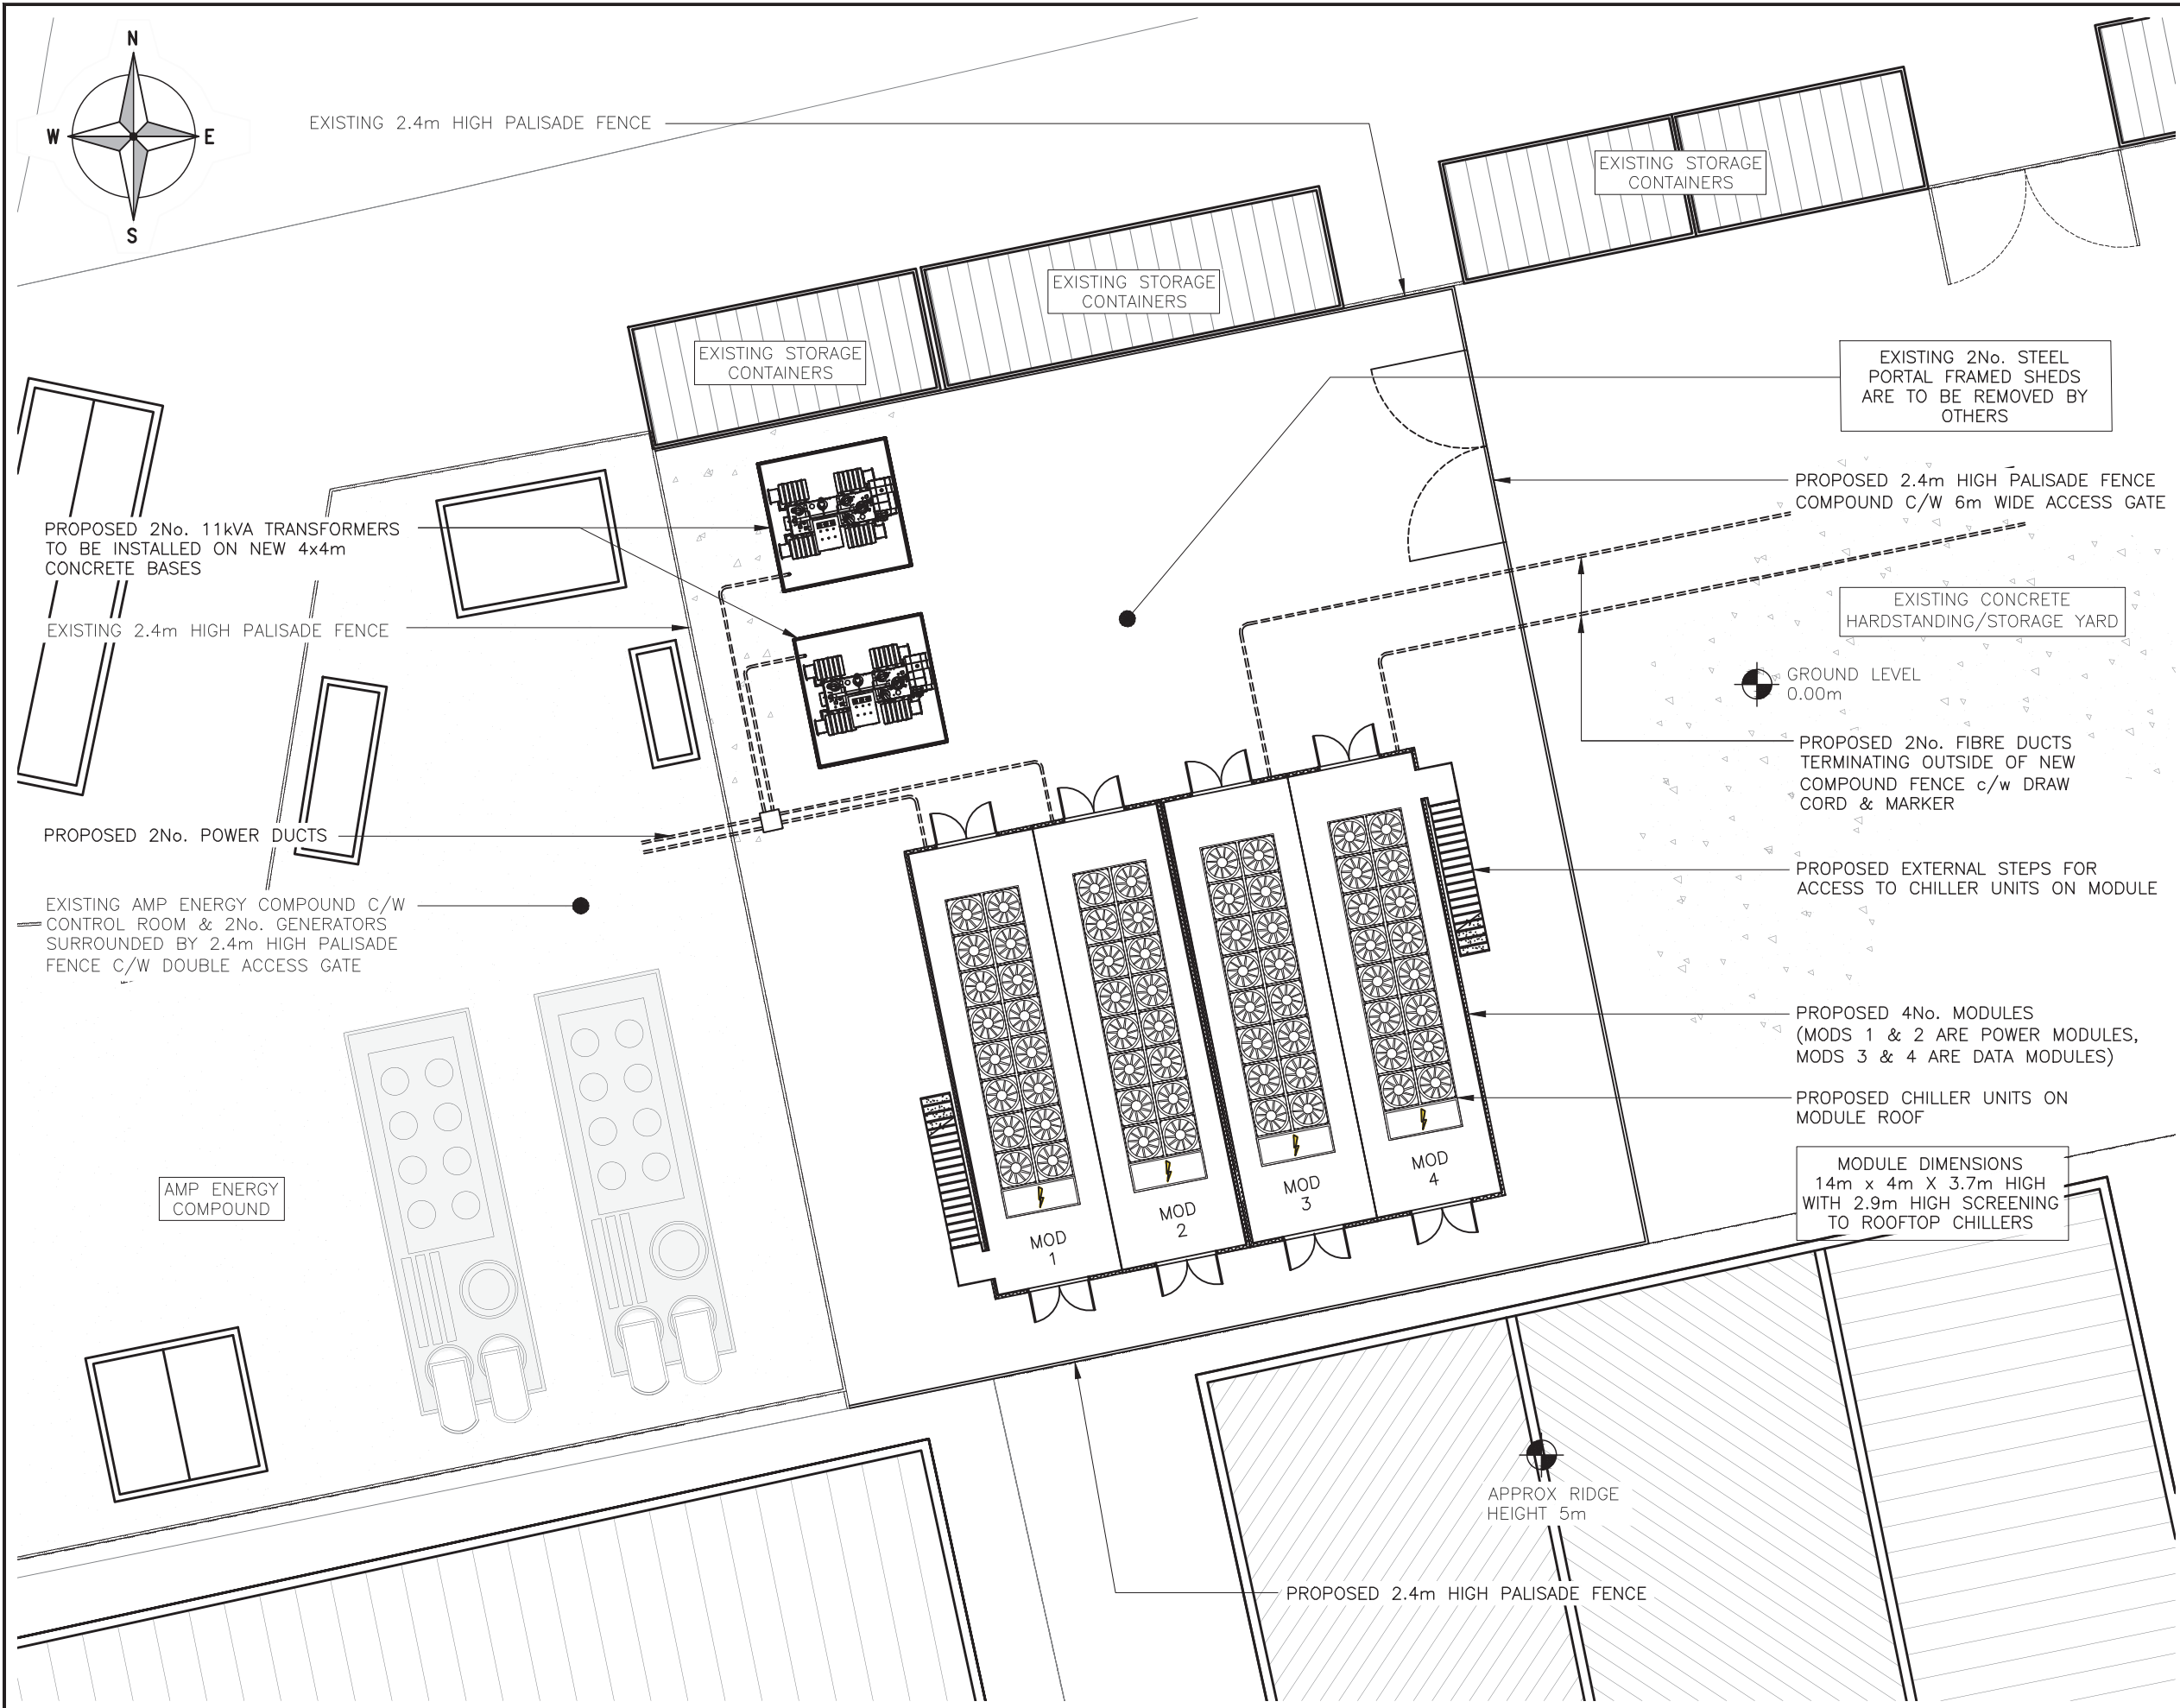

PROPOSED SITE PLAN
(1:200)

ALL DIMENSIONS ARE IN mm UNLESS NOTED OTHERWISE

N.G.R E: 387393 N: 406110

A	PLANNING ISSUE	GL	SB	02.06.25
REV	MODIFICATION	BY	CH	DATE

Unit E, Madison Place, Northampton Road,
Manchester, M40 5AG
Tel: 0161 785 4500
Fax: 0161 785 4501
Web: www.clarke-telecom.com

Site Name	Opt.
WHITBROOK	-
Site Ref: No	
P - 119062	
Site Address / Contact Details	
LAND ON WESTSIDE OF HANSON STREET MIDDLETON MANCHESTER M24 2YP	

Drawing Title: PROPOSED SITE PLAN

Purpose of issue:	PLANNING	Dwg Rev:		
Drawing Number:	04	A		
Surveyed By:	DW	Original Sheet Size:		
		A3		
Drawn:	Date:	Checked:	Date:	Pack Issue:
GL	02.06.25	SB	02.06.25	A

SDNT0005 Version 2.2