


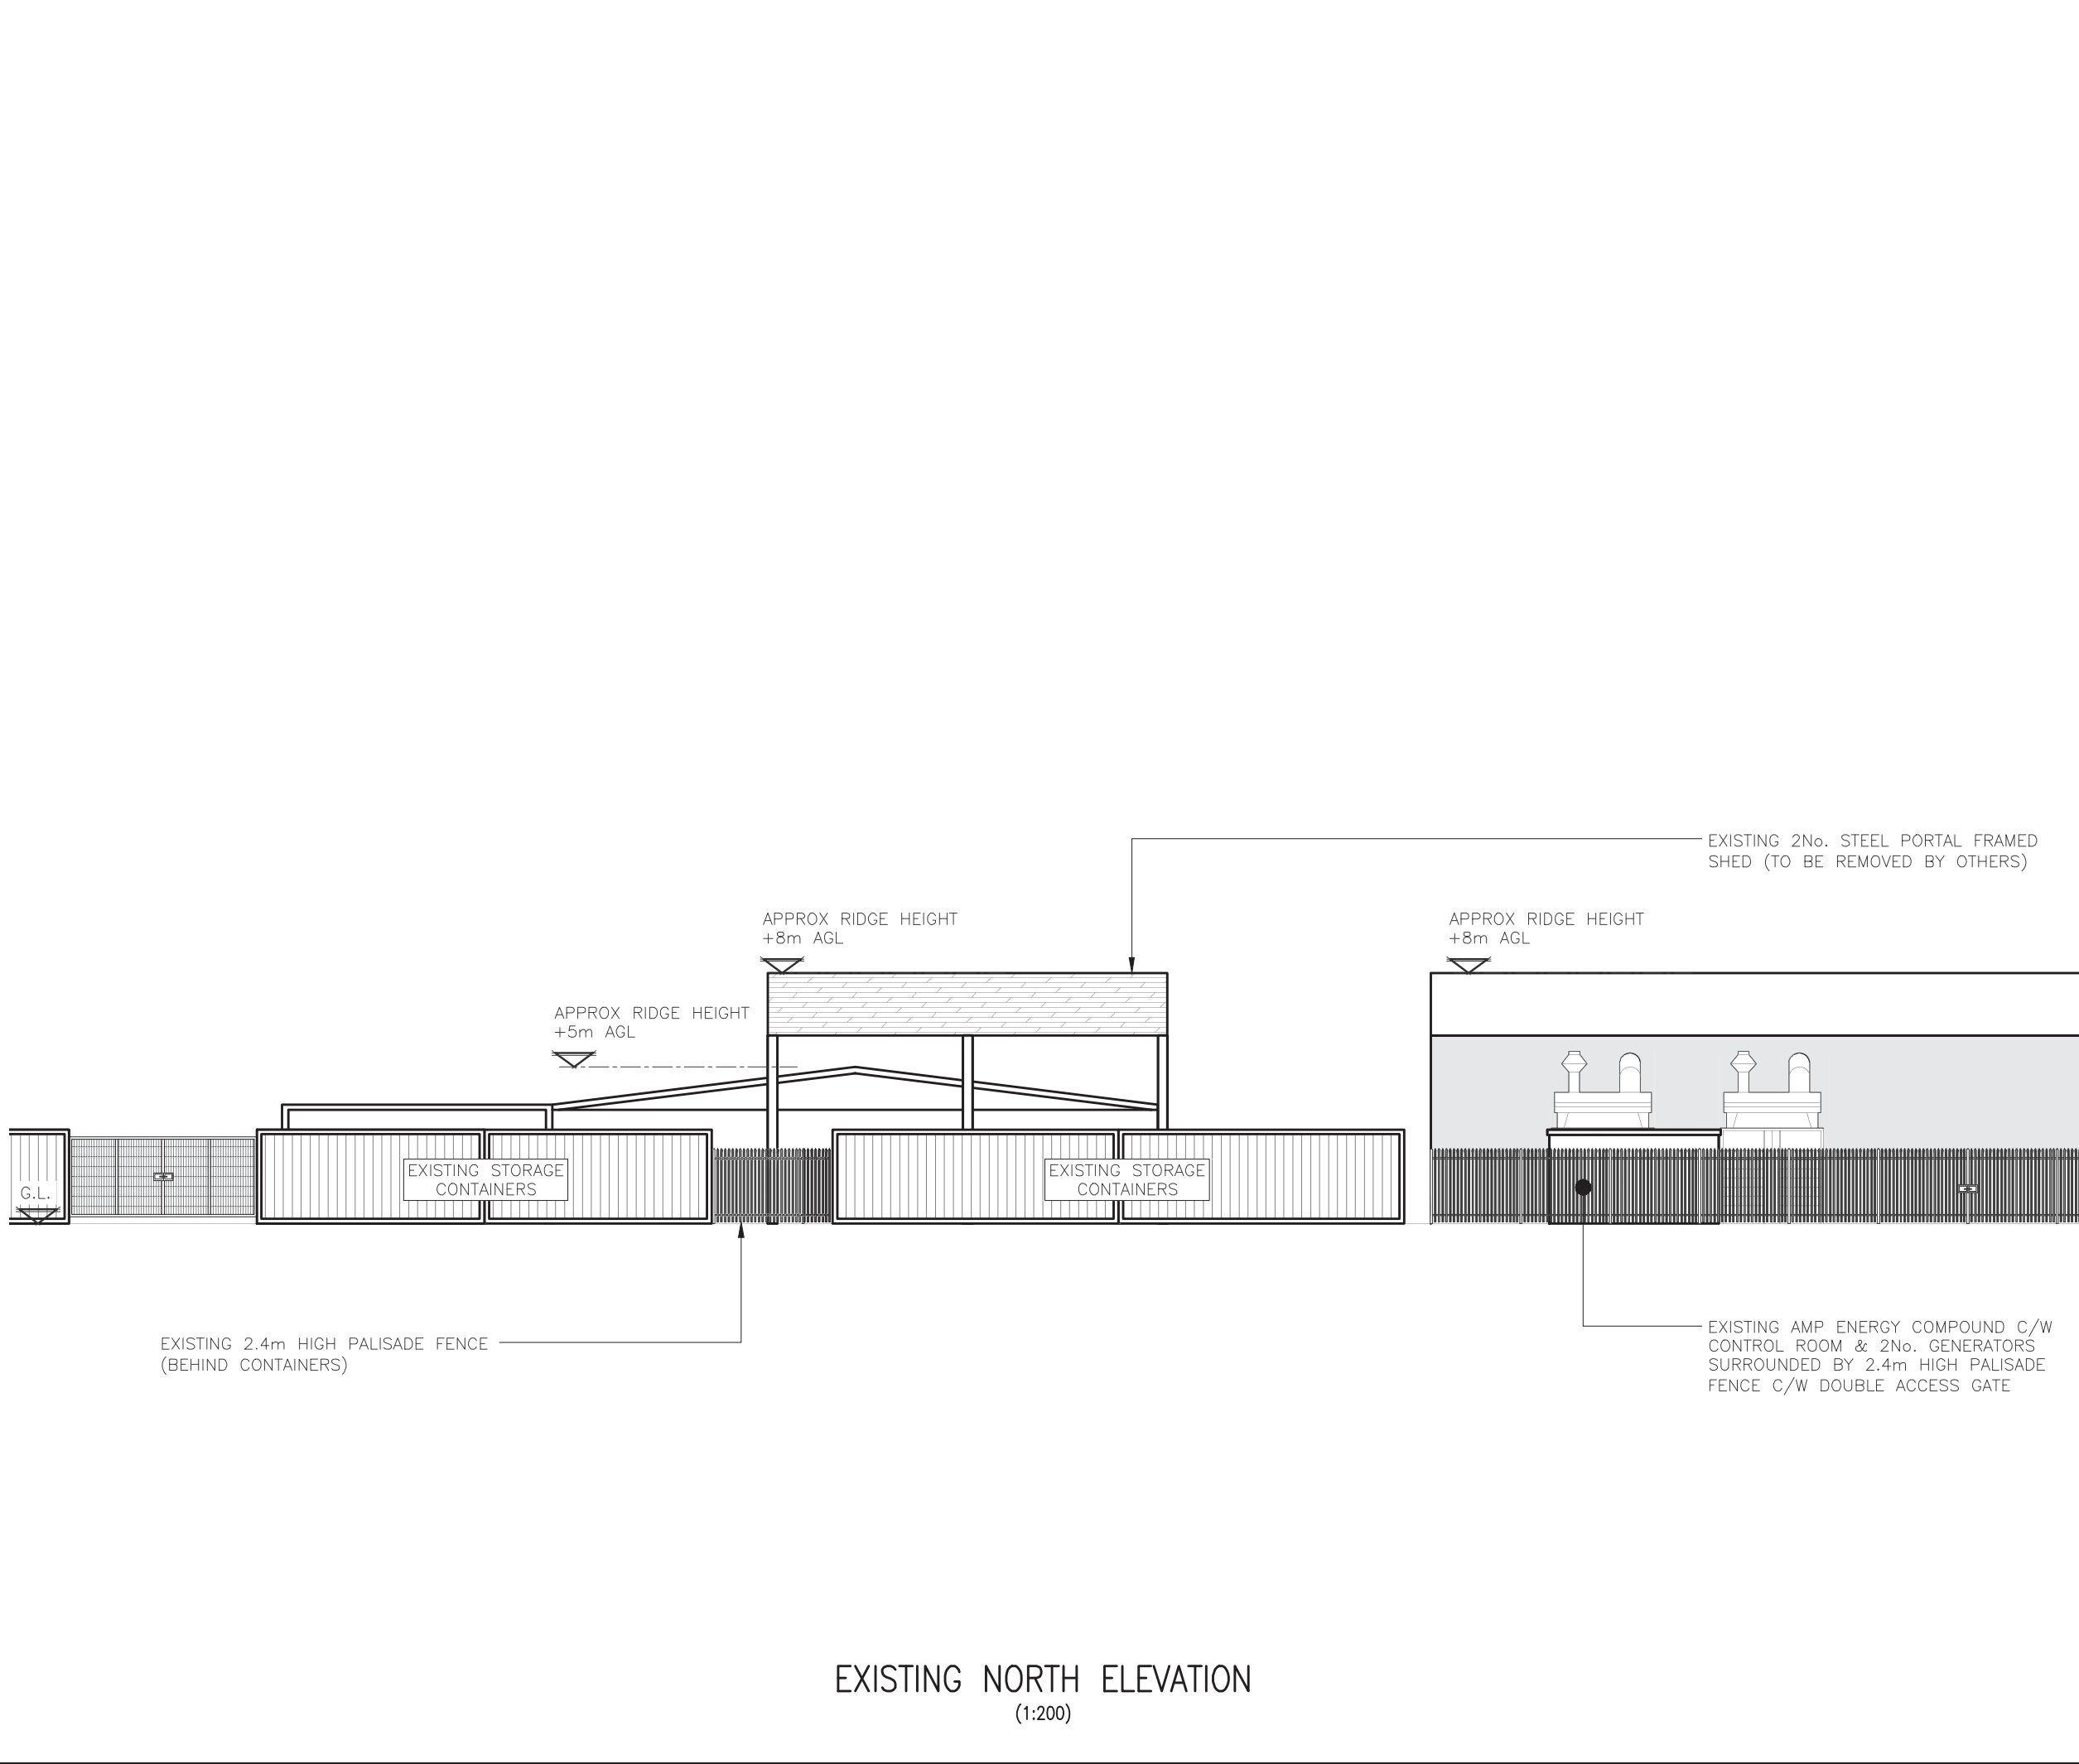

ALL DIMENSIONS ARE IN mm UNLESS NOTED OTHERWISE

N.G.R

E: 387393

N: 406110

A	PLANNING ISSUE	GL	SB	02.06.25
REV	MODIFICATION	BY	CH	DATE



Unit E, Madison Place, Northampton Road,
Manchester, M40 5AG
Tel: 0161 785 4500
Fax: 0161 785 4501
Web: www.clarke-telecom.com



Site Name		Opt.
WHITBROOK		—
Site Ref: No		
P – 119062		
Site Address / Contact Details		
LAND ON WESTSIDE OF HANSON STREET MIDDLETON MANCHESTER M24 2YP		
Drawing Title: EXISTING NORTH ELEVATION		
Purpose of issue: PLANNING		Dwg Rev:
Drawing Number: 05		A
Surveyed By: DW	Original Sheet Size: A3	Pack Issue:
Drawn: GL	Date: 02.06.25	Checked: SB Date: 02.06.25 A