


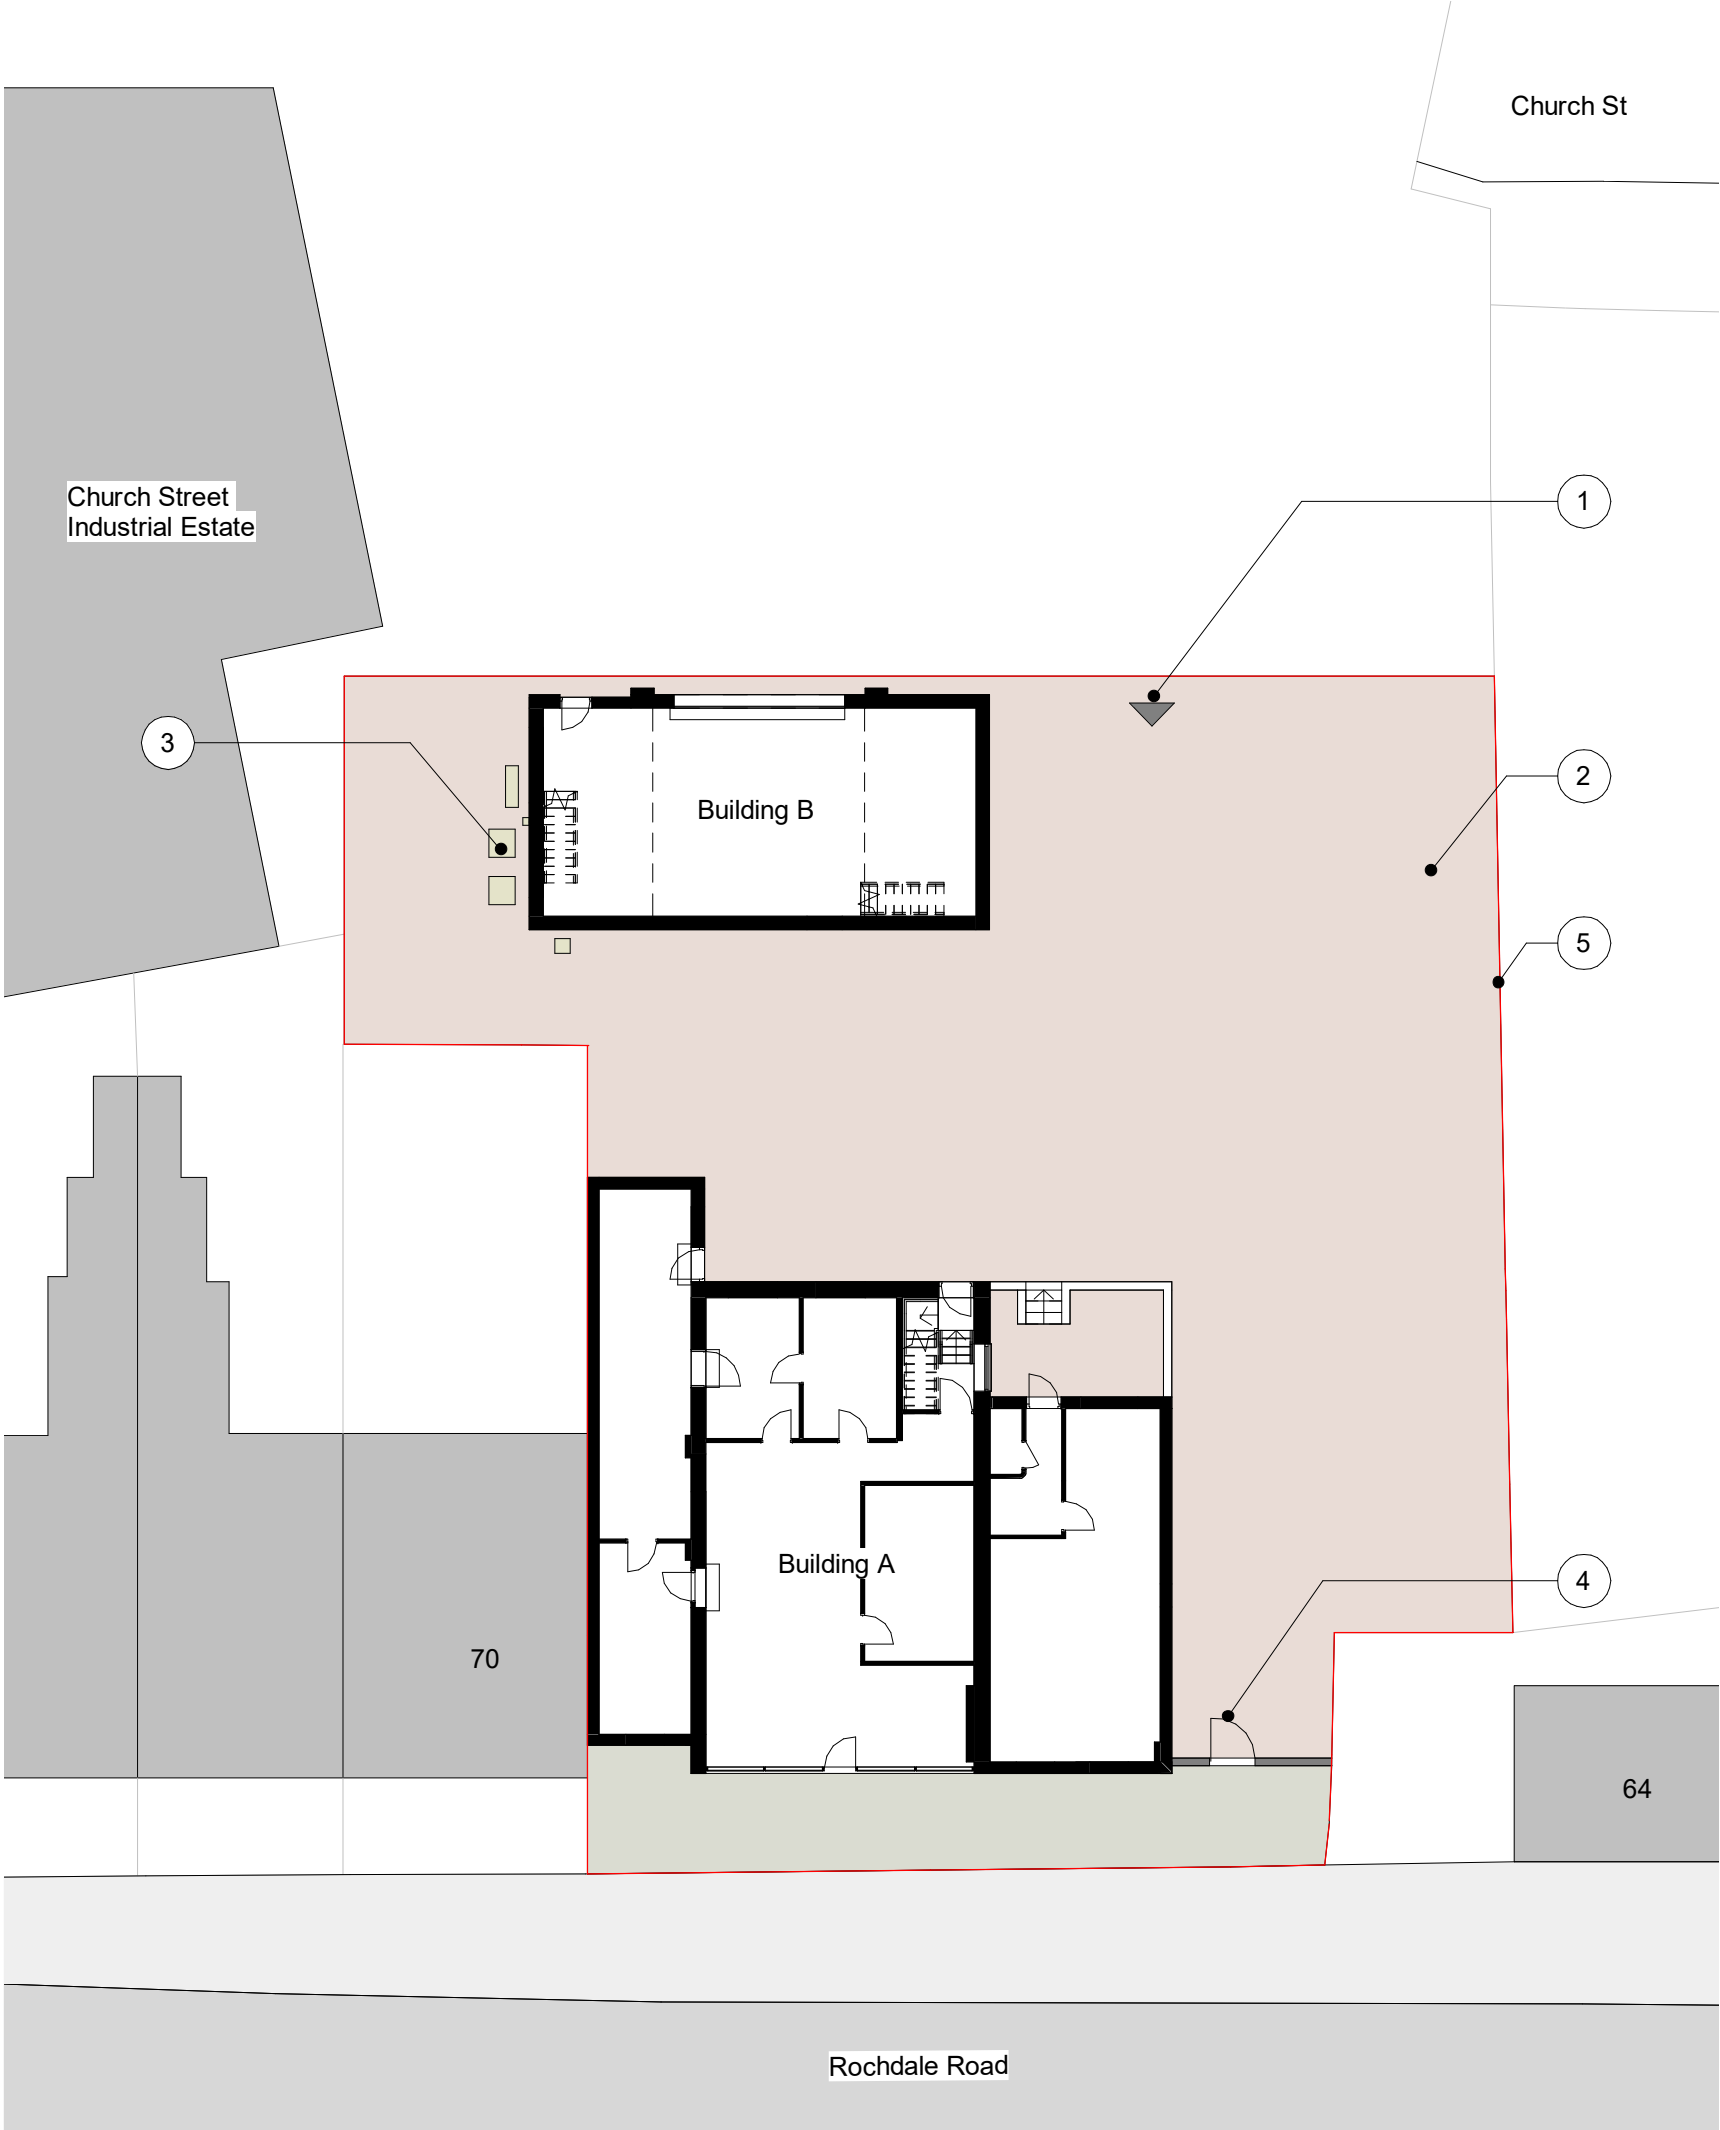

Note Block - Site - Existing

- 1 Vehicle entrance via Church Street
- 2 Tarmac Driveway
- 3 Telecom equipment
- 4 Access via Rochdale Road
- 5 Boundary Fencing

1. Site Plan - Existing
1 : 200



REV		DESCRIPTION	BY	DATE
PROJECT		SCALE @ A3	DATE	DRAWN BY
Church St Ind Estate		1 : 200	11 JUN 25	CW
CLIENT		STATUS		
Ventures Uk Ltd		PLANNING		
TITLE		PROJECT NO.	DRAWING NO.	REV.
Existing Site Plan		DA24072.1.	007.	
NOTES		THIS DRAWING MUST NOT BE REPRODUCED WITHOUT PRIOR WRITTEN CONSENT. DRAWING TO BE USED FOR THE STATUS INDICATED ONLY. ALL DIMENSIONS AND SETTING OUT SHALL BE CHECKED AND CONFIRMED ON SITE. ANY DISCREPANCIES TO BE REPORTED TO THE DESIGNER PRIOR TO THE COMMENCEMENT OF ANY WORK. ALL WORK AND MATERIALS TO BE IN ACCORDANCE WITH CURRENT STATUTORY LEGISLATION, RELEVANT CODES OF PRACTICE AND BRITISH STANDARDS. ALL DIMENSIONS ON THIS DRAWING ARE IN MILLIMETRES (UNLESS OTHERWISE STATED).		
DA		DEBTAL ARCHITECTURE www.debtal.co.uk		