
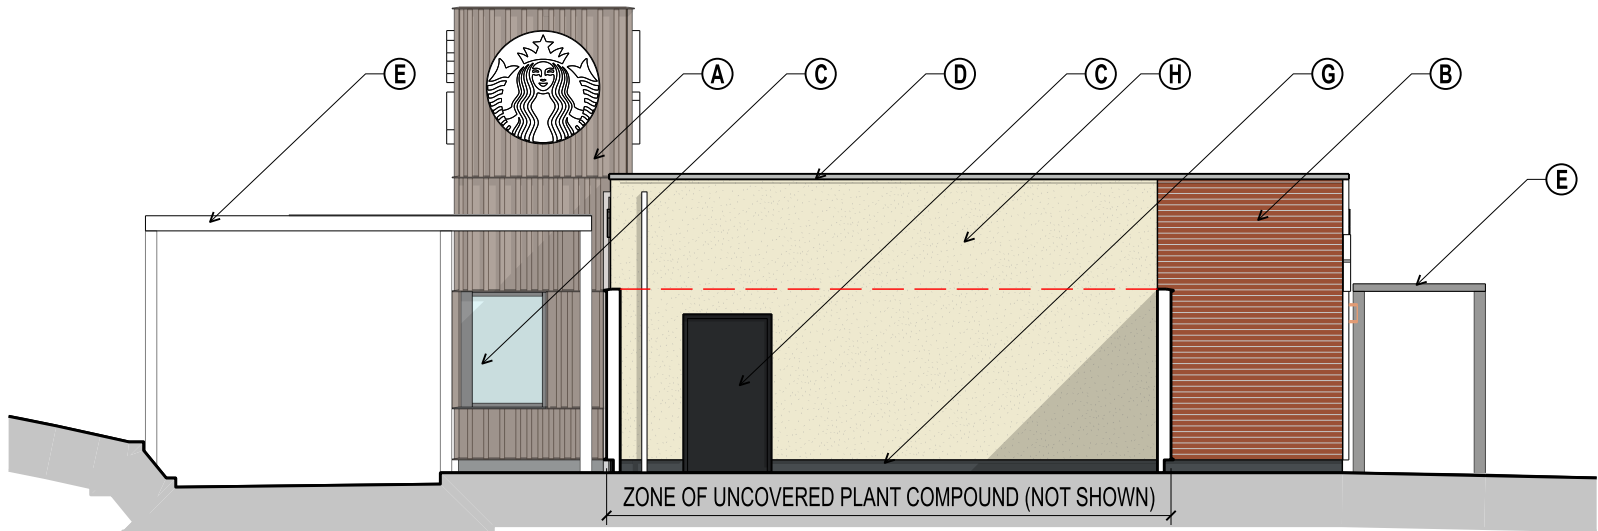


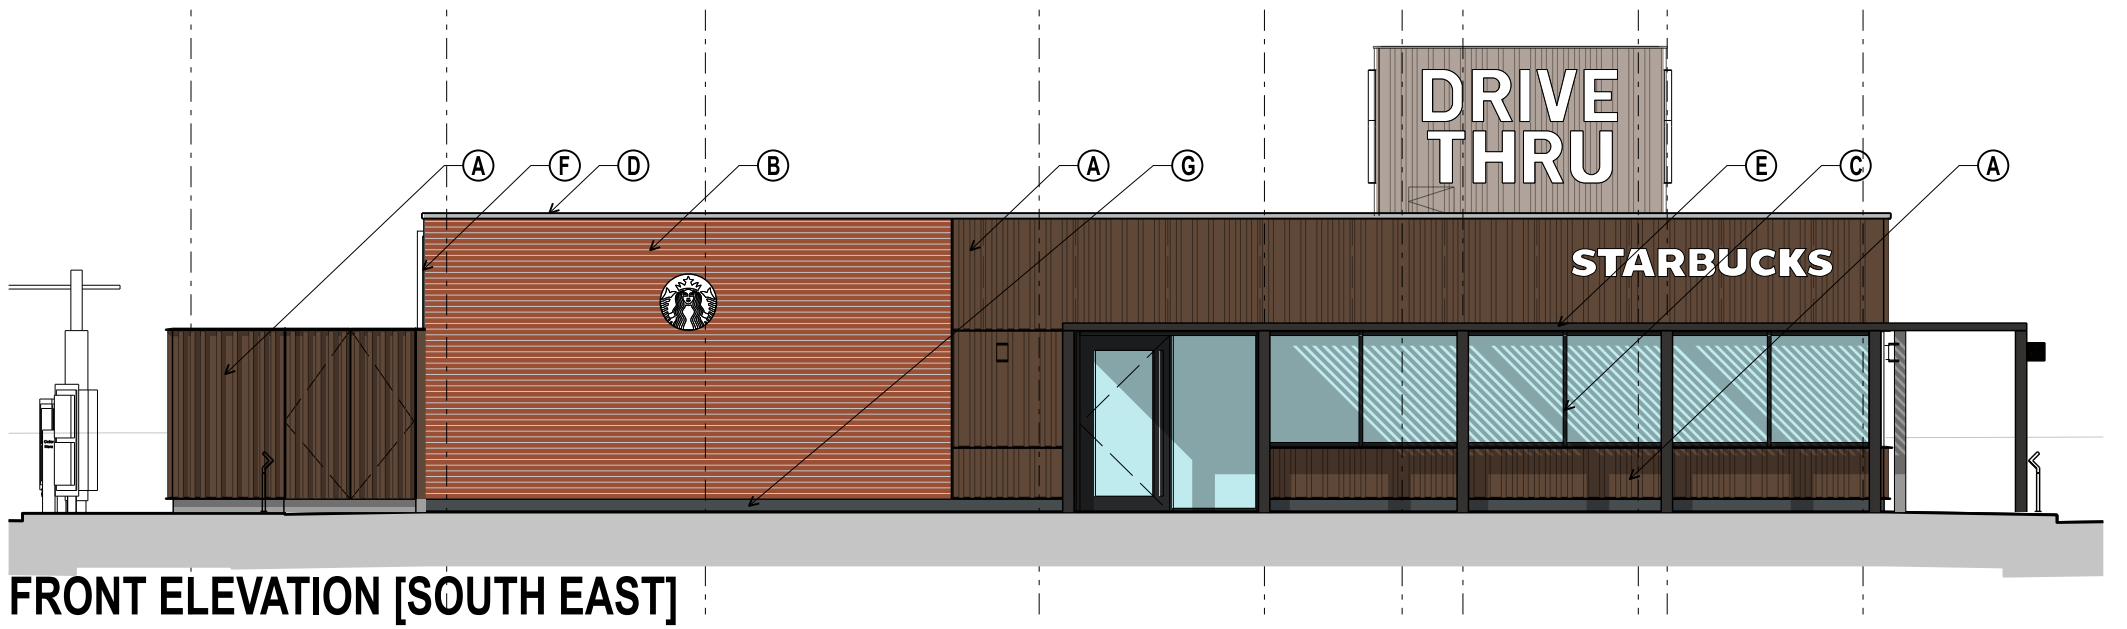


FRONT ELEVATION [SOUTH EAST]

EXCLUDING YARD WALL

A

FEATURE TIMBER CLADDING
69 x 69 BATTENS ON ENGINEERED
TIMBER BACKING
COLOUR: STAINED WOOD EX AQUA
CLASSIC T8017
FINISH: HIGH-BUILD LACQUERED

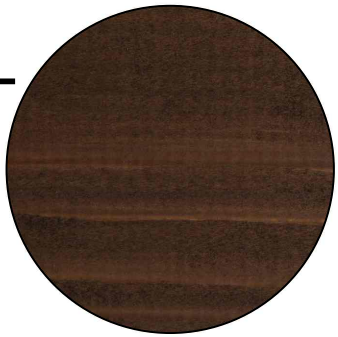


E

FREE-STANDING TIMBER PERGOLA
COLOUR: STAINED WOOD EX AQUA
CLASSIC T8040
FINISH: HIGH-BUILD LACQUERED




B

FACING BRICKWORK / BRICK SLIP ON
KINGSPAN KARRIER SYSTEM
COLOUR: RED
(REF SHG HIRSCHWALD HIRB02)
FINISH: STANDARD TEXTURED
MORTAR: NATURAL

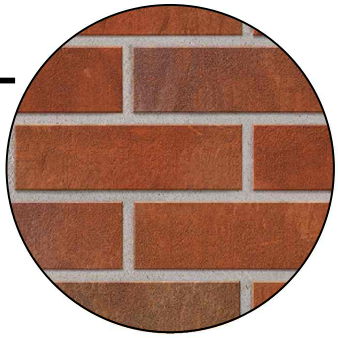


F

RAINWATER PIPE
COLOUR: RAL7030 [STONE GREY]
FINISH: SATIN

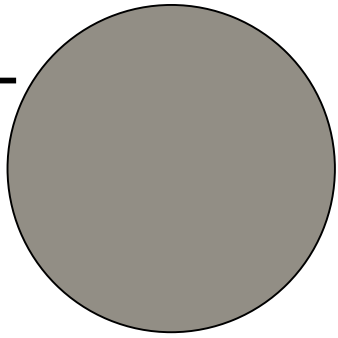


C

PPC ALUMINIUM GLAZING & DOORS
COLOUR: RAL9011 [GRAPHITE BLACK]
FINISH: SATIN

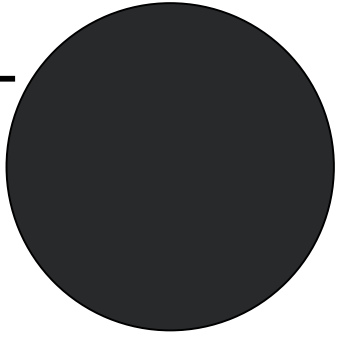


G

BRICK PLINTH
COLOUR: BLUE ENGINEERING
(REF WIENERBERGER STAFFORDSHIRE
SMOOTH BLUE)
FINISH: SMOOTH TEXTURED
MORTAR: NATURAL

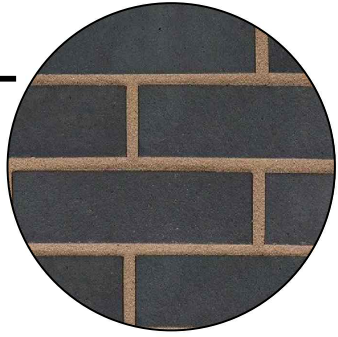


D

PPC ALUMINIUM FLASHINGS
COLOUR: RAL7030 [STONE GREY]
FINISH: SATIN

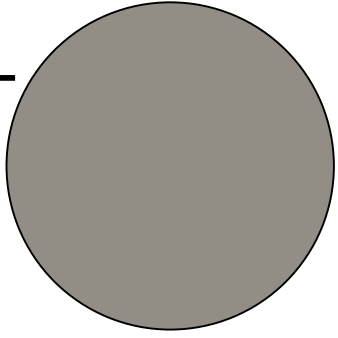


H

THROUGH-COLOUR SILICONE RENDER
COLOUR: BEIGE [K-REND WHEATEN]
FINISH: TC15 [1.5mm GRAIN]

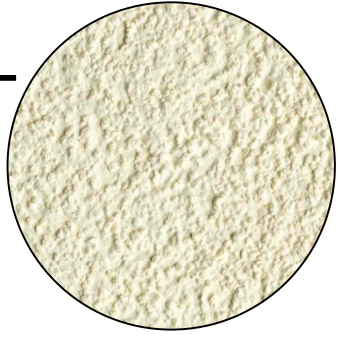

SCALE 1:100

 

NOTES

SIGNAGE SHOWN IS INDICATIVE ONLY AND SUBJECT
TO A SEPERATE APPLICATION FOR ADVERTISEMENT
CONSENT.

SHADOWS SHOWN ARE FOR GRAPHIC
REPRESENTATION ONLY.

REV.A 27.11.25 BRICK 'B' UPDATED TO PLANNERS COMM. AJP
REV. DATE NOTES INIT.

CLIENT / PROJECT

GLENBROOK
ST. MARYS GATE
ROCHDALE

DRAWING TITLE

PROPOSED MATERIALS

STATUS

CONDITION DISCHARGE

DATE 05.06.25 DRAWN AJP SCALE @ A3 1:100

PROJECT NUMBER UNIT / BLOCK CI / SFB CODE TYPE & NUMBER REVISION LETTER

DRAWING NO. 11390 CD D01 A

Site Location Plans L GA Plans P Elevations E
Sections S Details D Prefix: Colour C

THE RATCLIFFE GROVES PARTNERSHIP

MANCHESTER
105 MANCHESTER ROAD
BURY LANCASHIRE BL9 0TD
T. 0161 797 6000 E. manchester@rgp.uk.com
www.rgp.uk.com

LONDON
19 BEDFORD ROW
LONDON WC1R 4EB
T. 020 7600 6666 E. london@rgp.uk.com

