






front elevation
scale 1-50

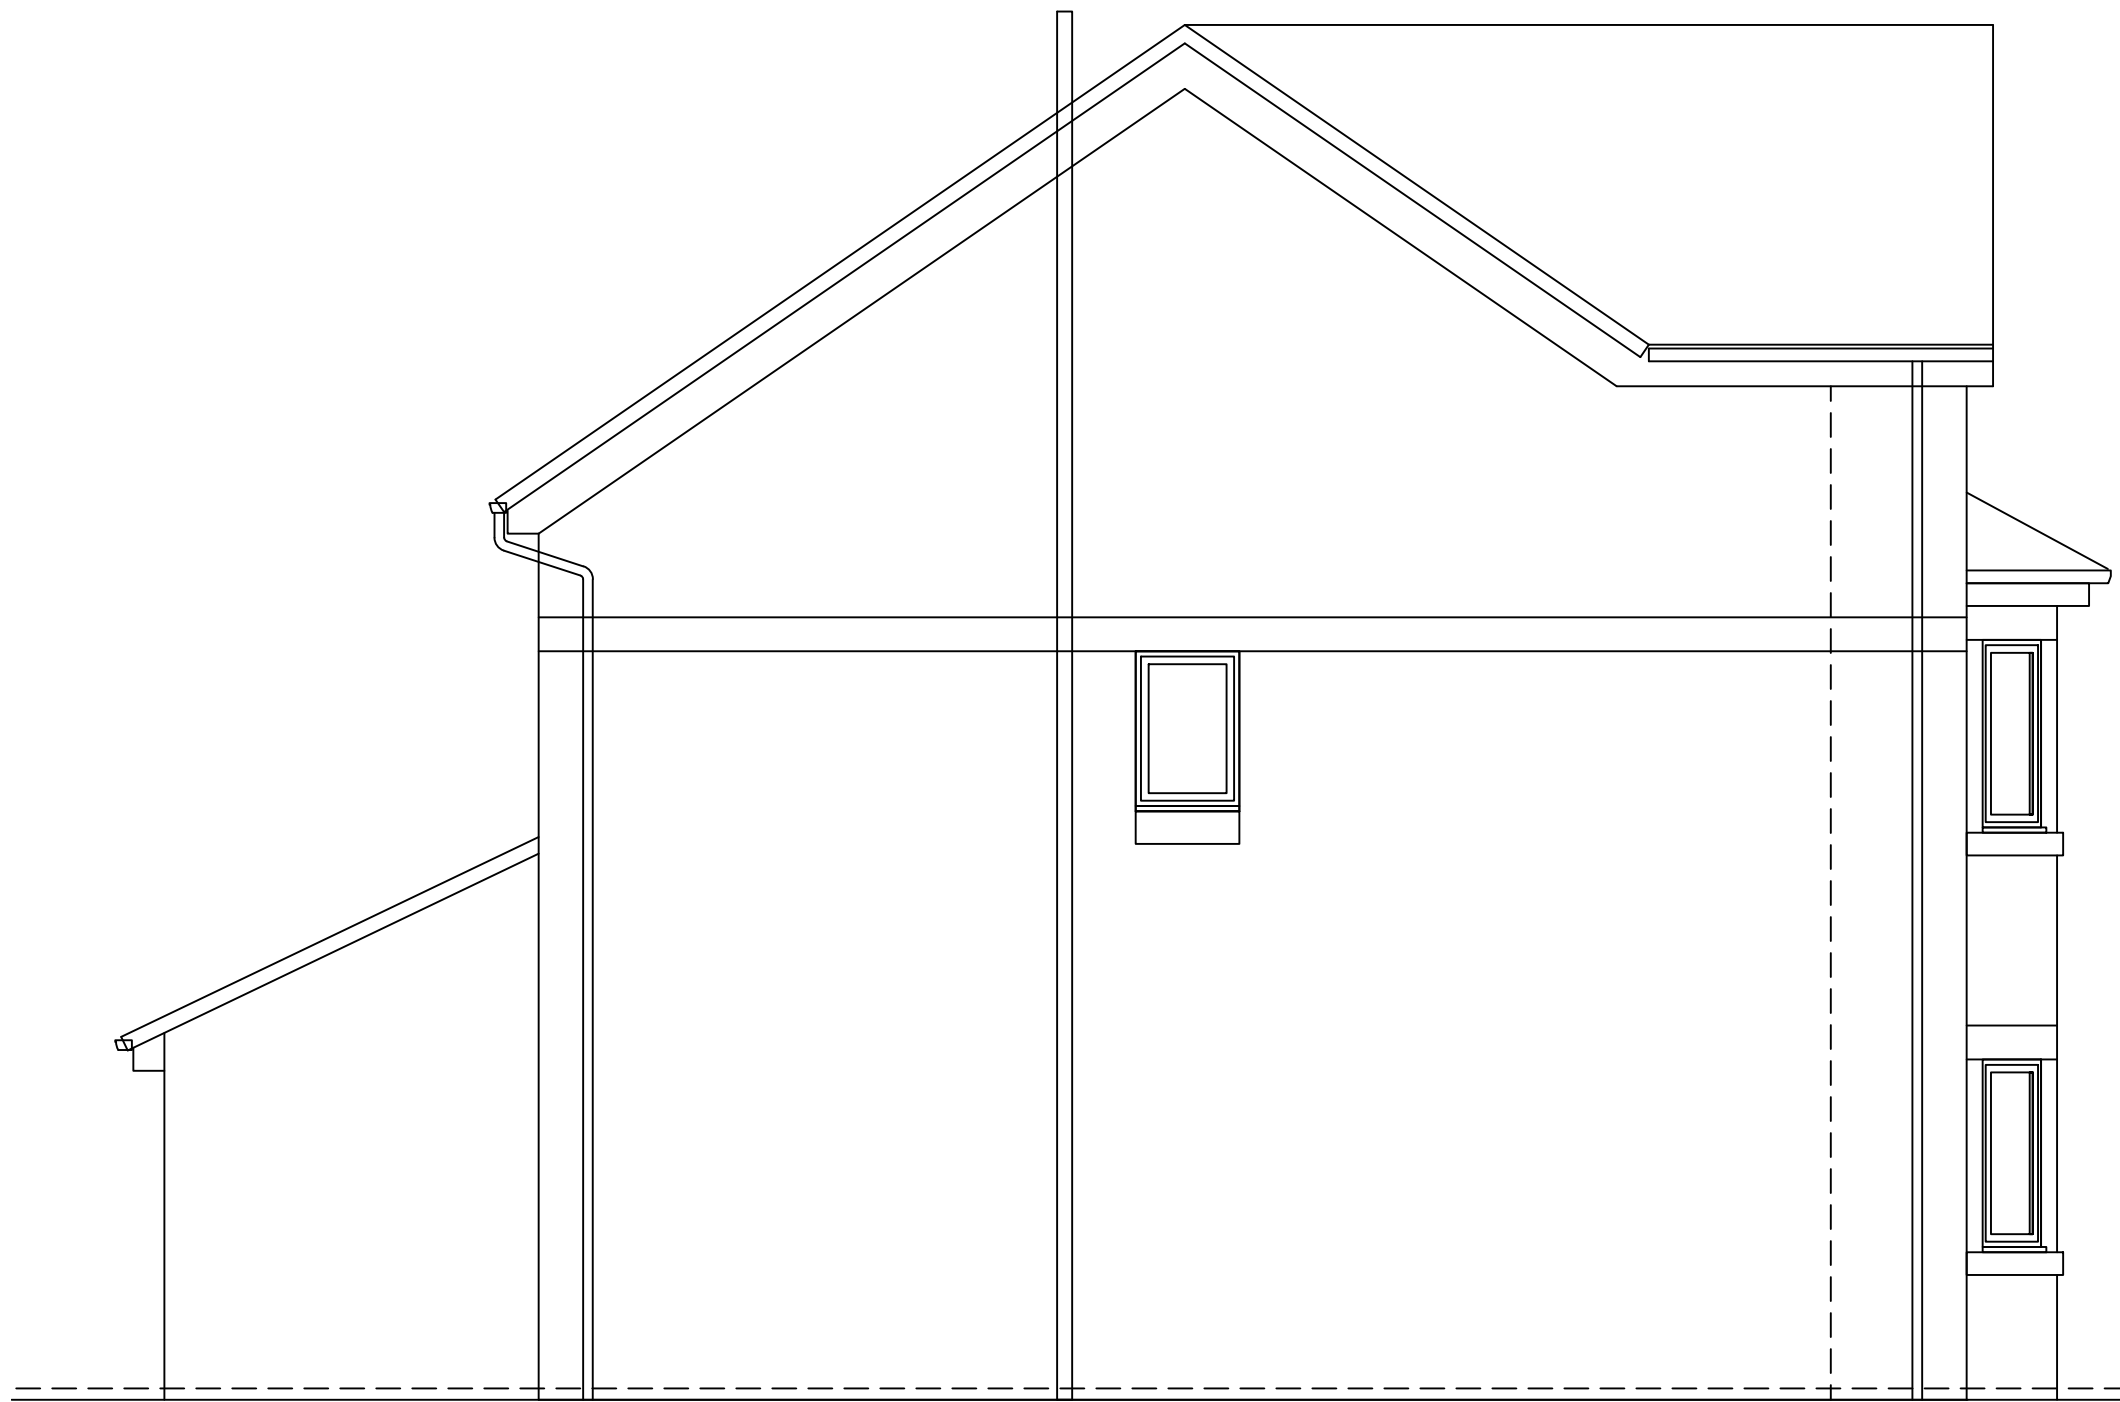


side elevation
scale 1-50

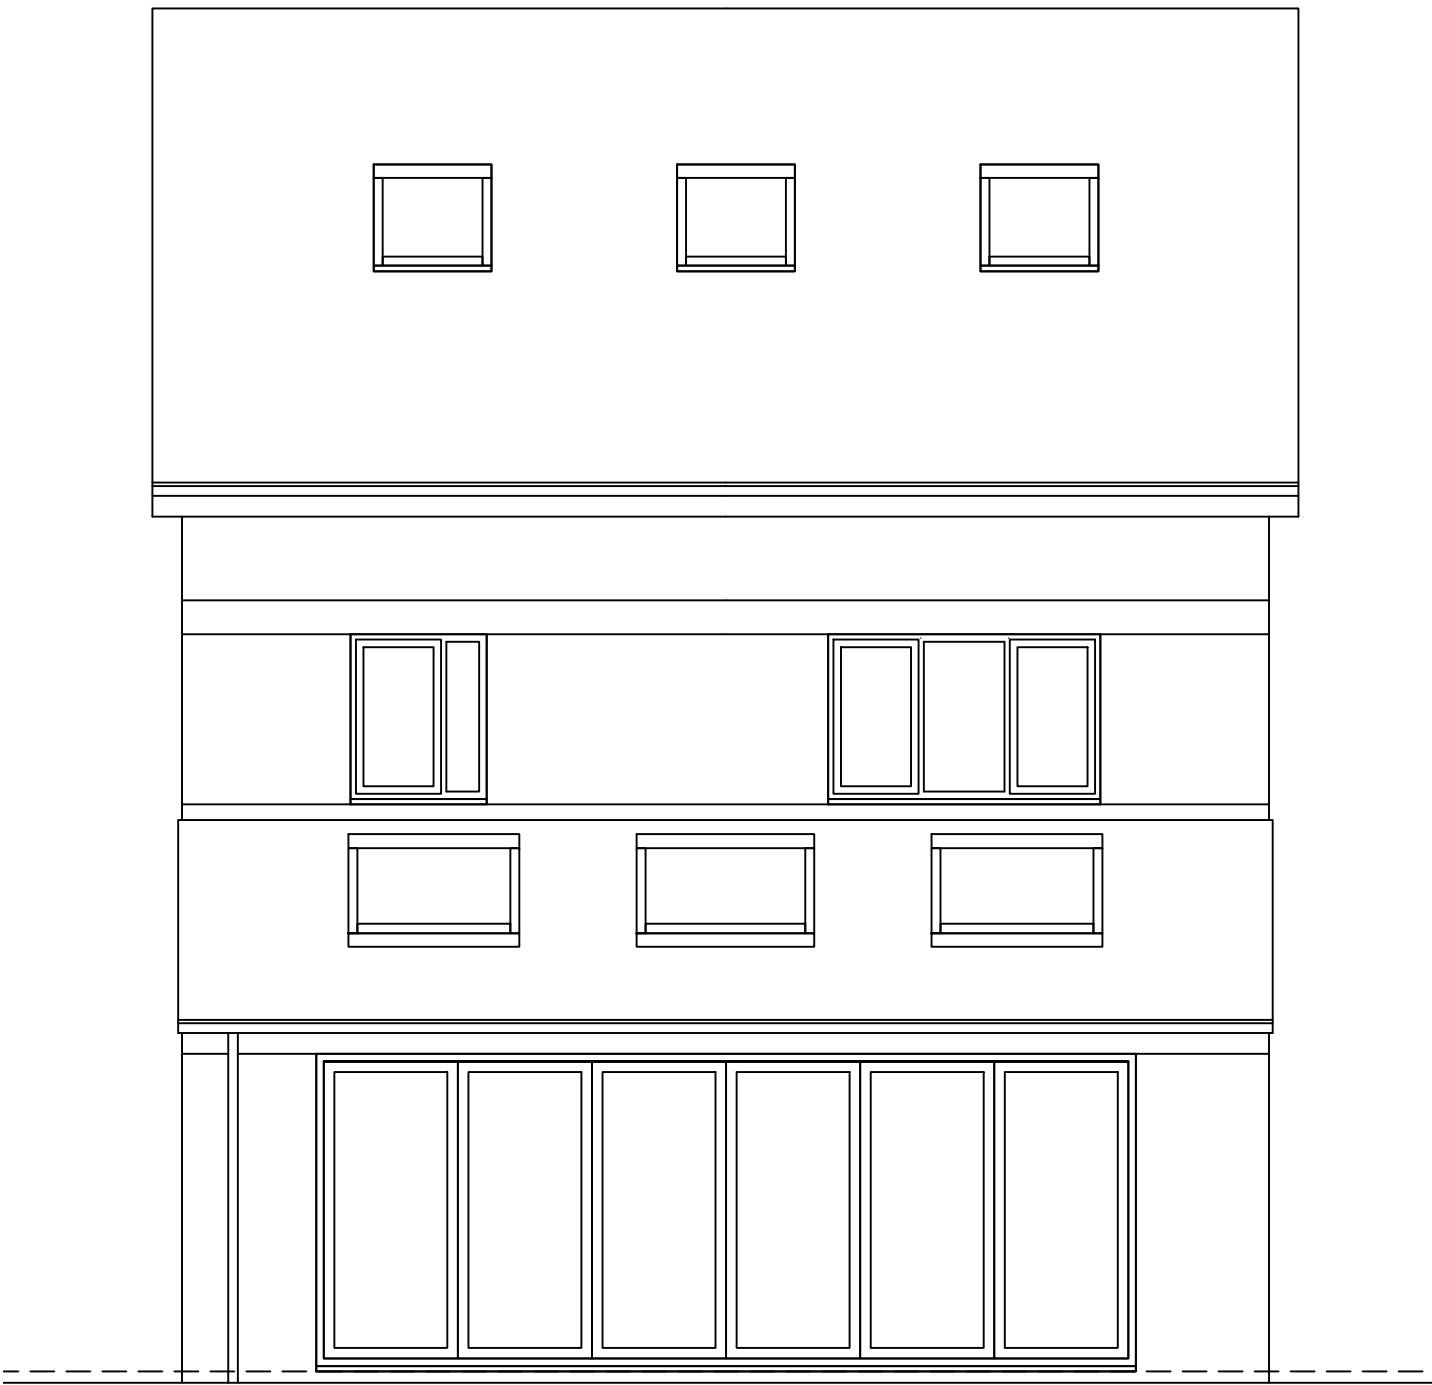


rear elevation
scale 1-50

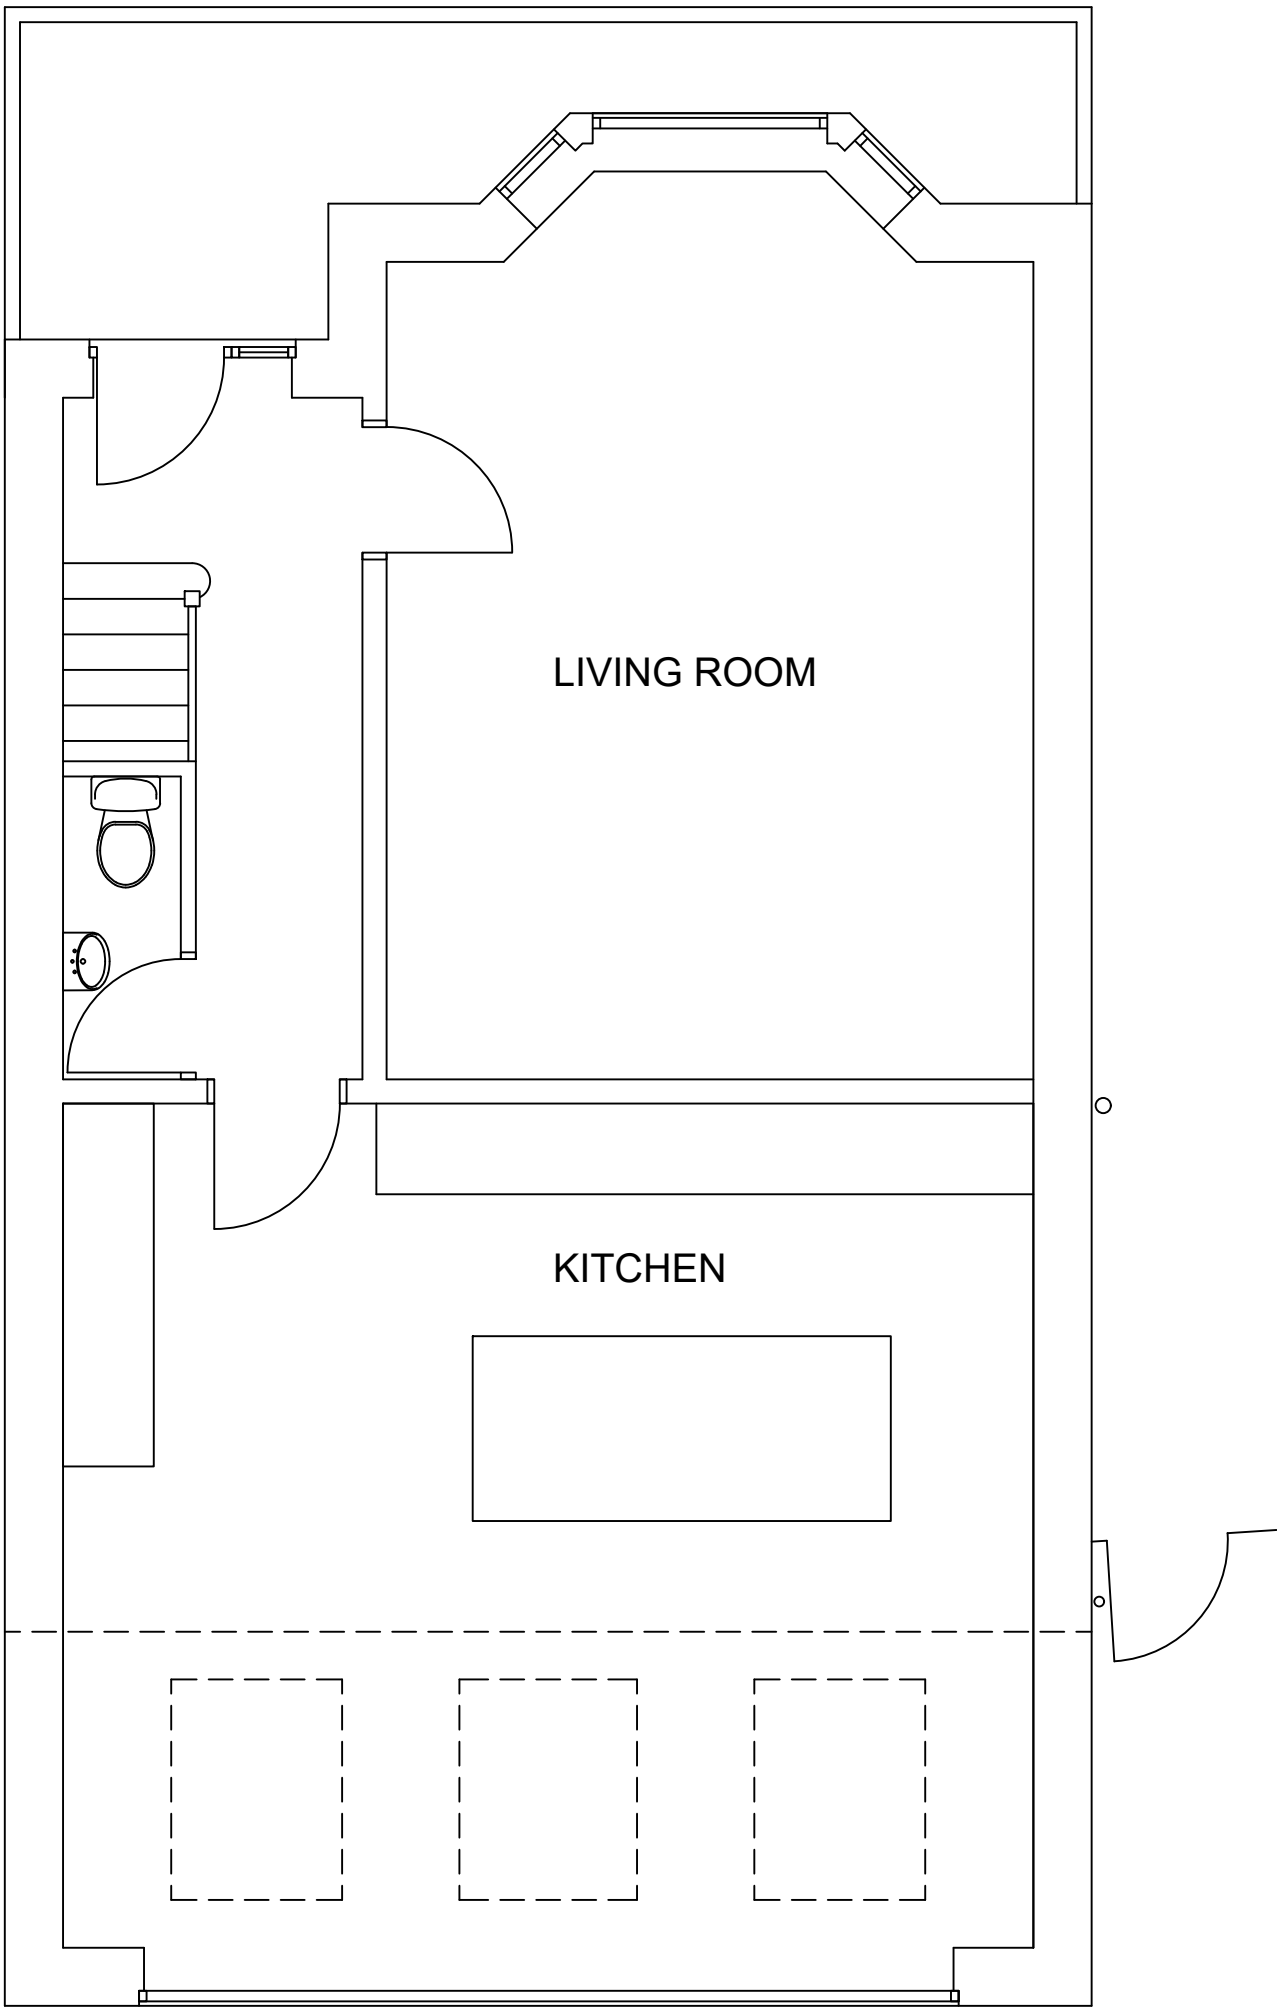


ground floor plan
scale 1-50

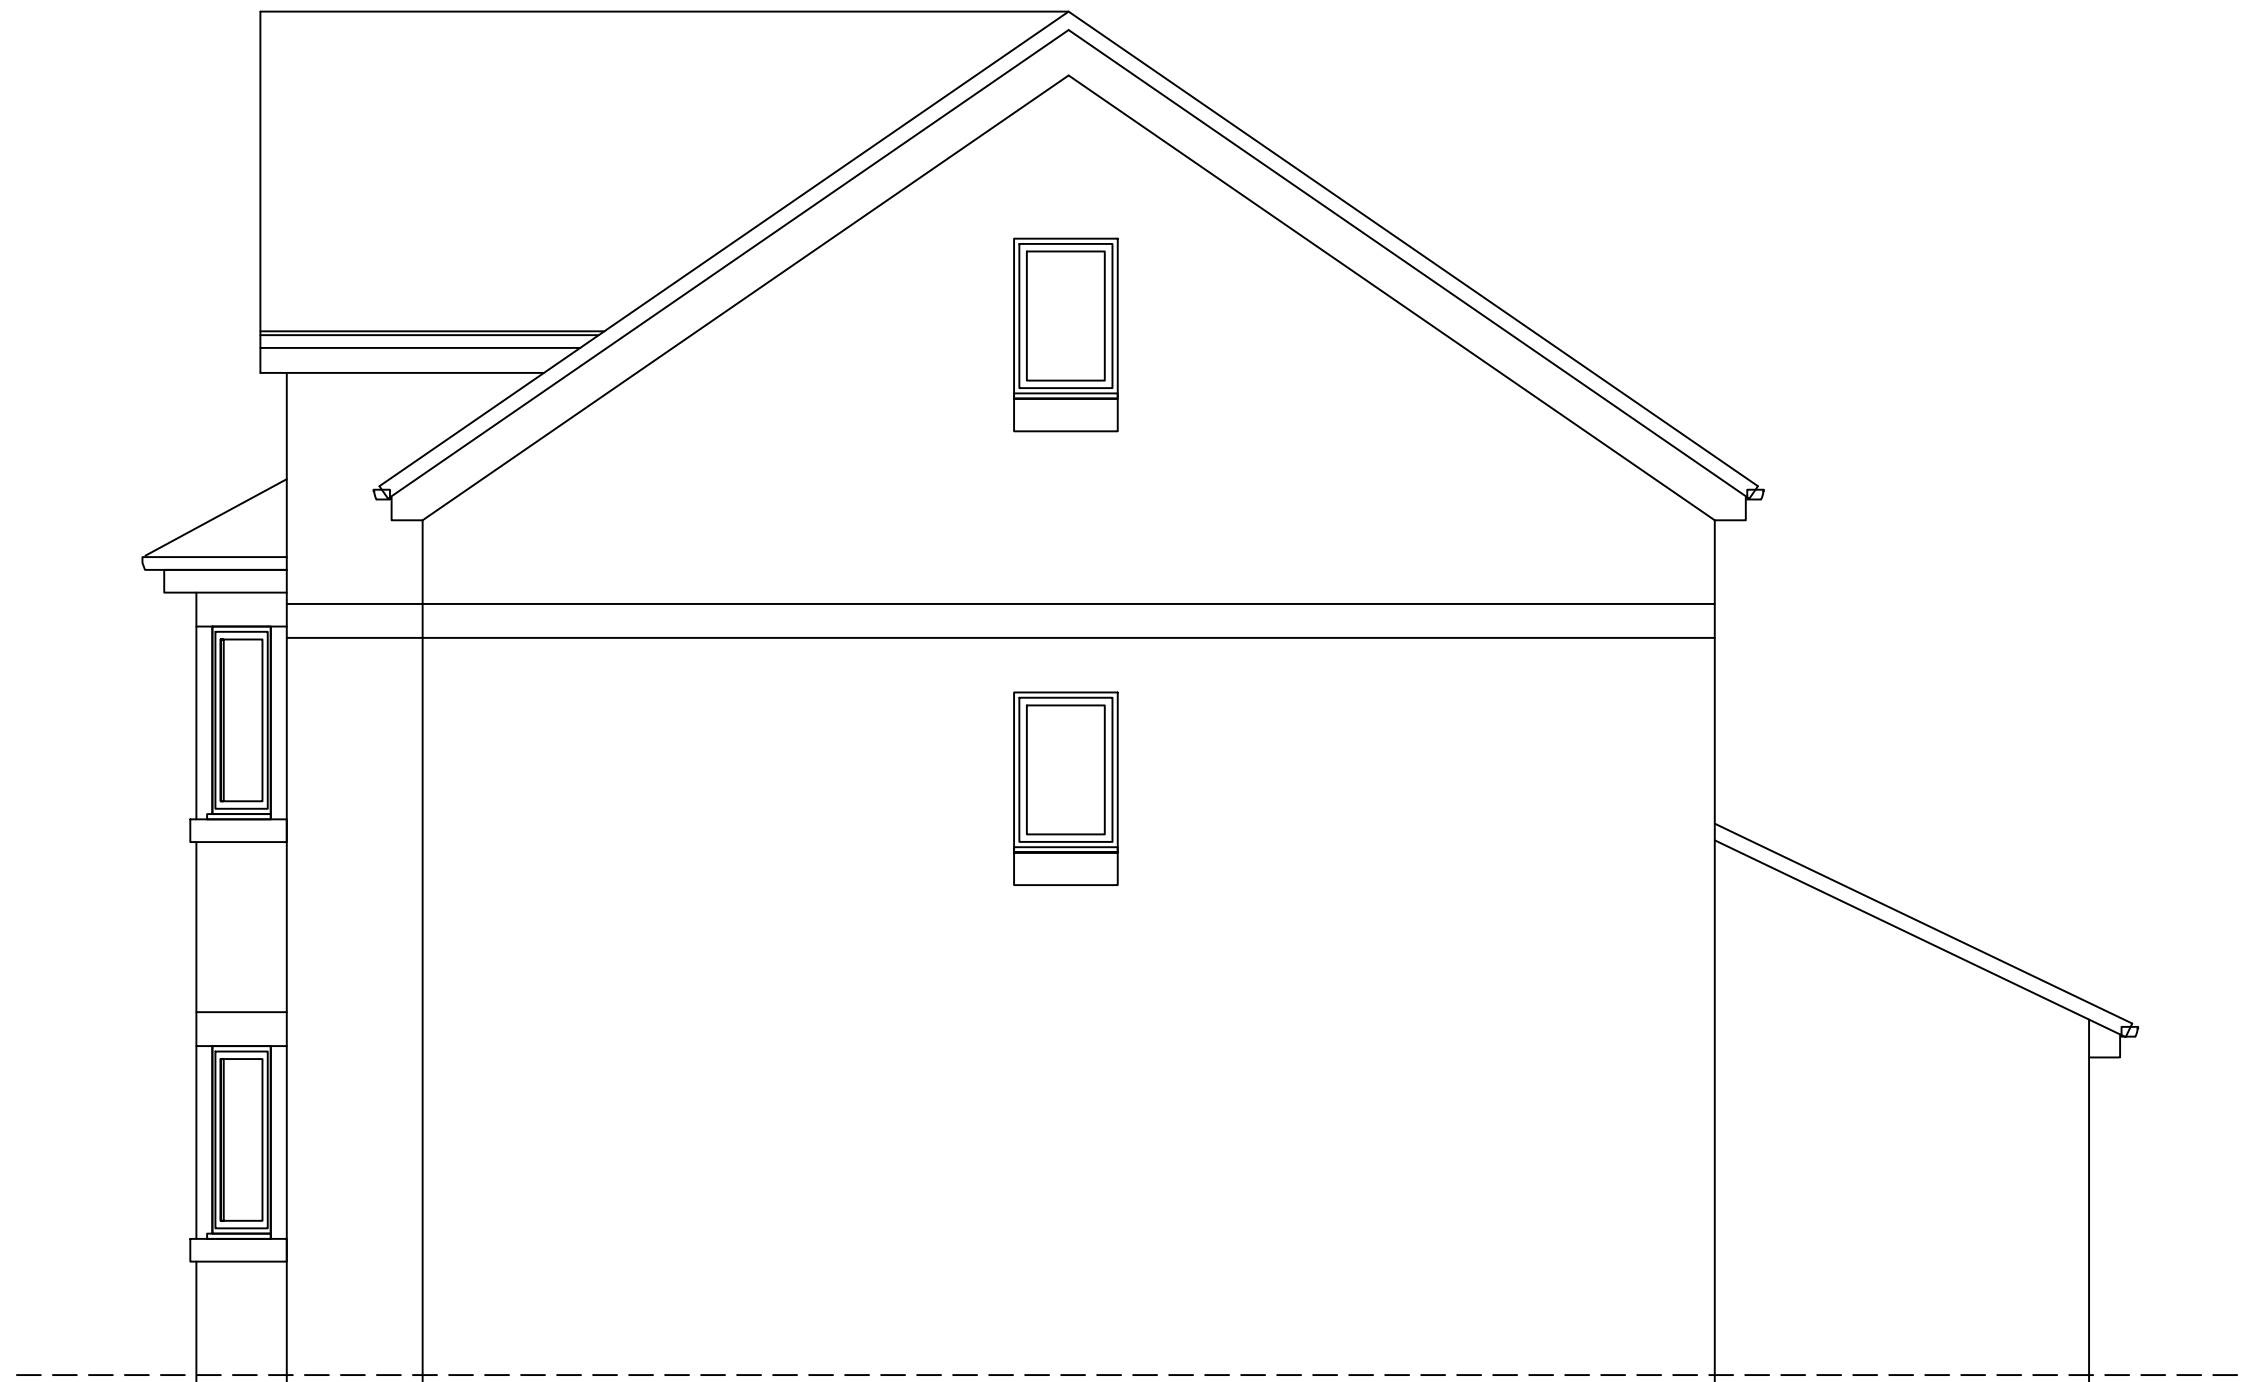


side elevation
scale 1-50

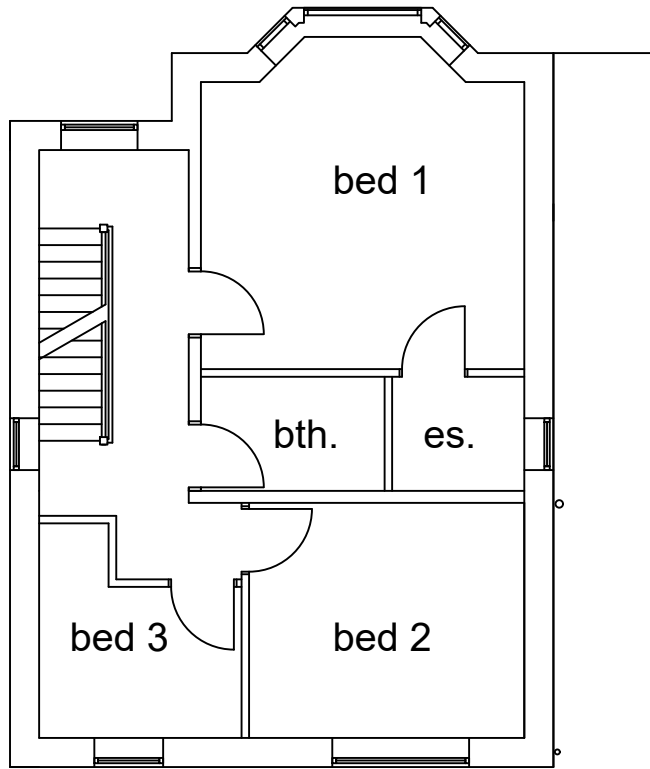

first floor plan
scale 1-100

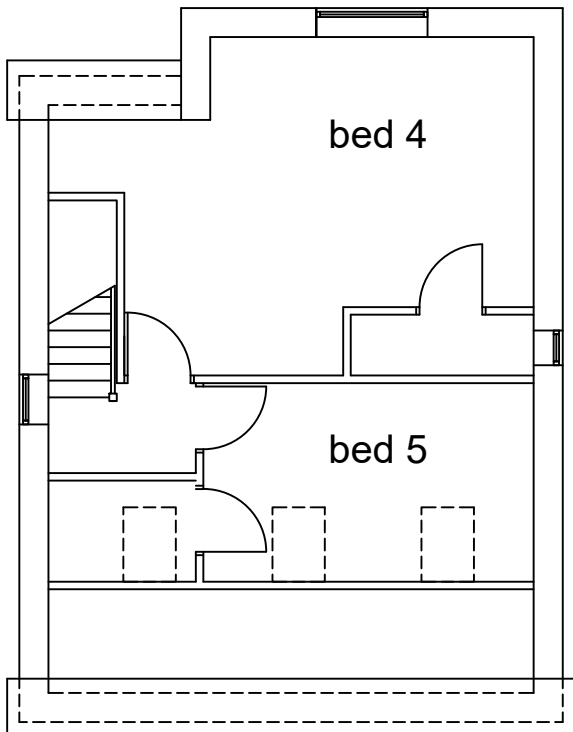

second floor plan
scale 1-100

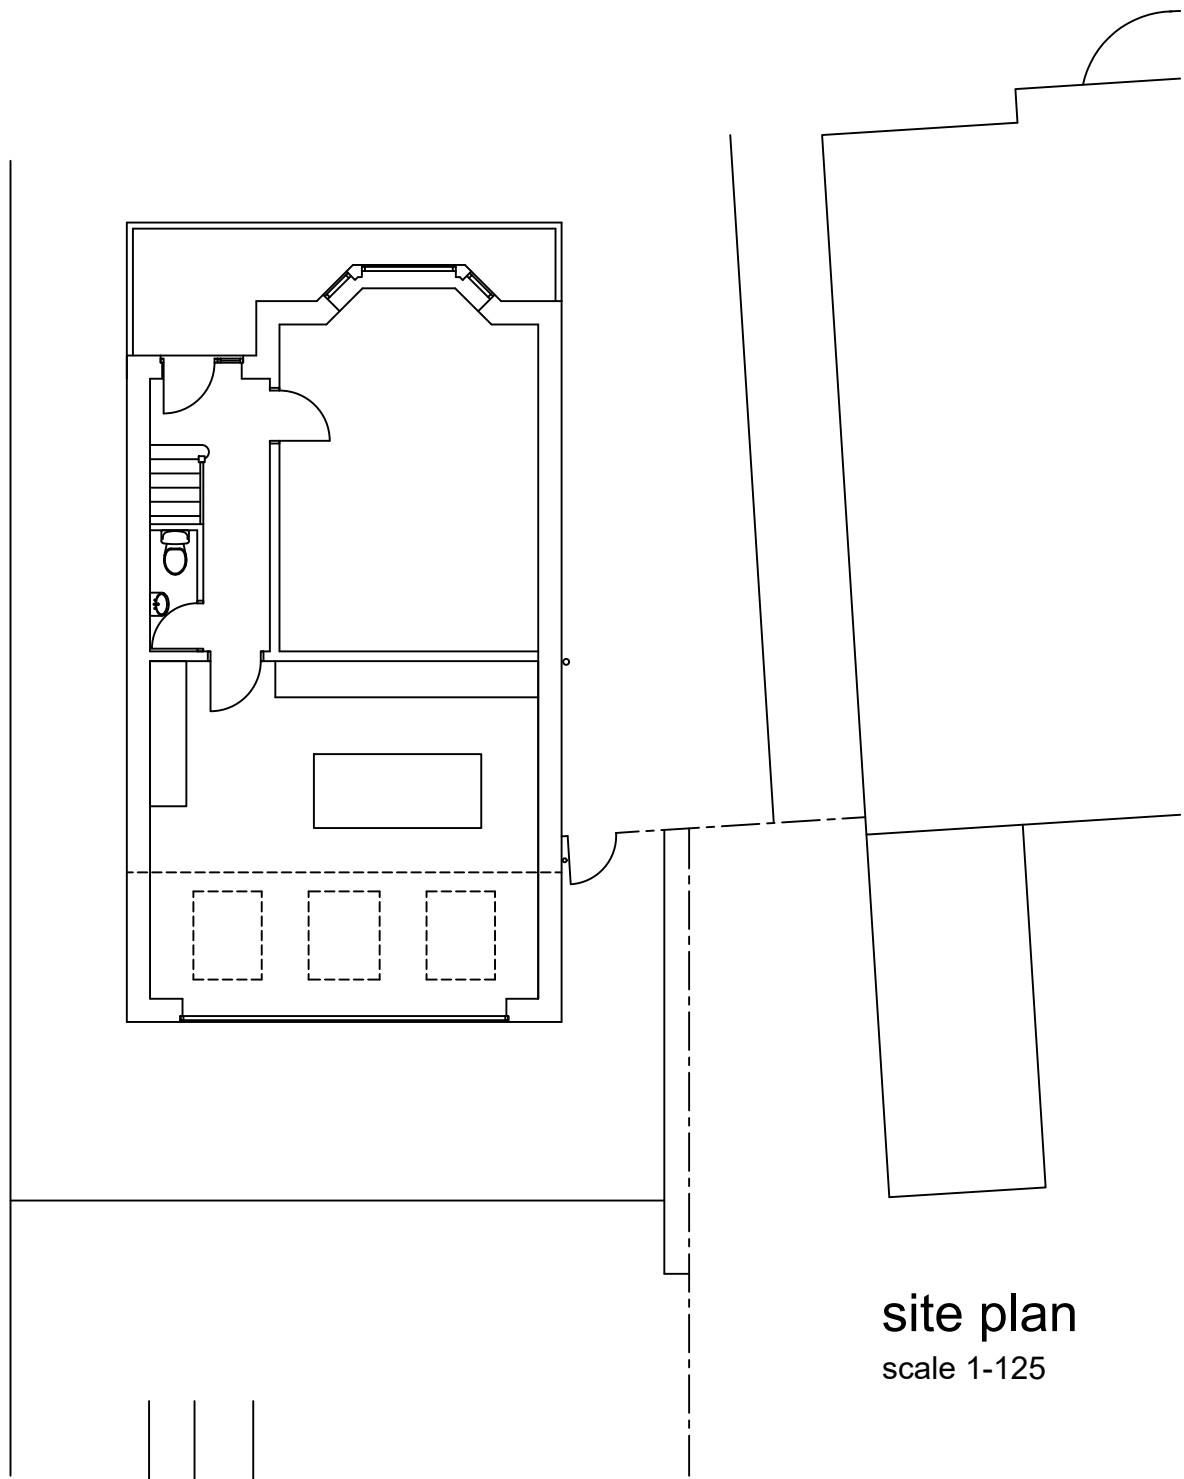

site plan
scale 1-125



New Century House
176 Drake Street
Rochdale
OL16 1UP
Tel: 01706 764880
Fax: 01706 764881
www.ajcockerassociates.co.uk
mail@ajcockerassociates.co.uk



Project:
111b Rochdale Road
Firgrove Rochdale
EXISTING PLANS & ELEVATIONS

Client: Saima and Abdul Badar

scale: as noted @ A1
date: Dec 25
drawn: IS

Dwg. Nr. B461-01