


House 1 House 2 House 3 House 4



North East Elevation - Durham Street

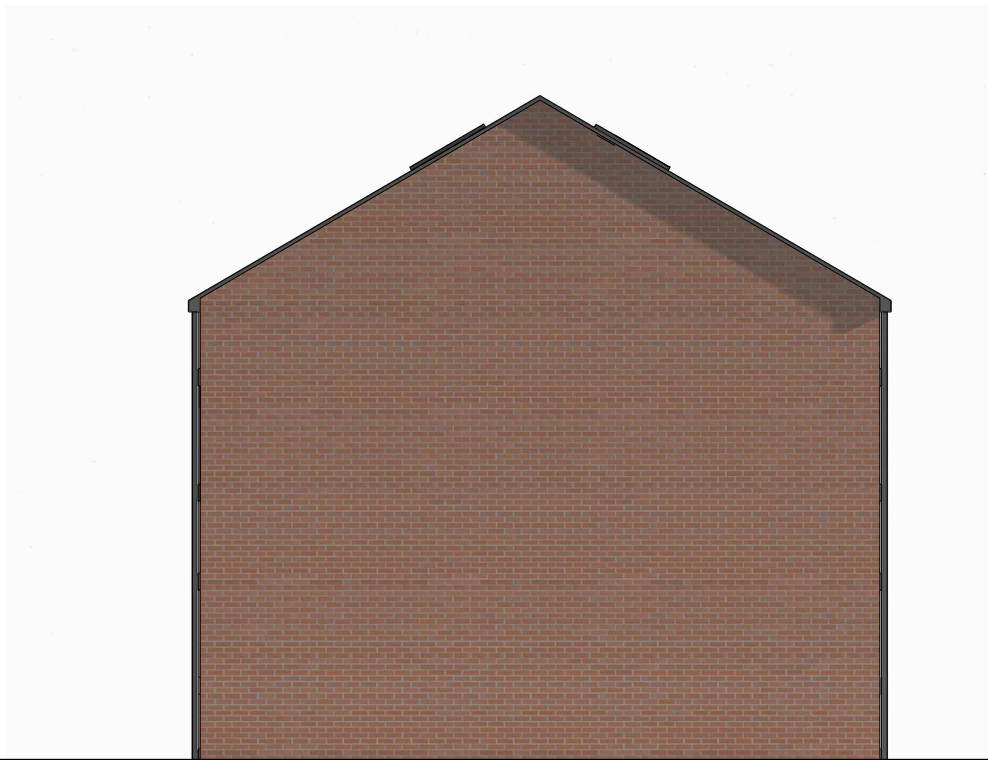


South East Elevation

House 4 House 3 House 2 House 1



South West Elevation

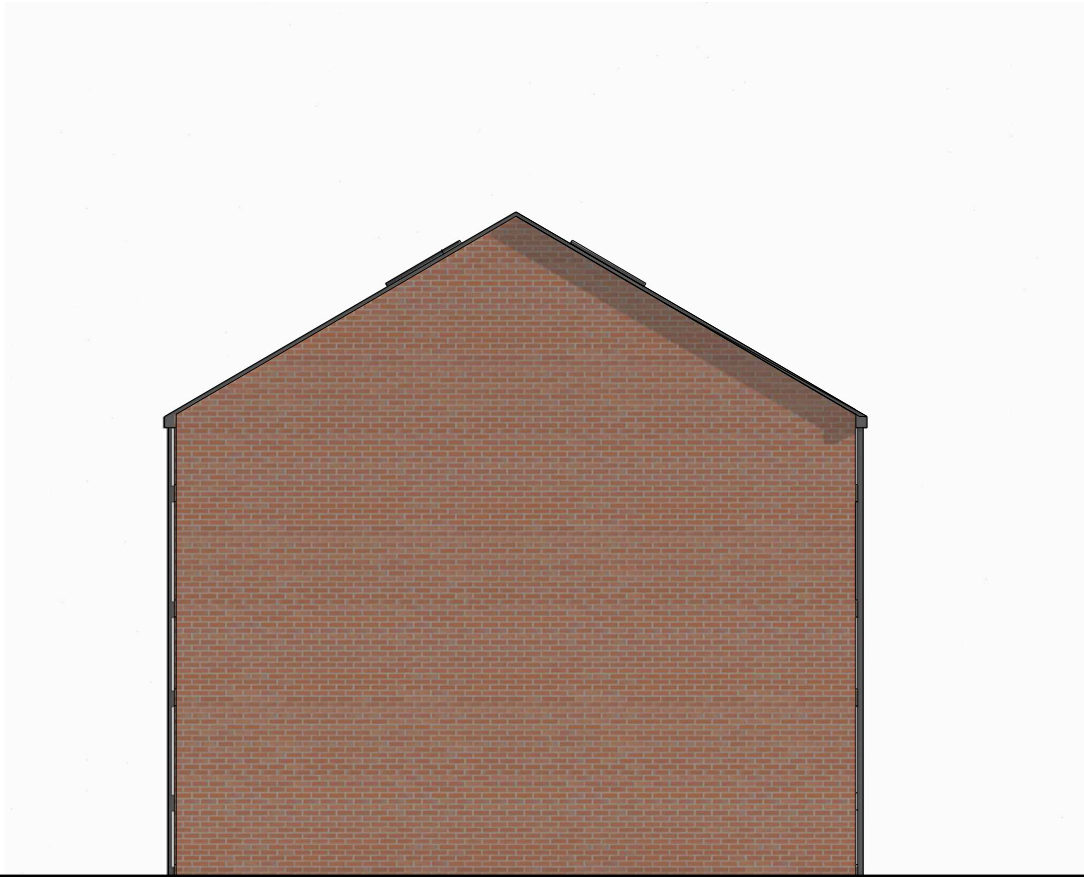

North West Elevation

Copyright Notice: This drawing is the copyright of Design Studio - North LLP (Architects) and shall not be reproduced without permission. © 2025 Dwg, Purpose Planning			Project 4no. new Builds on plot of land between 22 and 34 Durham Street, Rochdale. OL11 1JJ	Client Mr U. Ali	ds-n DESIGN STUDIO NORTH ARCHITECTS 17-19 Stott Hill Cathedral Quarter Bradford BD1 4EH Tel : (01274) 727745 - Fax : (01274) 726817 Email : mail@ds-n.co.uk	Dwg. No. 597-001-0006	Rev.
			Dwg. Title Proposed Elevations	Scale 1:100 @ A3		Date Jan 2025	
	No.	Revision / Issue	Date	Drawn by JLR		Checked DKW	