


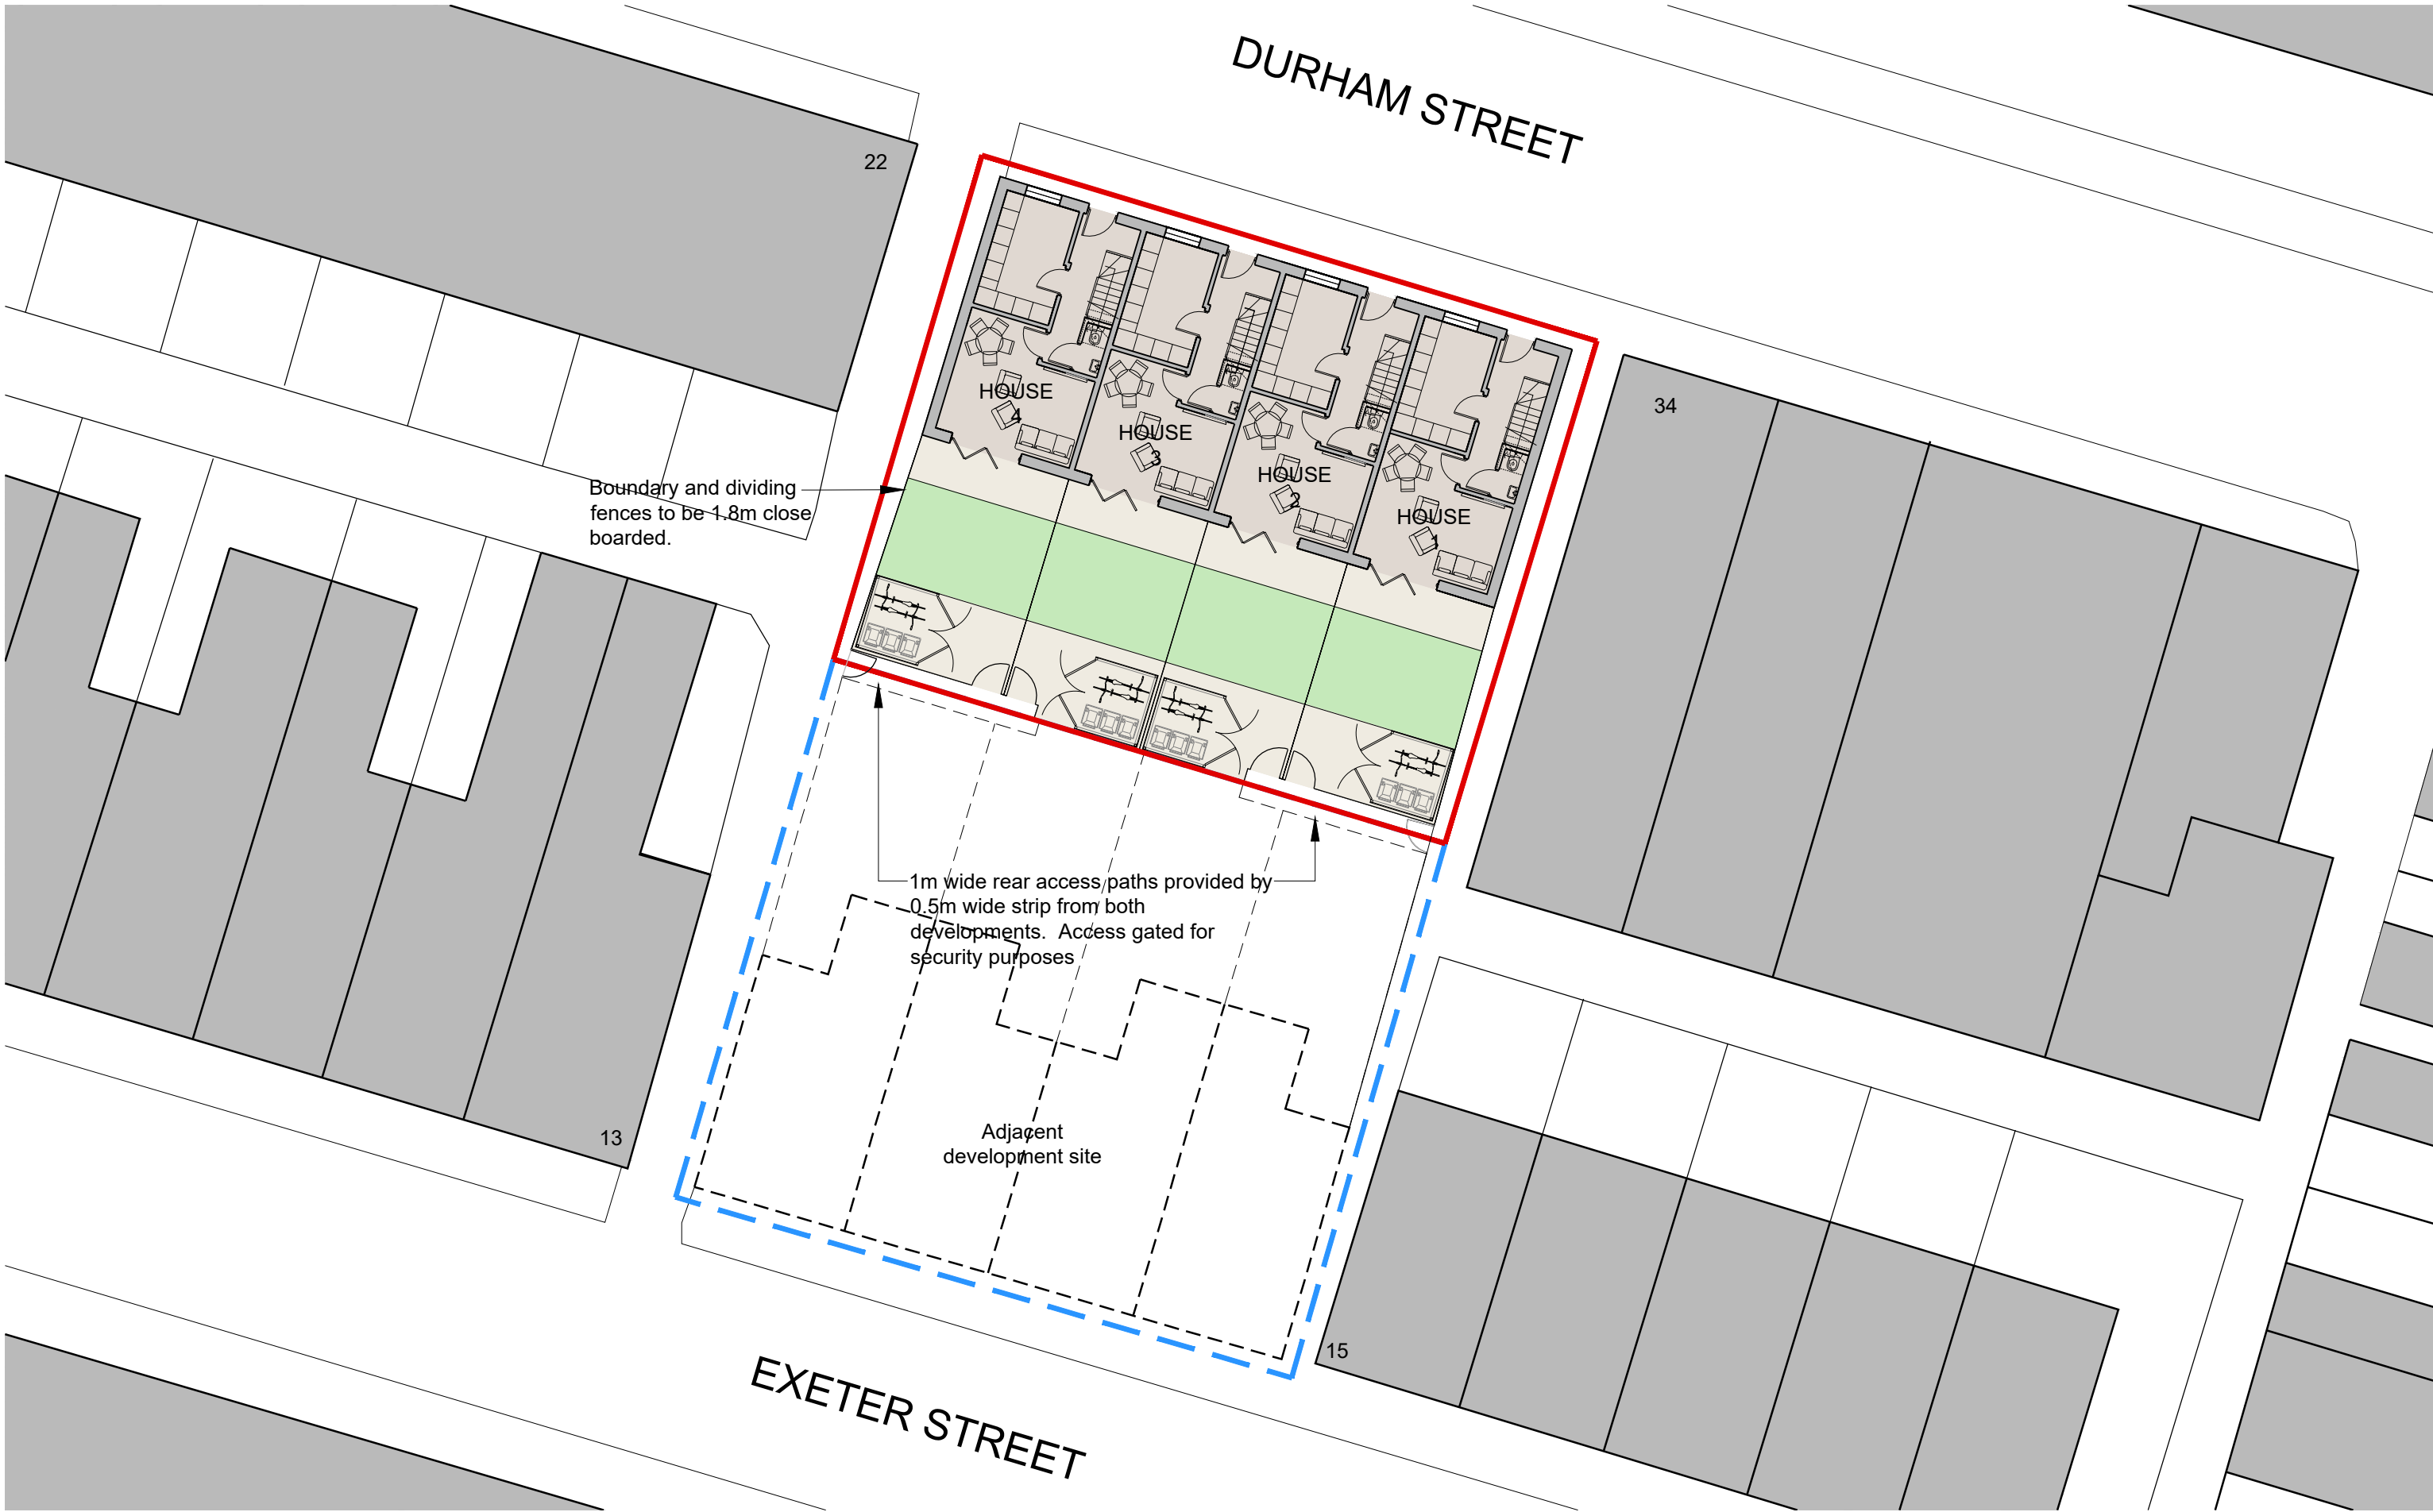

Copyright Notice: This drawing is the copyright of Design Studio - North LLP (Architects) and shall not be reproduced without permission. © 2025 Dwg. Purpose Planning			4no. new Builds on plot of land between 22 and 34 Durham Street, Rochdale. OL11 1JJ			Mr U. Ali Dwg. Title			ds DESIGN STUDIO NORTH ARCHITECTS 17-19 Stott Hill Cathedral Quarter Bradford BD1 4EH Tel : (01274) 727745 - Fax : (01274) 726817 Email : mail@ds-n.co.uk			Dwg. No. 597-001-0002			Rev.		
No.	Revision / Issue					Date		Proposed Site Plan				Scale 1:200 Drawn by JLR			Date Jan 2025 Checked DKW		