



IF IN ANY DOUBT PLEASE ASK THE ARCHITECT FOR CLARIFICATION.
DO NOT SCALE FROM DRAWING. ALL DIMENSIONS TO BE CHECKED ON SITE
THE COPYRIGHT FOR THESE DRAWINGS REMAINS THE PROPERTY OF THE ARCHITECT,
THEY MUST NOT BE REPRODUCED IN ANY WAY WITHOUT THE ARCHITECT'S PRIOR
WRITTEN CONSENT.

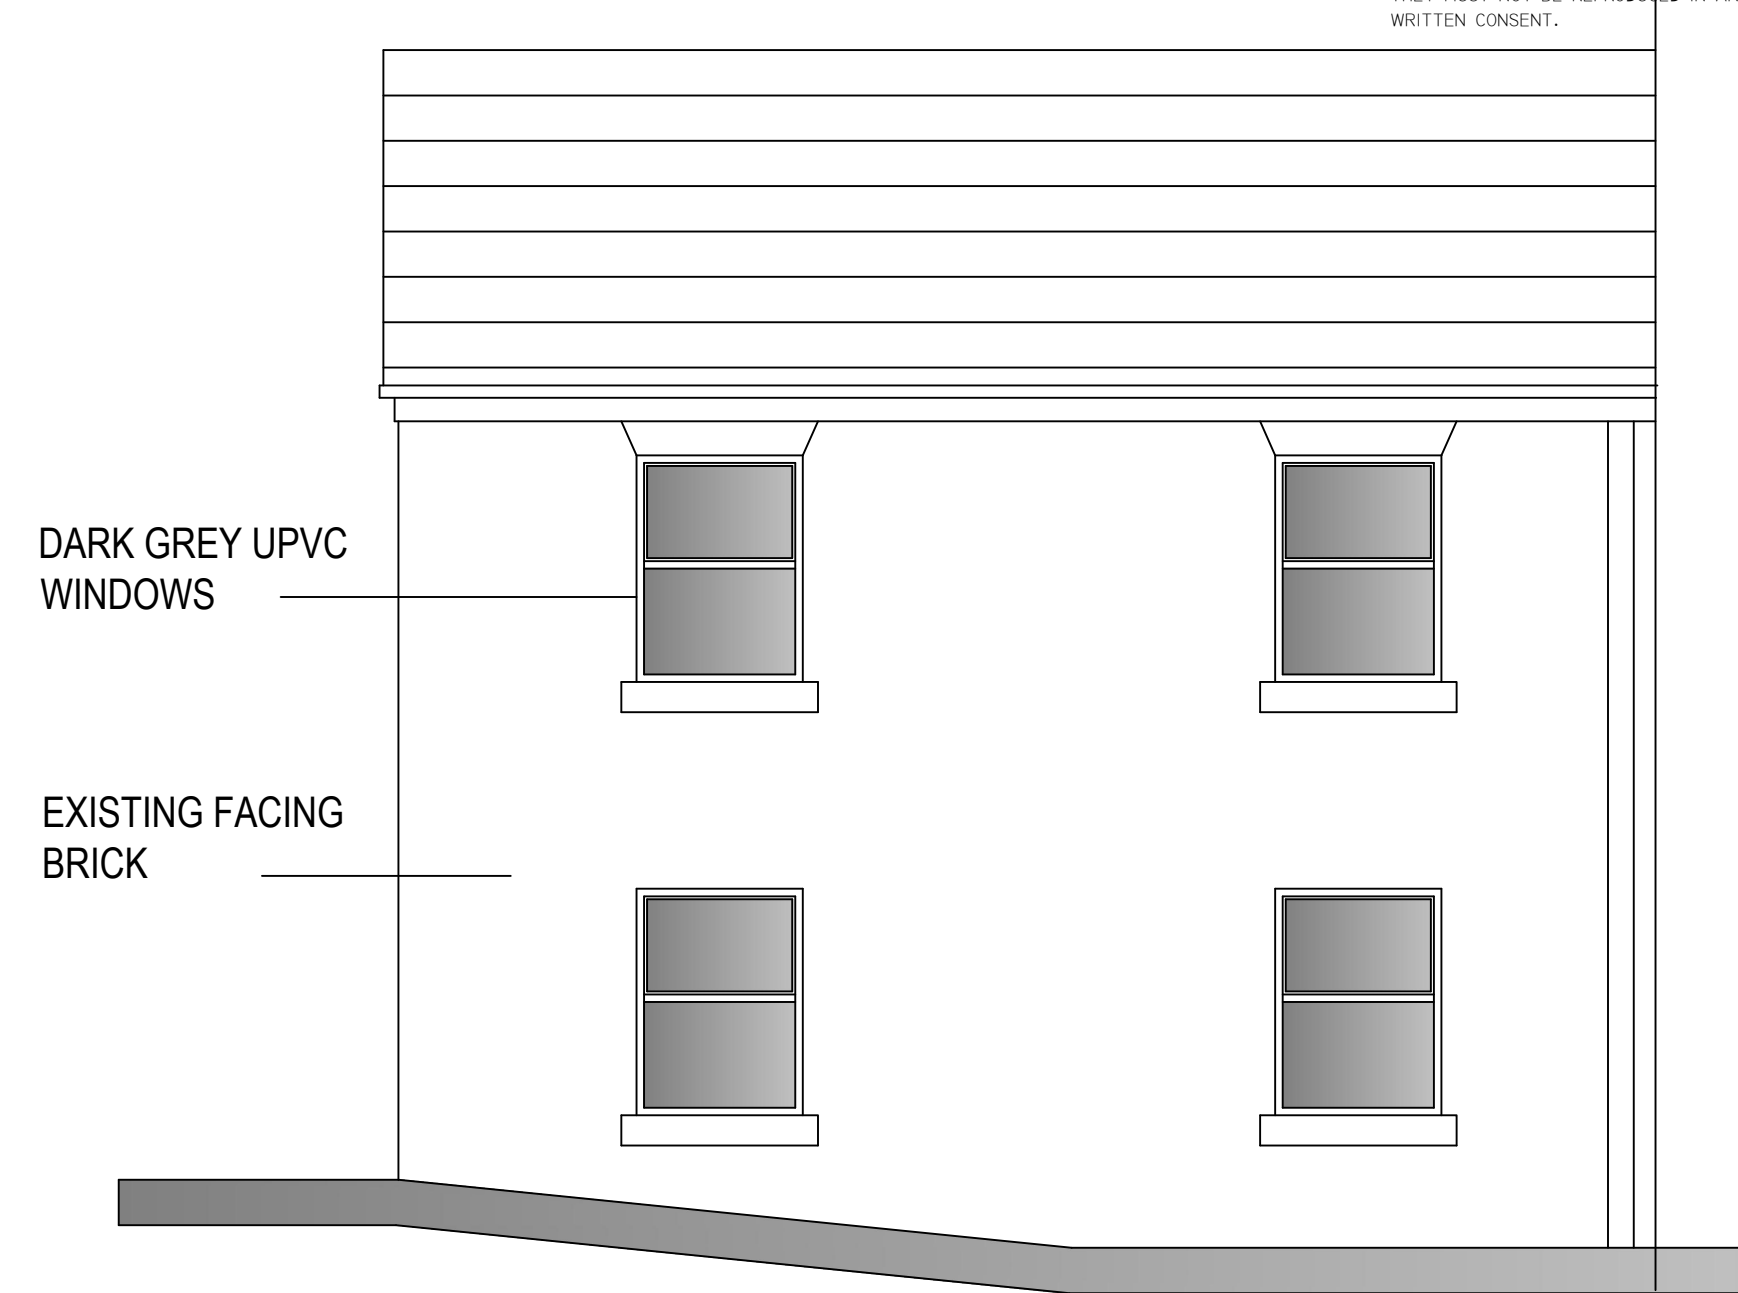


PROPOSED FRONT ELEVATION




PROPOSED SIDE ELEVATION

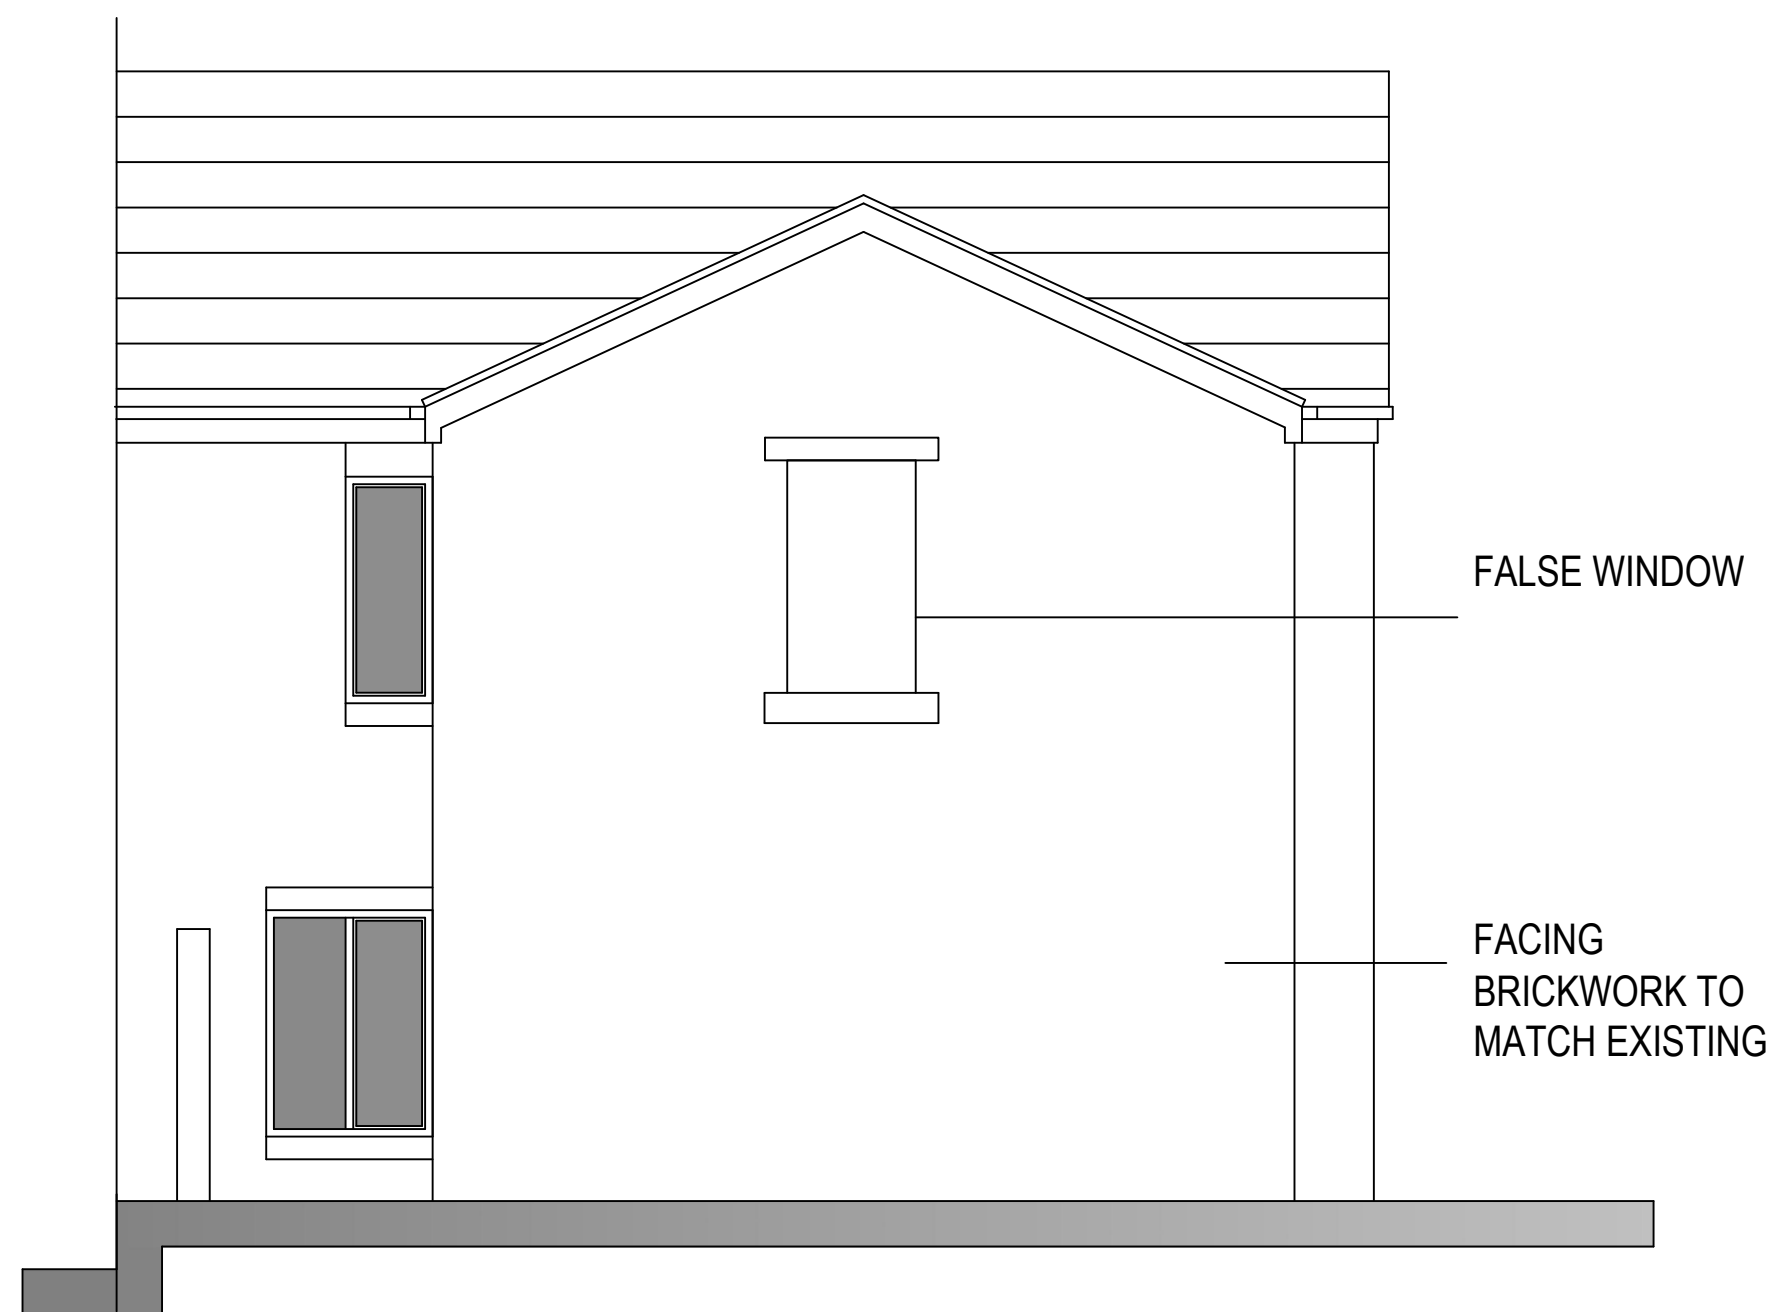


PROPOSED GABLE ELEVATION

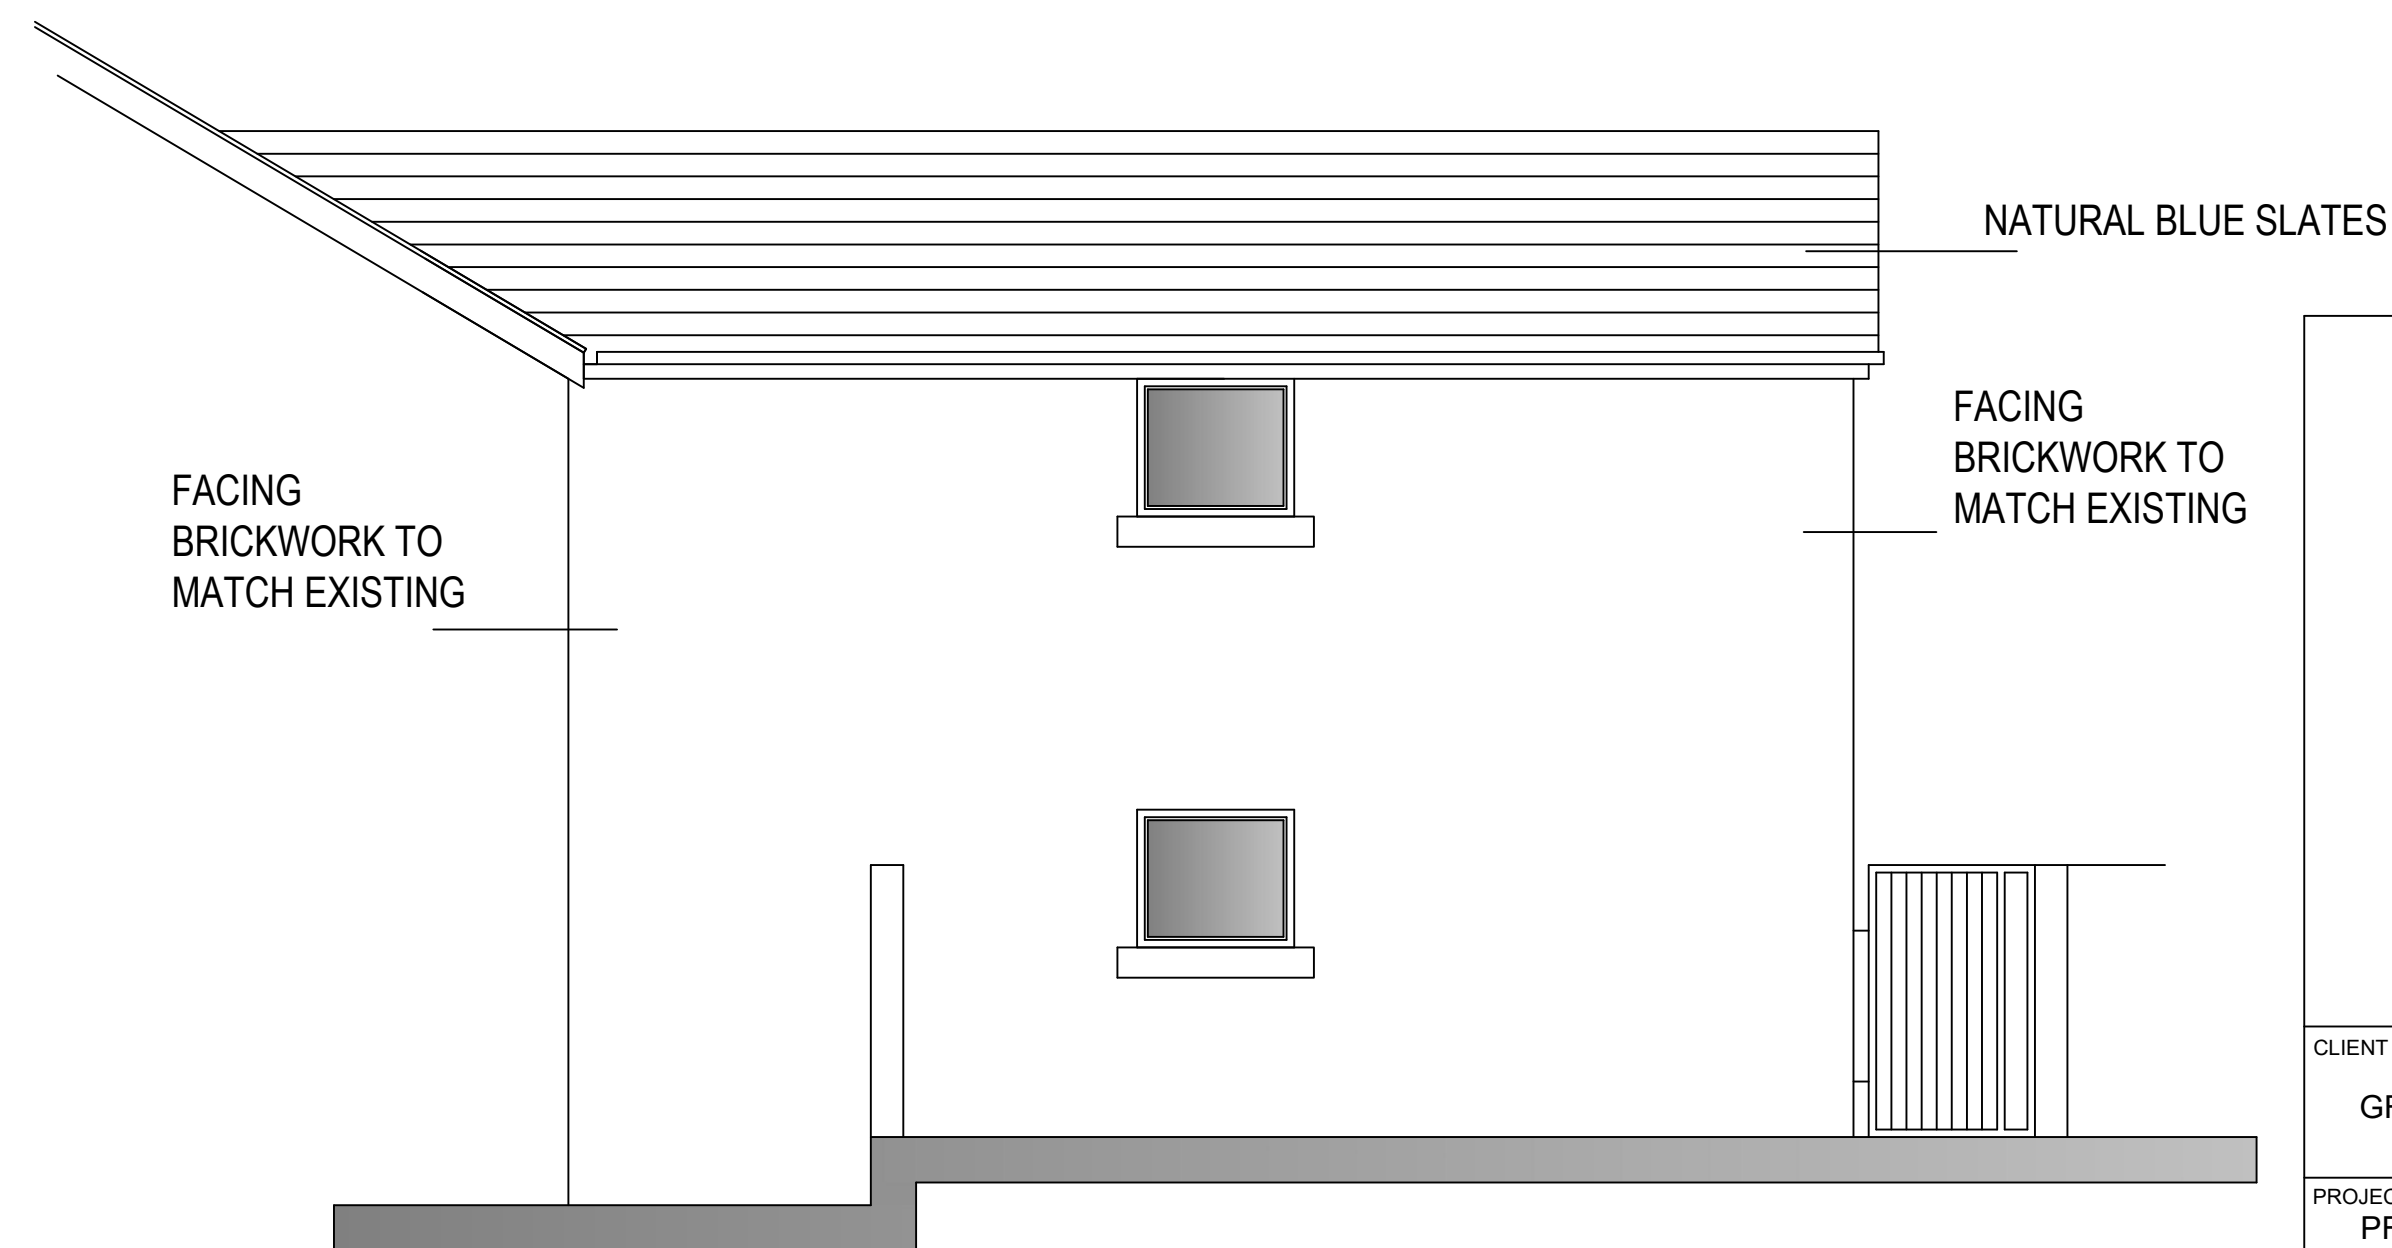

PROPOSED REAR ELEVATION

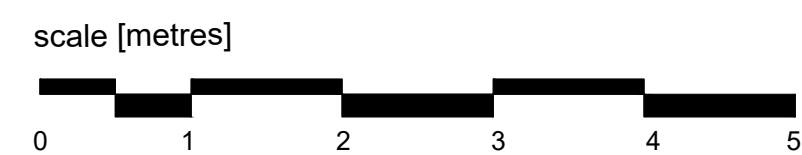

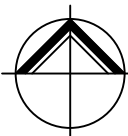

**NORTHERN
DESIGN
PARTNERSHIP**
Chartered Architects

THE CHAPEL
MILLMOOR ROAD
MELTHAM
HUDDERSFIELD HD9 5JU
TELEPHONE (01484) 854848
FAX (01484) 854949

CLIENT			
GREEN CEDAR SOLAR LTD			
PROJECT			
PROPOSED EXTENSION AND CONVERSION TO FORM HMO 3 MACLURE ROAD ROCHDALE			
DRAWING TITLE			
PROPOSED ELEVATIONS			
Rev.	Notes	Date	Drawn
A	PLANNING	11.25	A.D.
B	REVISED DESIGN PLANNING	12.25	A.D.
C	PLANNING	12.25	A.D.
SCALE			
1:50 AT A1		10.25	A.D.
PROJECT No.		DRAWING No.	Rev.
2524		06	C