


Boundary and dividing fences to be 1.8m close boarded.

1m wide rear access paths provided by 0.5m wide strip from both developments. Access gated for security purposes

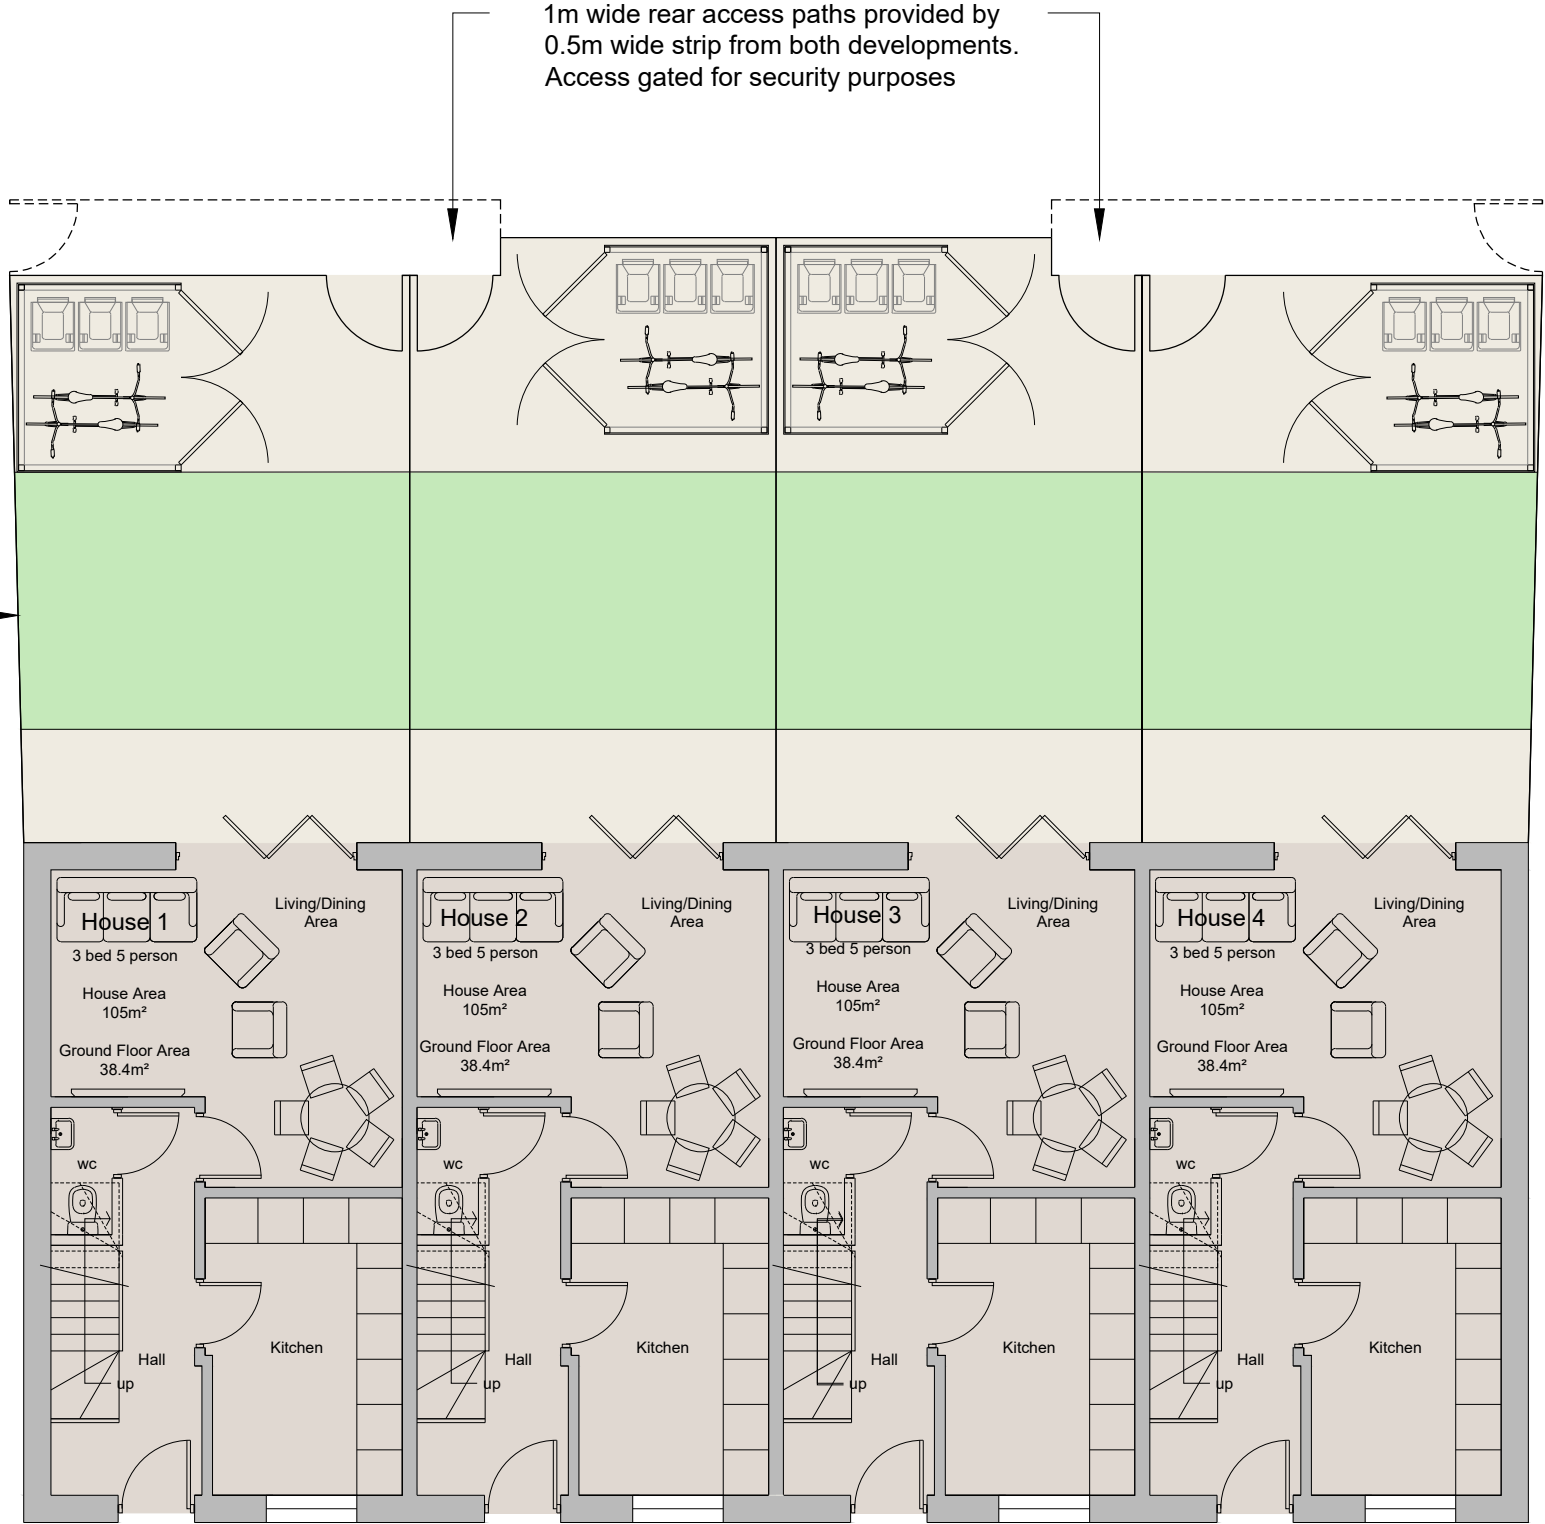

Ground Floor Plans

Total area - 105m²
3 bed 5 person

39.3

5m²

Copyright Notice:
This drawing is the copyright of Design Studio - North LLP (Architects)
and shall not be reproduced without permission. © 2024

Dwg. Purpose **Planning**

No.

Revision / Issue

Date

Project

4no. new Builds on plot of land between
22 and 34 Durham Street, Rochdale.
OL11 1JJ

Client

Mr U. Ali

Dwg. Title

Proposed Ground Floor Plan

ds **DESIGN STUDIO NORTH**
ARCHITECTS

17-19 Stott Hill Cathedral Quarter Bradford BD1 4EH
Tel : (01274) 727745 - Fax : (01274) 726817
Email : mail@ds-n.co.uk

Dwg. No.

597-001-0003

Rev.

Scale

1:100 @ A3

Date

Jan 2025

Drawn by

JLR

Checked

DKW