



IF IN ANY DOUBT PLEASE ASK THE ARCHITECT FOR CLARIFICATION.

DO NOT SCALE FROM DRAWING. ALL DIMENSIONS TO BE CHECKED ON SITE

THE COPYRIGHT FOR THESE DRAWINGS REMAINS THE PROPERTY OF THE ARCHITECT, THEY MUST NOT BE REPRODUCED IN ANY WAY WITHOUT THE ARCHITECT'S PRIOR WRITTEN CONSENT.

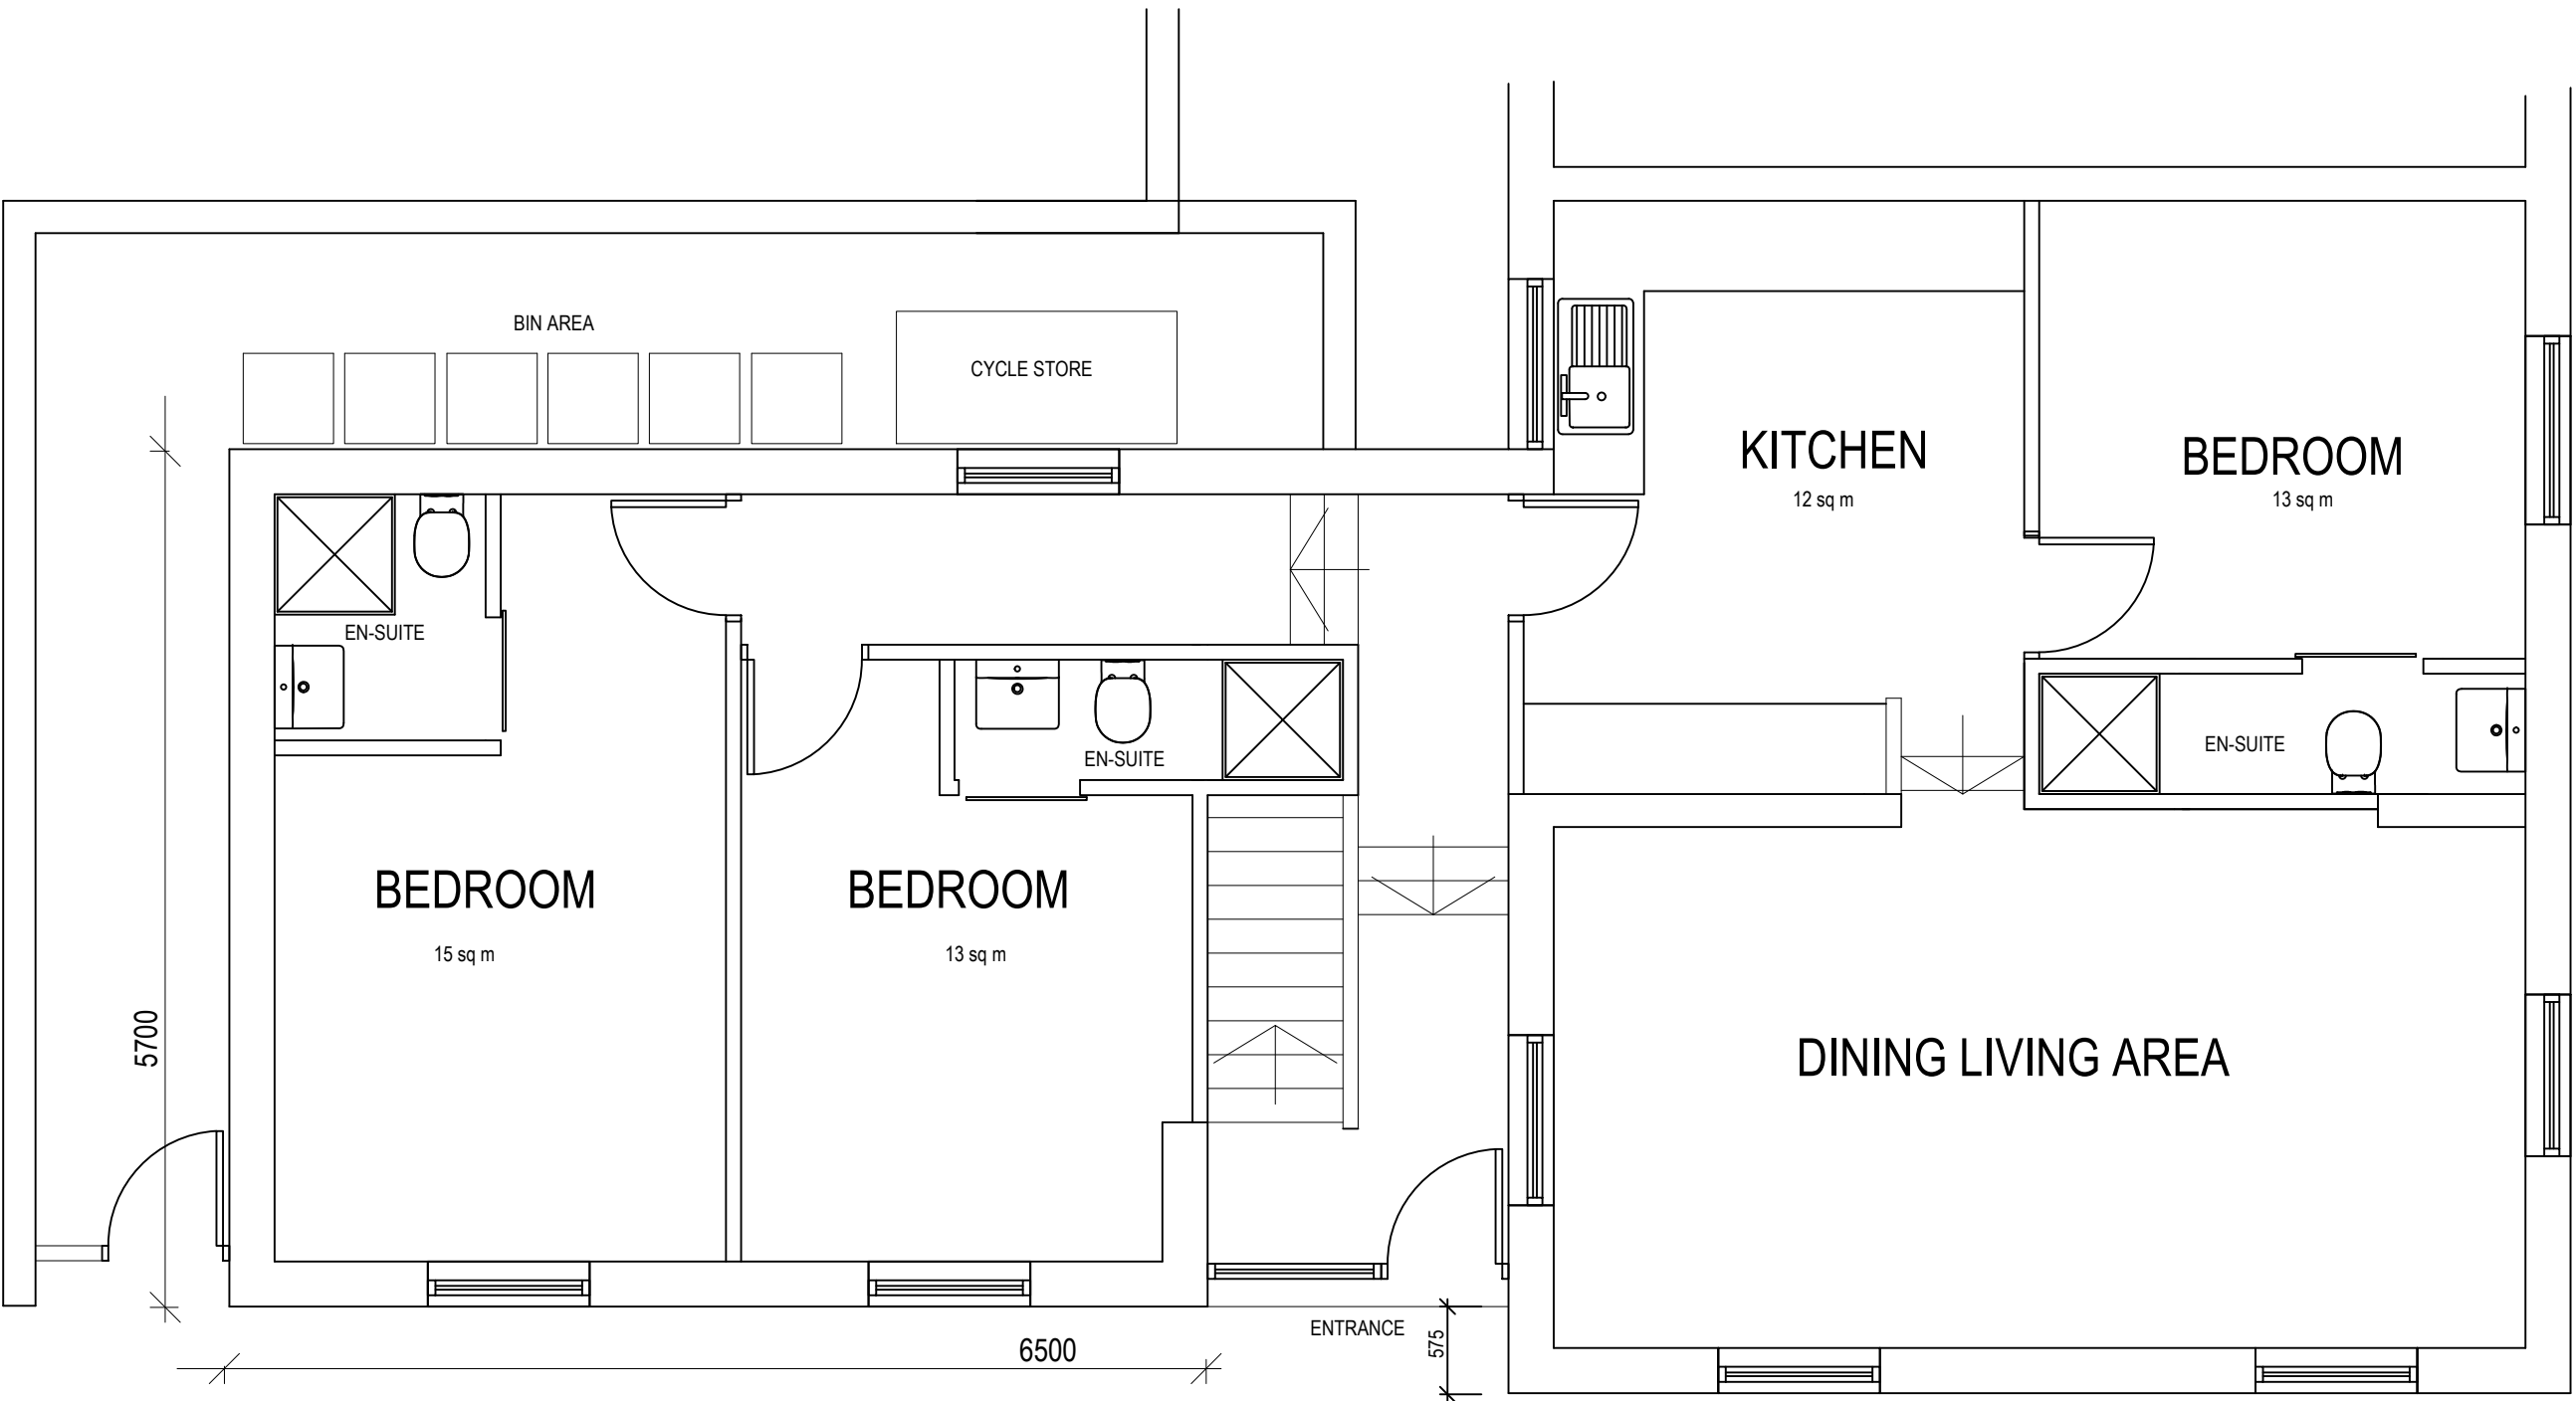

PROPOSED GROUND FLOOR PLAN
8No BED HMO

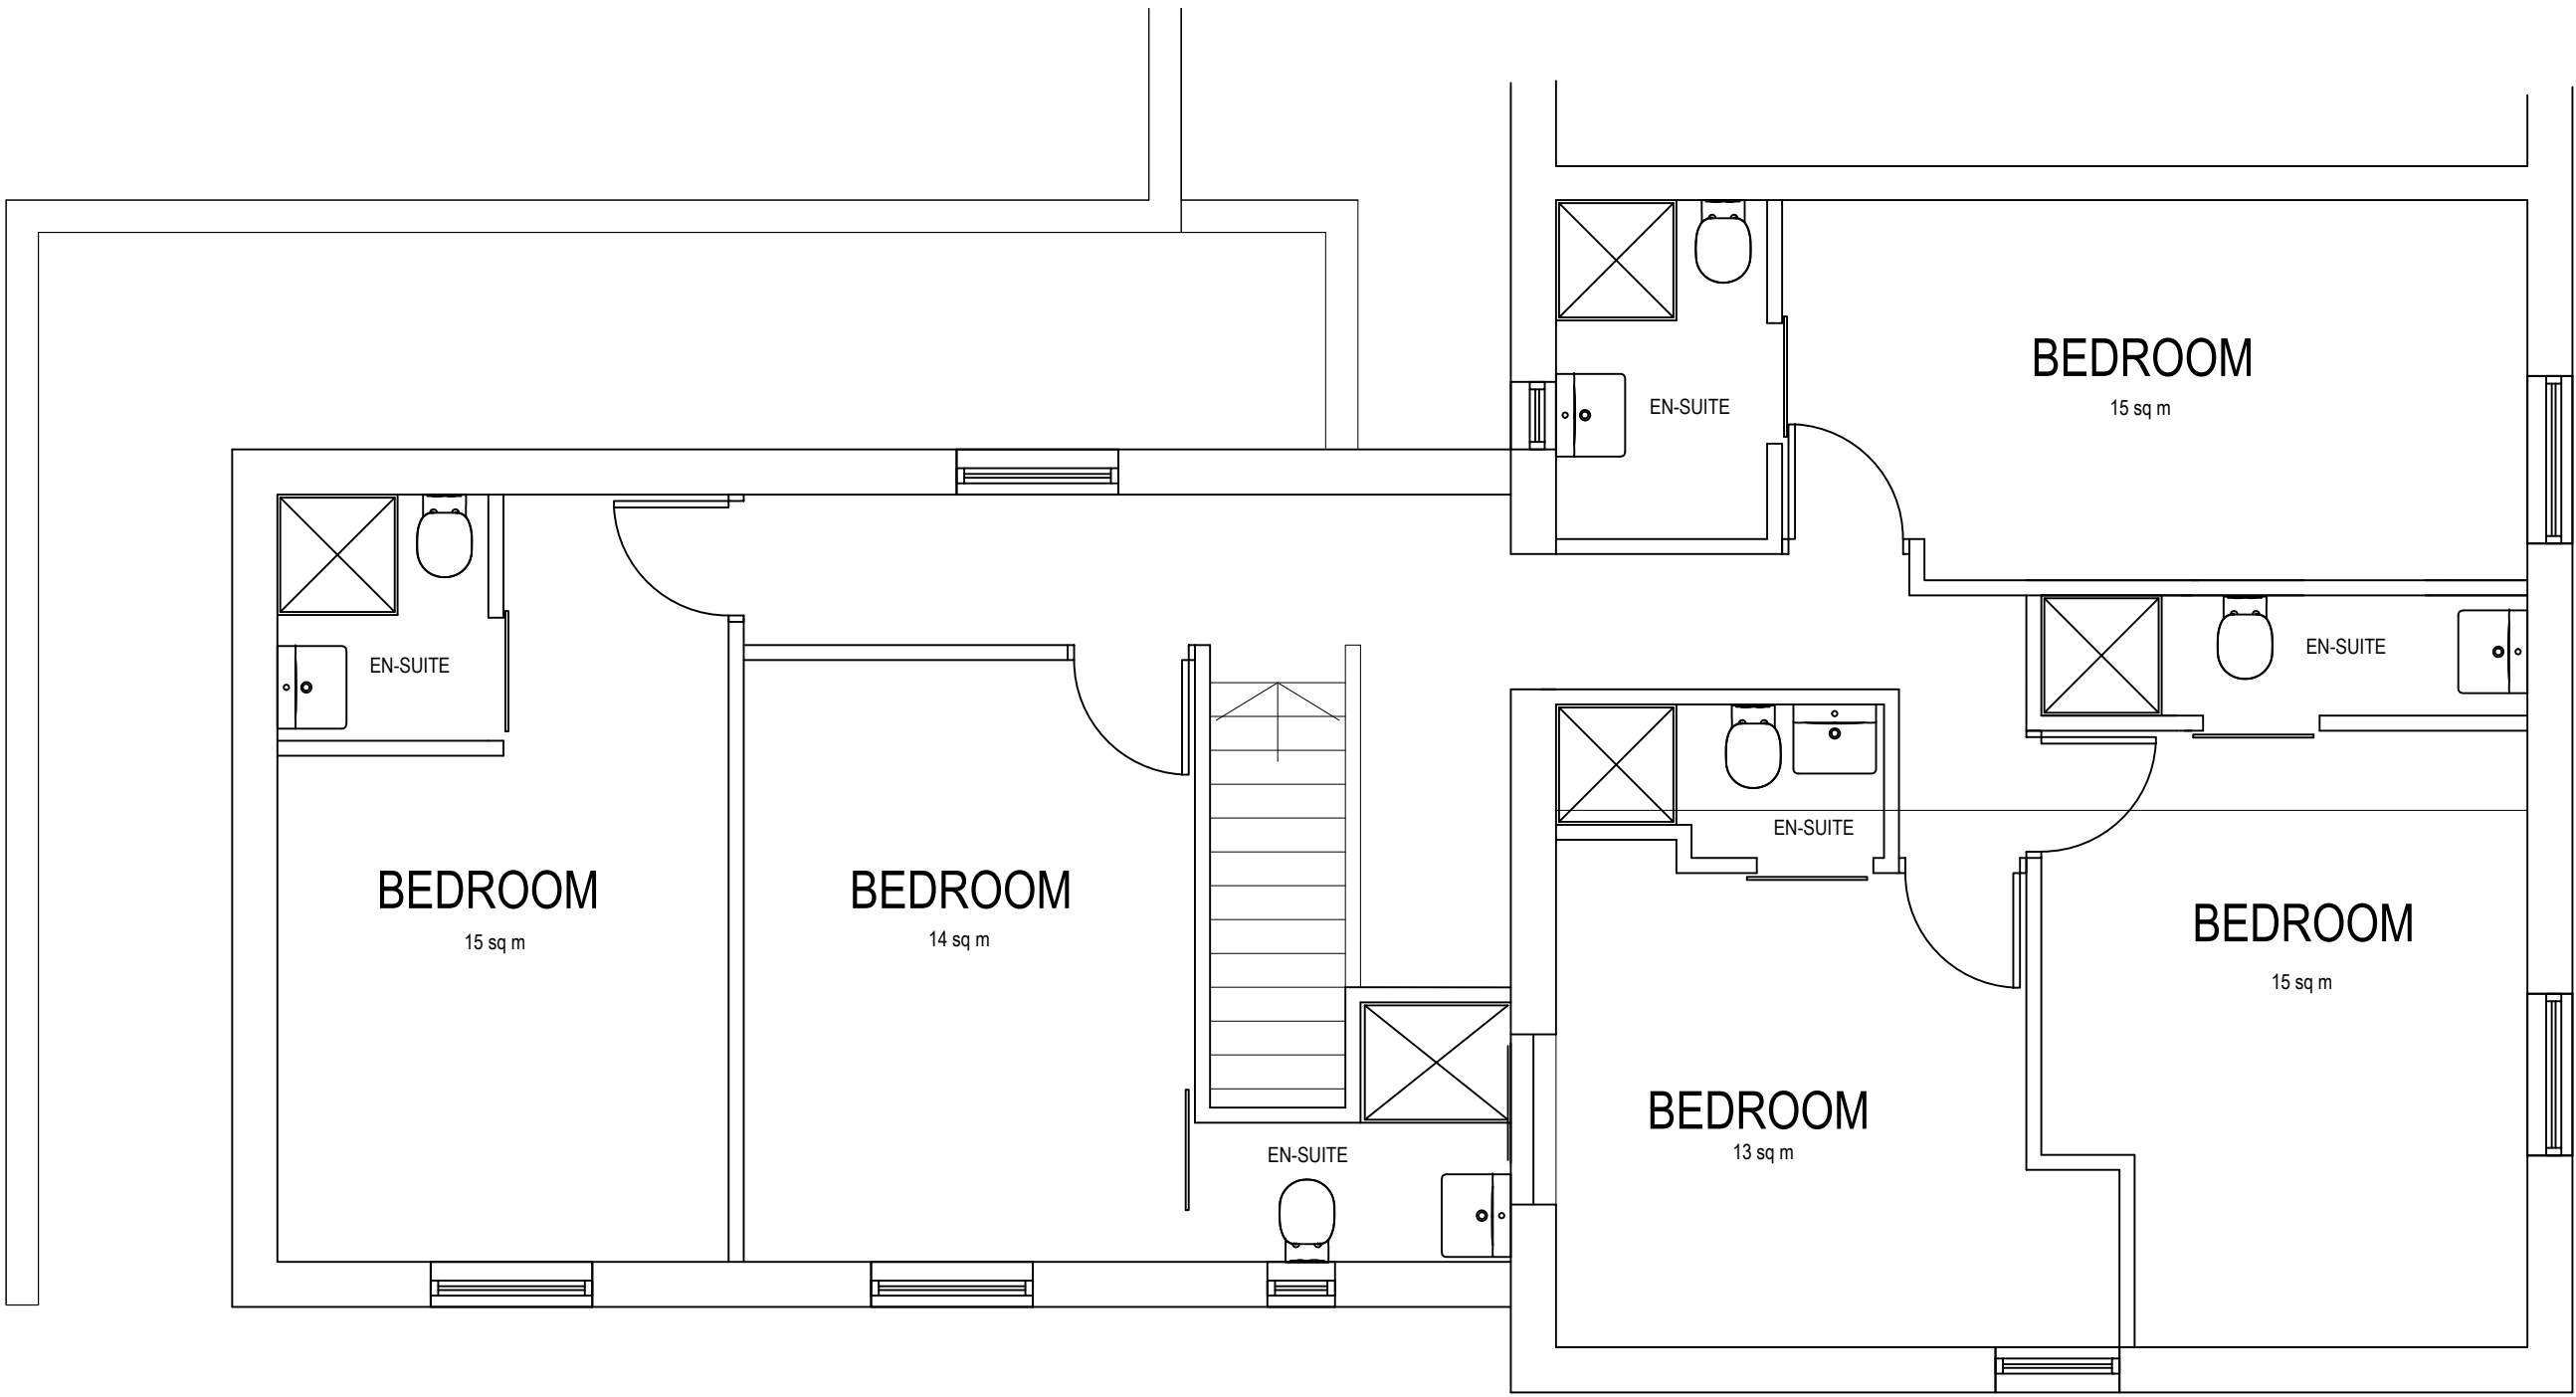

PROPOSED FIRST FLOOR PLAN
8No BED HMO



**NORTHERN
DESIGN
PARTNERSHIP**
Chartered Architects

THE CHAPEL
MILLMOOR ROAD
MELTHAM
HUDDERSFIELD HD9 5JU
TELEPHONE (01484) 854848
FAX (01484) 854949

CLIENT

GREEN CEDAR SOLAR LTD

PROJECT

PROPOSED EXTENSION AND
CONVERSION TO FORM HMO
3 MACLURE ROAD ROCHDALE

DRAWING TITLE

PROPOSED FLOOR PLANS

Rev.	Notes	Date	Drawn
A	PLANNING	11.25	A.D.
B	PLANNING	12.25	A.D.

SCALE

1:50 AT A1

10.25

A.D.

PROJECT No.	DRAWING No.	Rev.
2524	05	B