


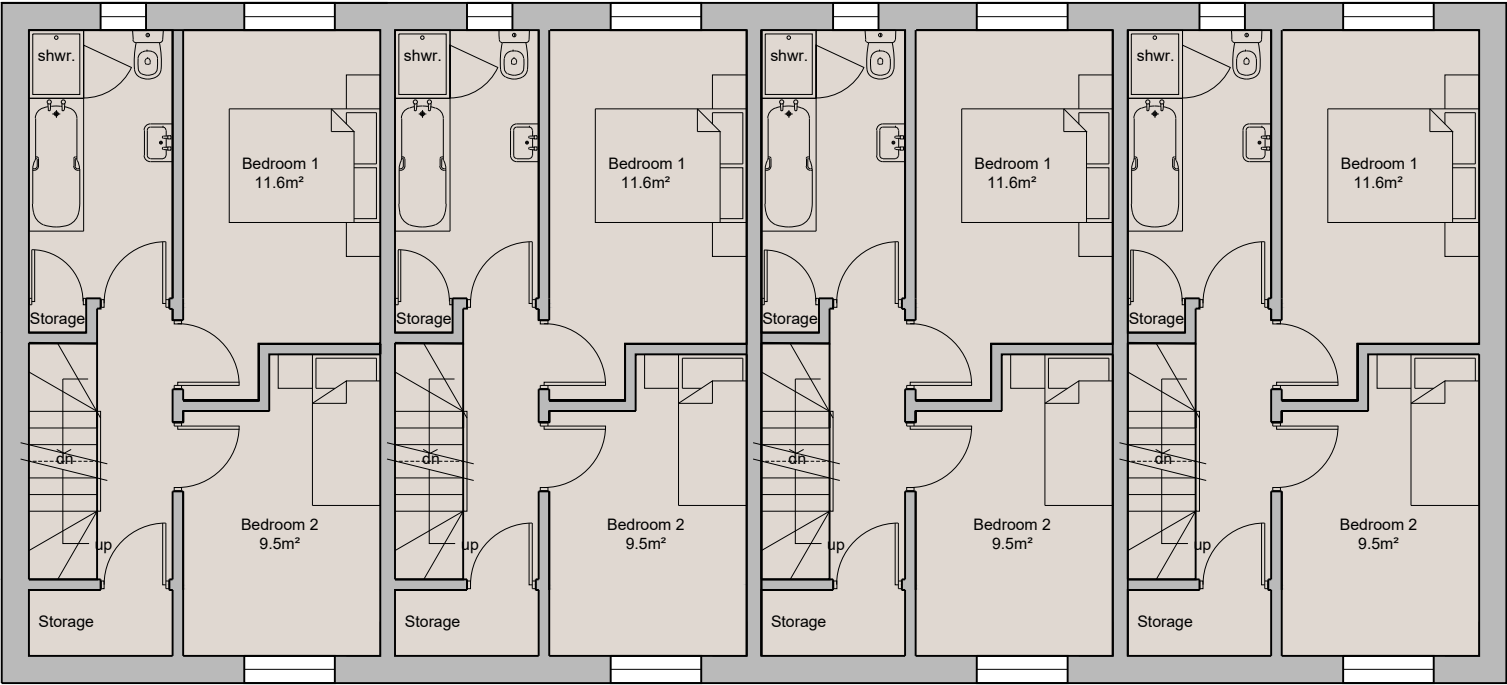

First Floor Plans

38.4

Copyright Notice: This drawing is the copyright of Design Studio - North LLP (Architects) and shall not be reproduced without permission. © 2025 Dwg, PurposePlanning			Project	Client	ds DESIGN STUDIO NORTH ARCHITECTS 17-19 Stott Hill Cathedral Quarter Bradford BD1 4EH Tel : (01274) 727745 - Fax : (01274) 726817 Email : mail@ds-n.co.uk	Dwg. No.		Rev.
			4no. new Builds on plot of land between 22 and 34 Durham Street, Rochdale. OL11 1JJ	Mr U. Ali		597-001-0004		
	No.	Revision / Issue	Date	Dwg. Title		Scale		Date
			Proposed First Floor Plan	1:100 @ A3		Jan 2025		
					Drawn by JLR	Checked DKW		