



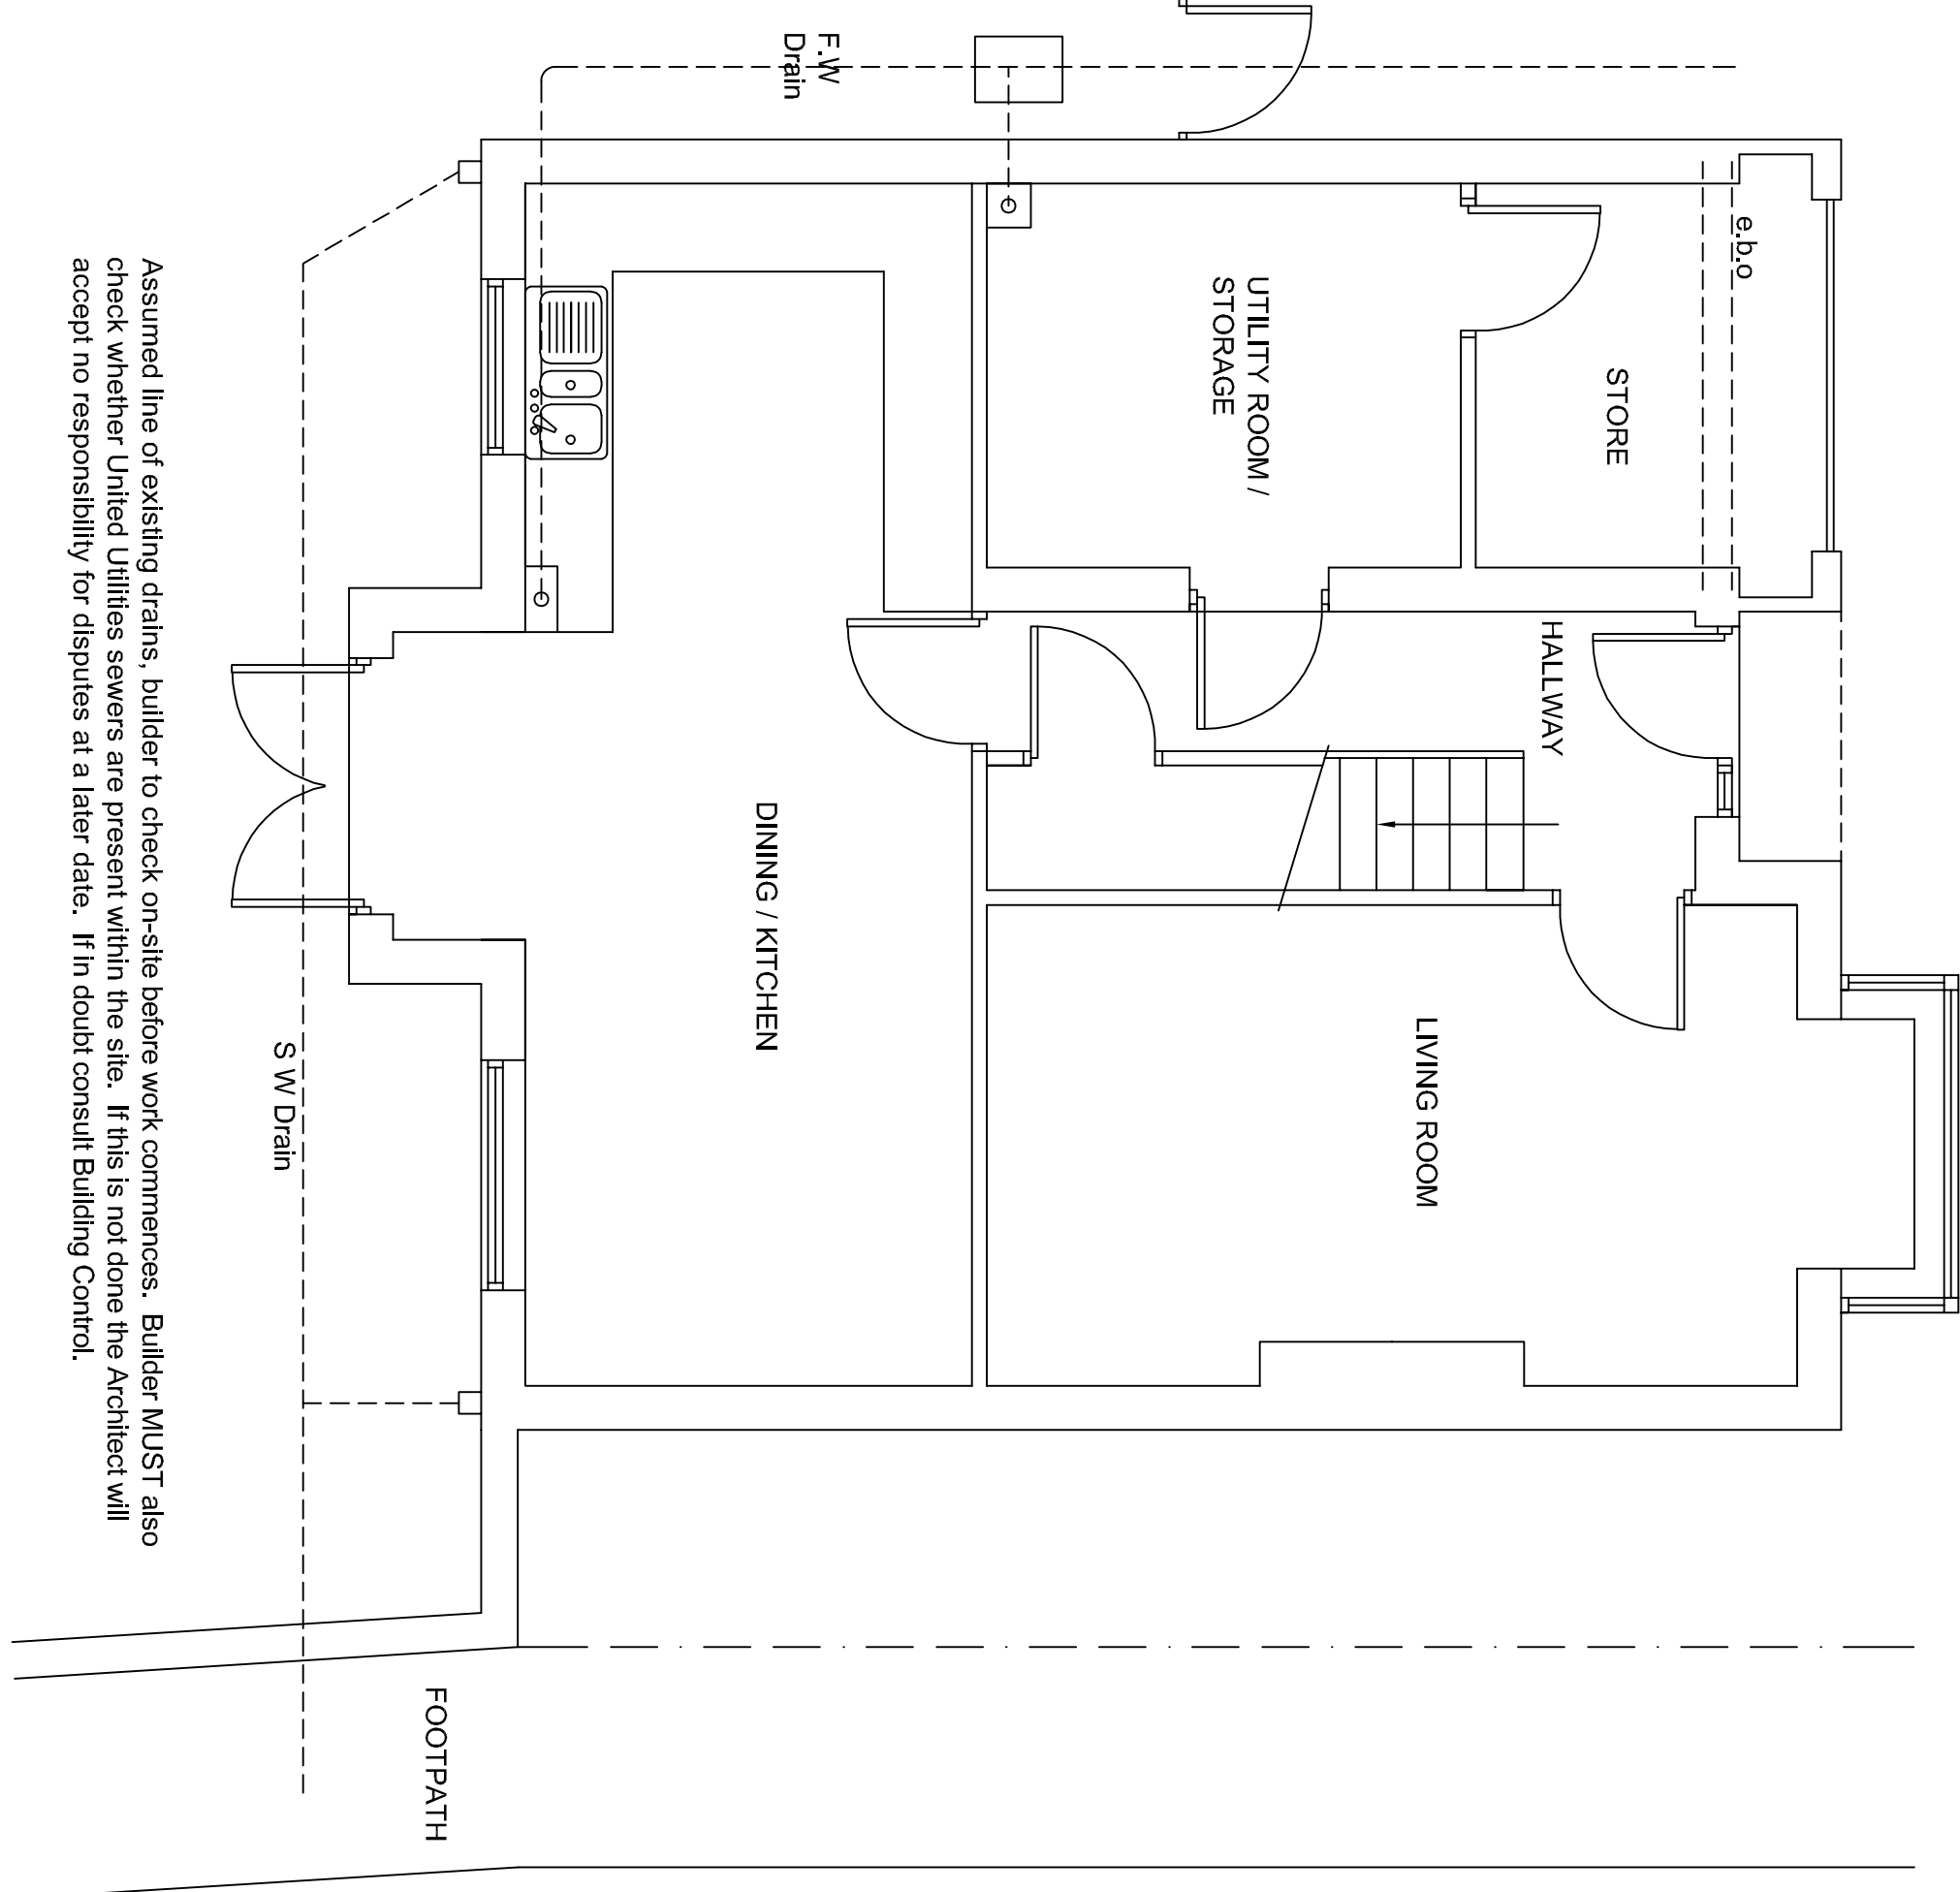

Assumed line of existing drains, builder to check on-site before work commences. Builder MUST also check whether United Utilities sewers are present within the site. If this is not done the Architect will accept no responsibility for disputes at a later date. If in doubt consult Building Control.


EXISTING GROUND FLOOR PLAN

SCALE 1:50

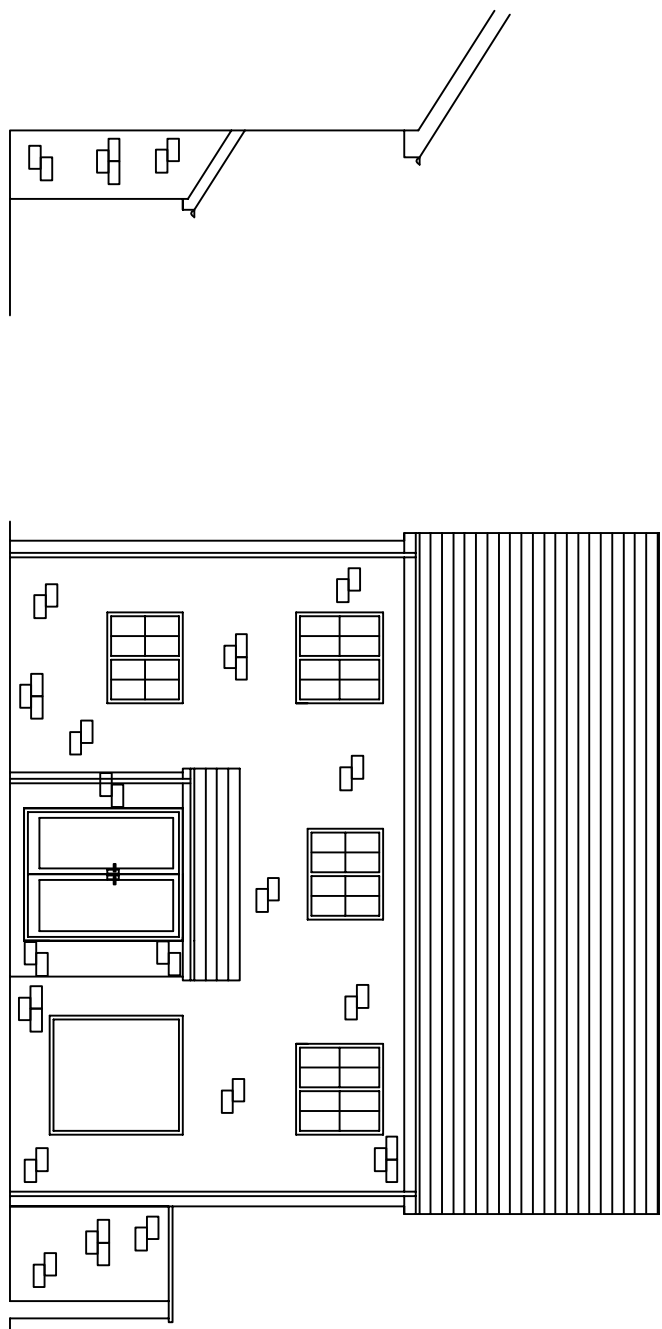


EXISTING SIDE ELEVATION

SCALE 1:100

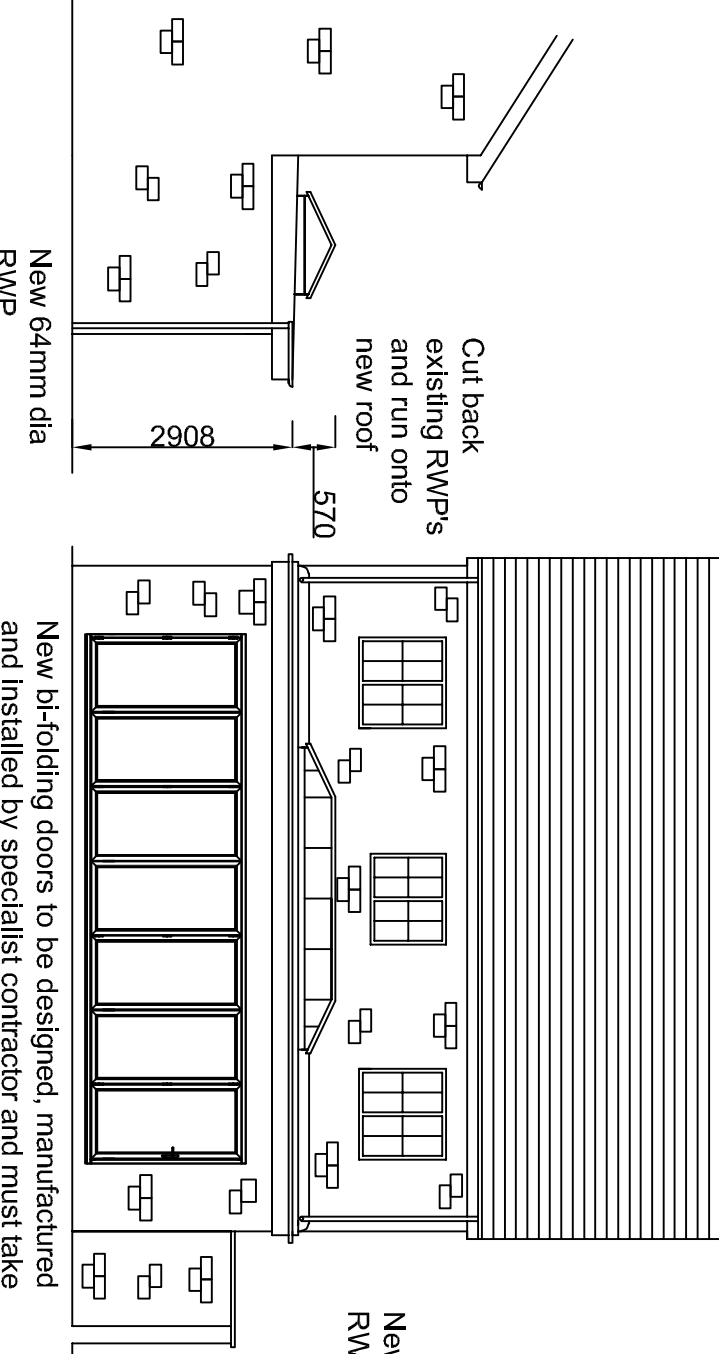


EXISTING REAR ELEVATION

SCALE 1:100

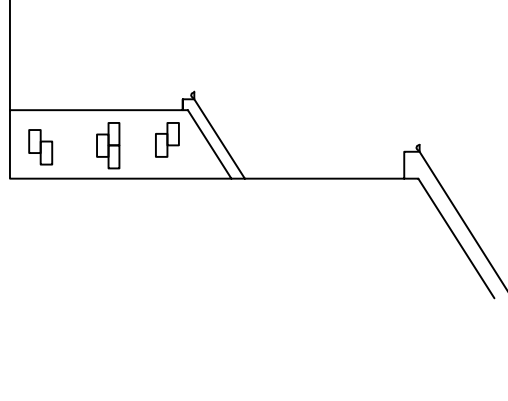

EXISTING SIDE ELEVATION

SCALE 1:100

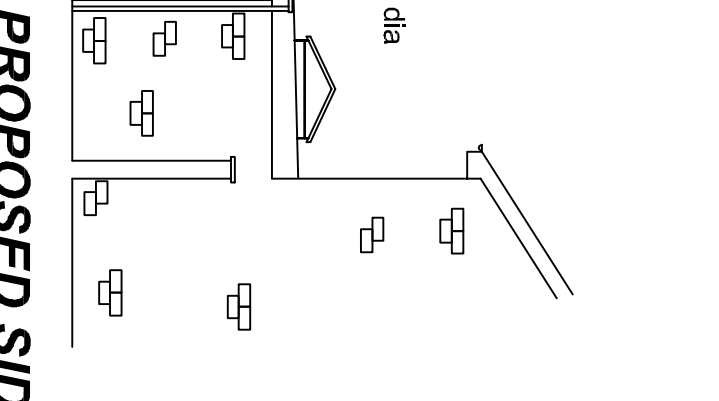


PROPOSED SIDE ELEVATION

SCALE 1:100

PROPOSED REAR ELEVATION

SCALE 1:100

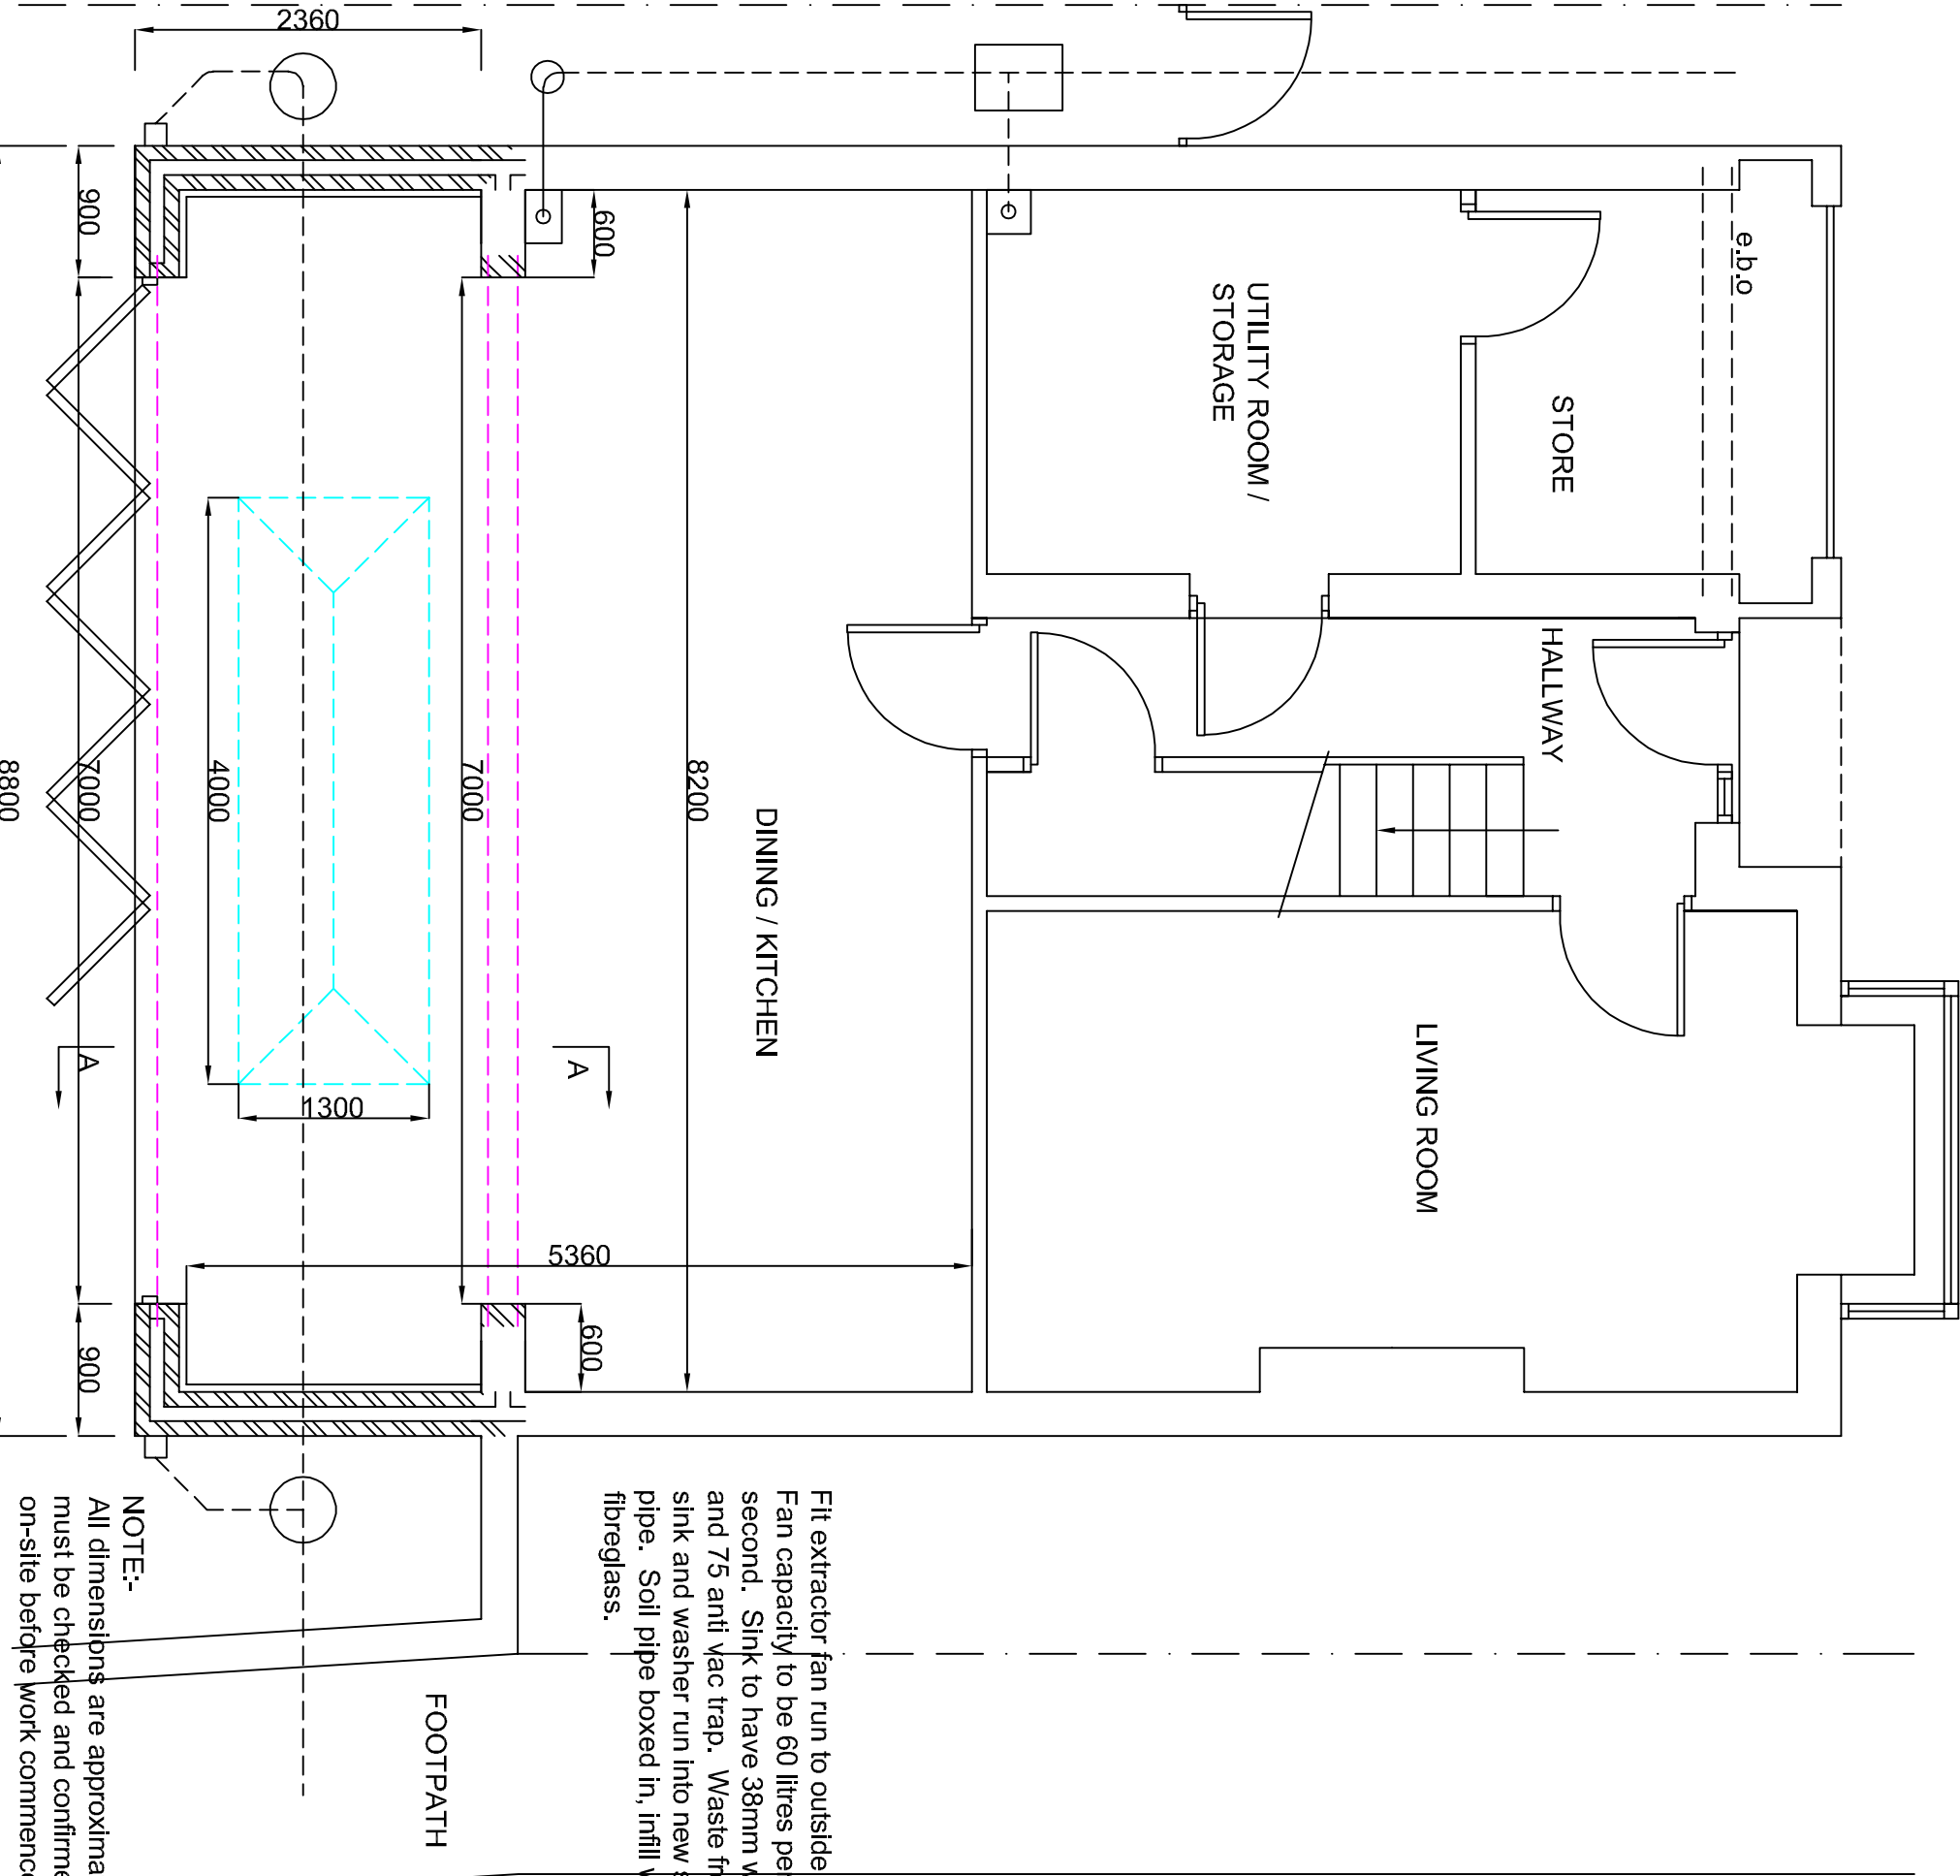

Re-site existing soil and vent pipe in a place to suit client and builder. Illustrated as boxed in and infilled with fibreglass with rodding access. All existing soil and waste pipes that run to this will also have to be re-routed.

New walls bonded to existing walls, cavities to be continuous

Remove existing rear wall as shown. New steel beams and supporting pillars / pad foundations are to be designed by Structural Engineer.

All new 100mm dia plastic drains. Footings under drains wall infilled under extension. All run into 450mm dia plastic MH and pick up existing drains. New drains laid to min 1 in 40 fall.

Denotes sky lantern in flat roof. Exact construction details, sizes and positions to be decided on-site to suit Client and Specialist contractor


Fit new power points and lights to suit Client. Fit all low energy, high efficiency, light fittings. Should downlighters be used these should be fire and acoustically protected. Fit new radiators with thermostatic valves. Size and position to suit Gas Safe registered Heating Engineer and Client, all run off existing system. Heating Engineer to check whether existing boiler is suitable to run new radiators. If not replace boiler. For any other information refer to Domestic Heating Compliance Guide (Par 35/39 Inc.)

Fit extractor fan run to outside air. Fan capacity to be 60 litres per second. Sink to have 38mm waste and 75 anti vac trap. Waste from sink and washer run into new soil pipe. Soil pipe boxed in, infill with fibreglass.

NOTE:- All dimensions are approximate and must be checked and confirmed on-site before work commences.

PROPOSED GROUND FLOOR PLAN


SCALE 1:50

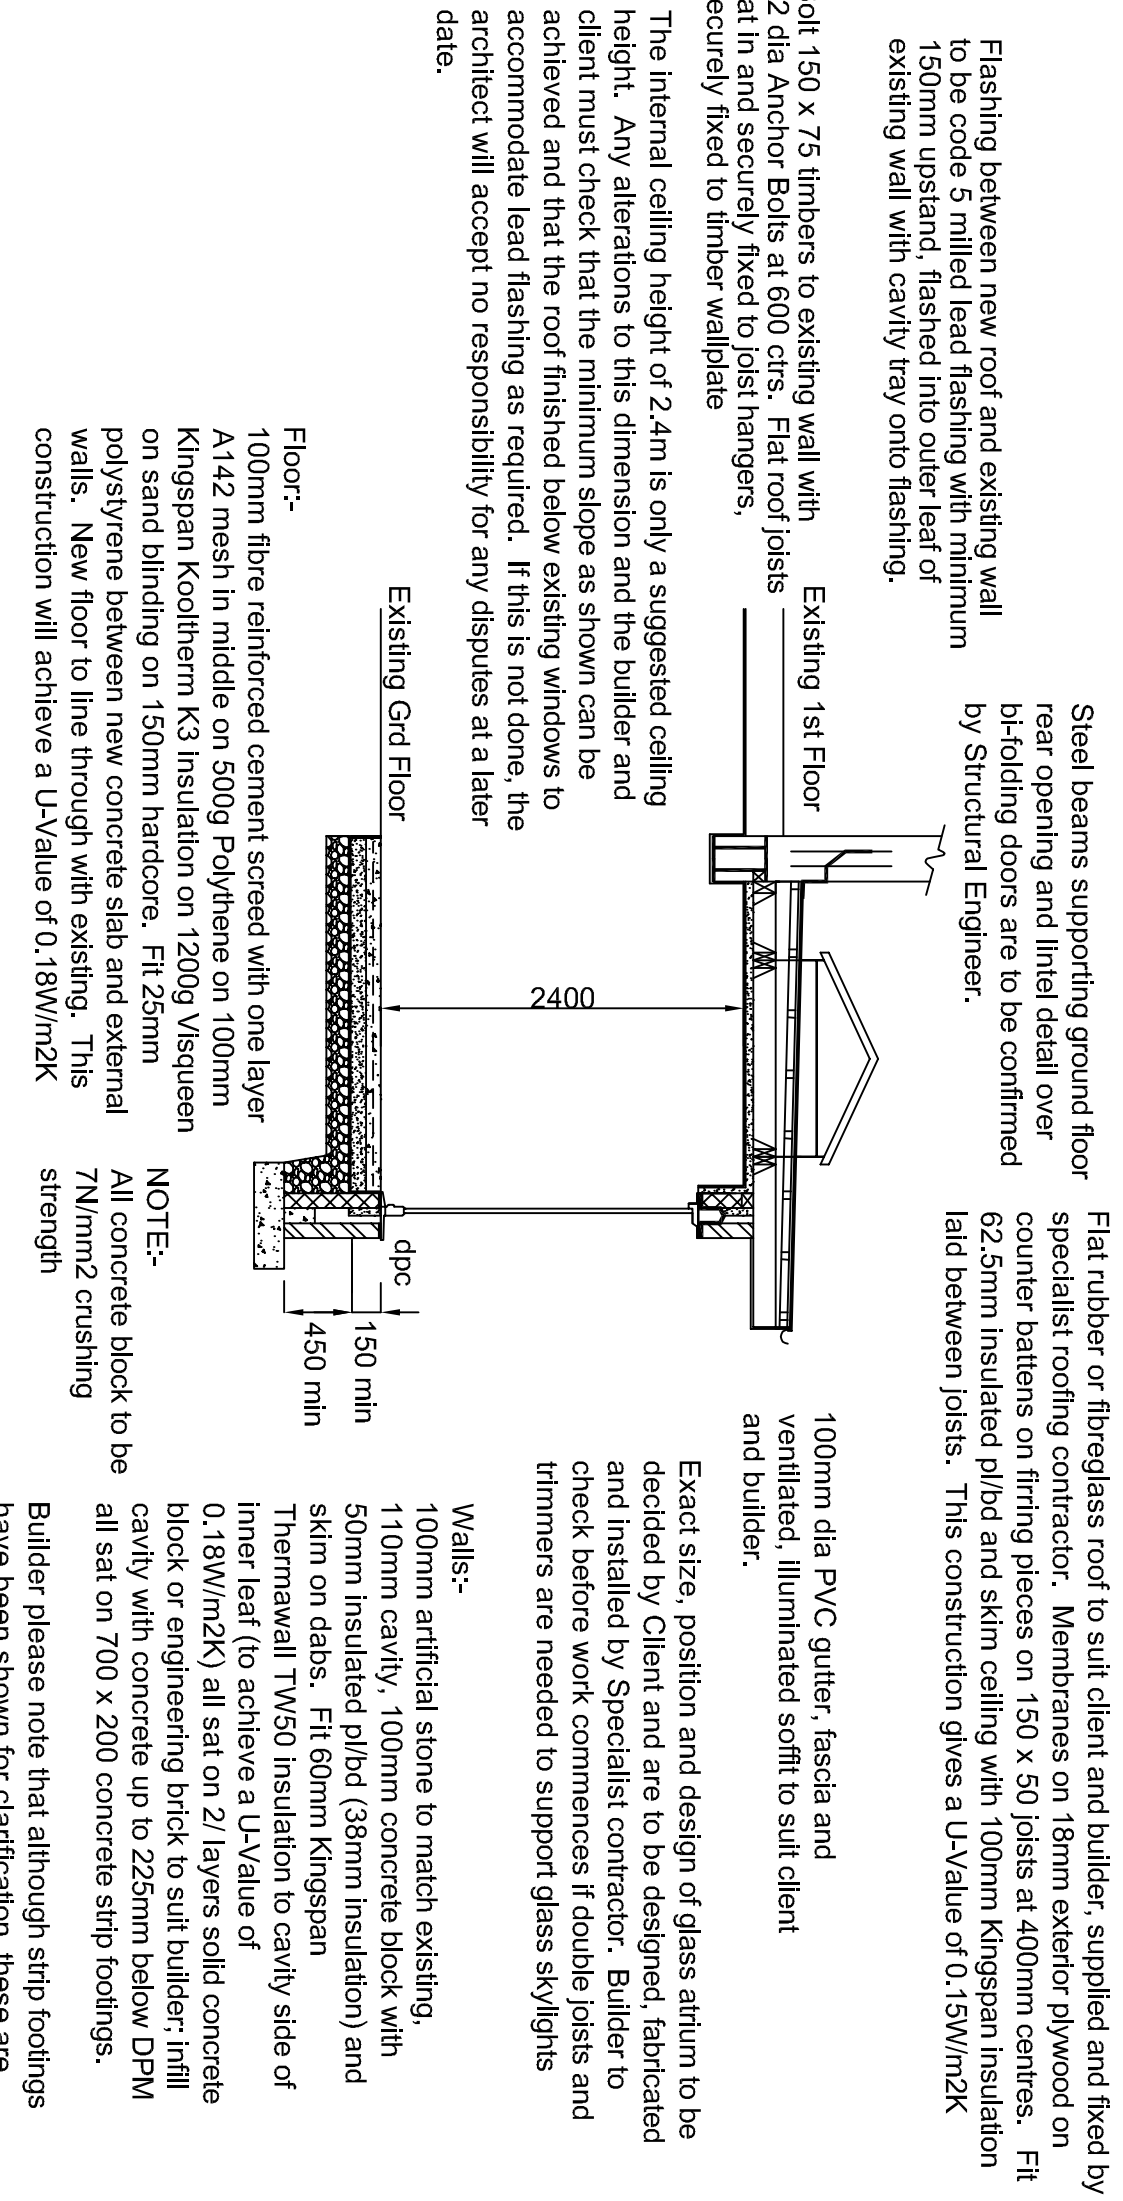

PROPOSED SECTION A-A


SCALE 1:50

Notes:-
Wallplates strapped down with 30 x 5 m.s galvanized bent straps at 1200mm centres. Vertical leg of strap fixed to wall with M8 screws and plugs. Rafters and trusses fixed securely to wallplates.
Fit 30 x 5 m.s galvanized bent straps at 1200mm centres to either rafters or trusses and floor joists, minimum 4N" with nogging between and up to gable wall. Vertical leg of strap fixed to wall with M8 screws and plugs.
Fit cavity trays with weepholes over external openings.
Fit vertical and horizontal insulated DPC's to external openings.
Close cavities with brick on edge.
All new windows and rooflights to have a U-Value of 1.4W/m2K. Argon filled and to be double glazed with minimum 16mm gap, glazed with Pilkington K glass. Fit GL's 1/20th floor area. All windows to have minimum 1000mm2 trickle ventilation.
All windows, doors and glazed partitions to be glazed in toughened safety glass as shown in Approved Document K.
Cavity ties to wall to be s/s double triangle suitable for 110mm cavity with min 50mm embedment to each leaf. Maximum 750mm horizontal centres and maximum 450mm vertical centres, maximum 300mm vertical centres at reveals.
All electrical work must be designed, installed, inspected and tested by a qualified electrician, qualified up to City and Guilds 2391 (18th Edition). An electrical installation certificate will be required.
(SD) denotes smoke detector wired to mains with battery backup. All smoke detectors to be interconnected.
(HD) denotes heat detector wired to mains with battery backup and interconnected to smoke detectors. Heat detector located remote to any heat source.
(FD) denotes half hour self closing fire door and casing with intumescent strips. Building Inspector will require types of fans and locations in walls and ceilings to accord Approved Document Part F (2021 Edition).
All construction to be robust with continuity of insulation and air tightness.
Steel beams and angles to be cased in 2 layers 12.5 Gyproc Fireline board and skim.

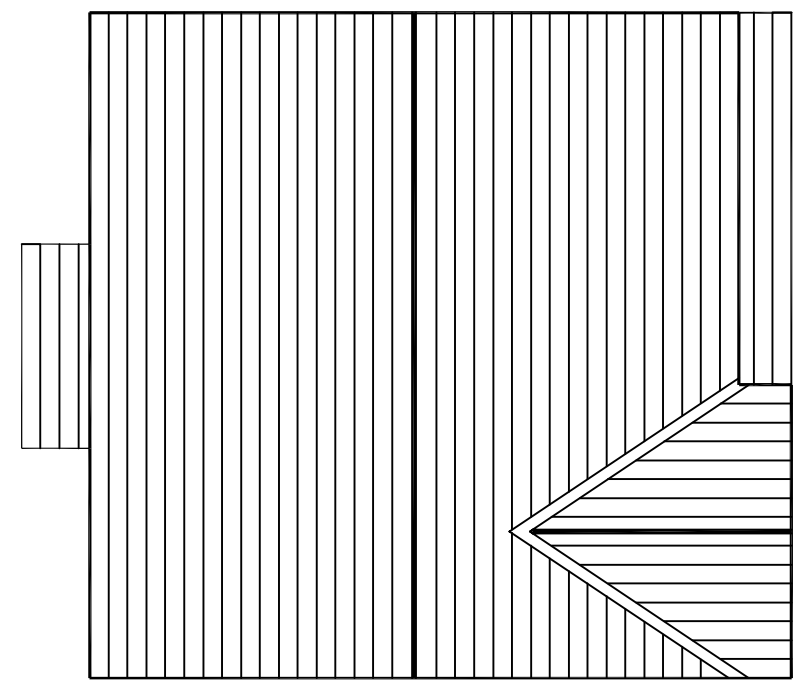

EXISTING ROOF PLAN

SCALE 1:100

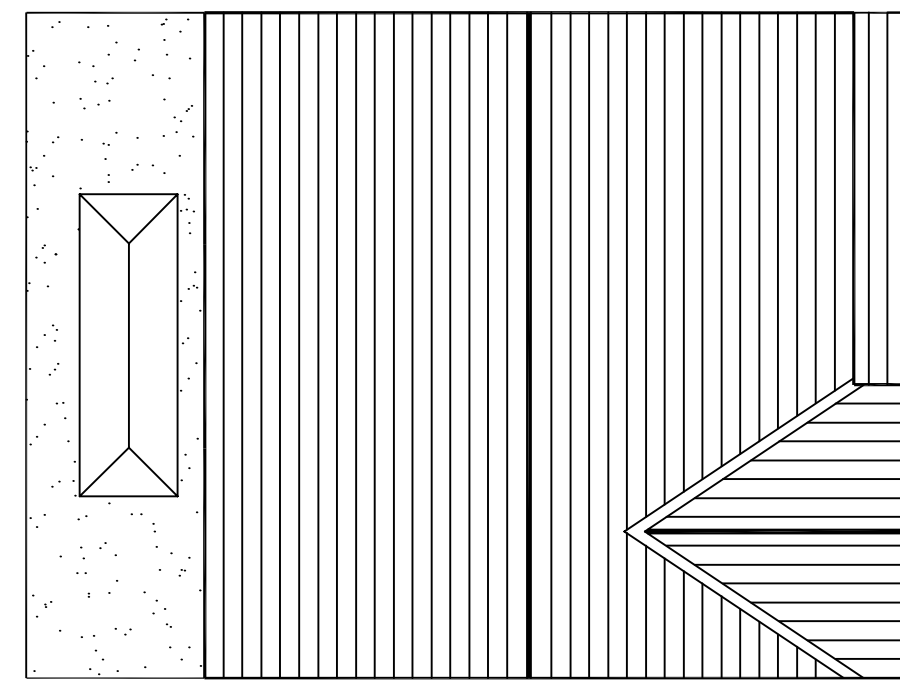

PROPOSED ROOF PLAN

SCALE 1:200

Planning and Building Regulated Drawing
David Liversidge design
Architecture and Planning
300, 301, 302,2135