


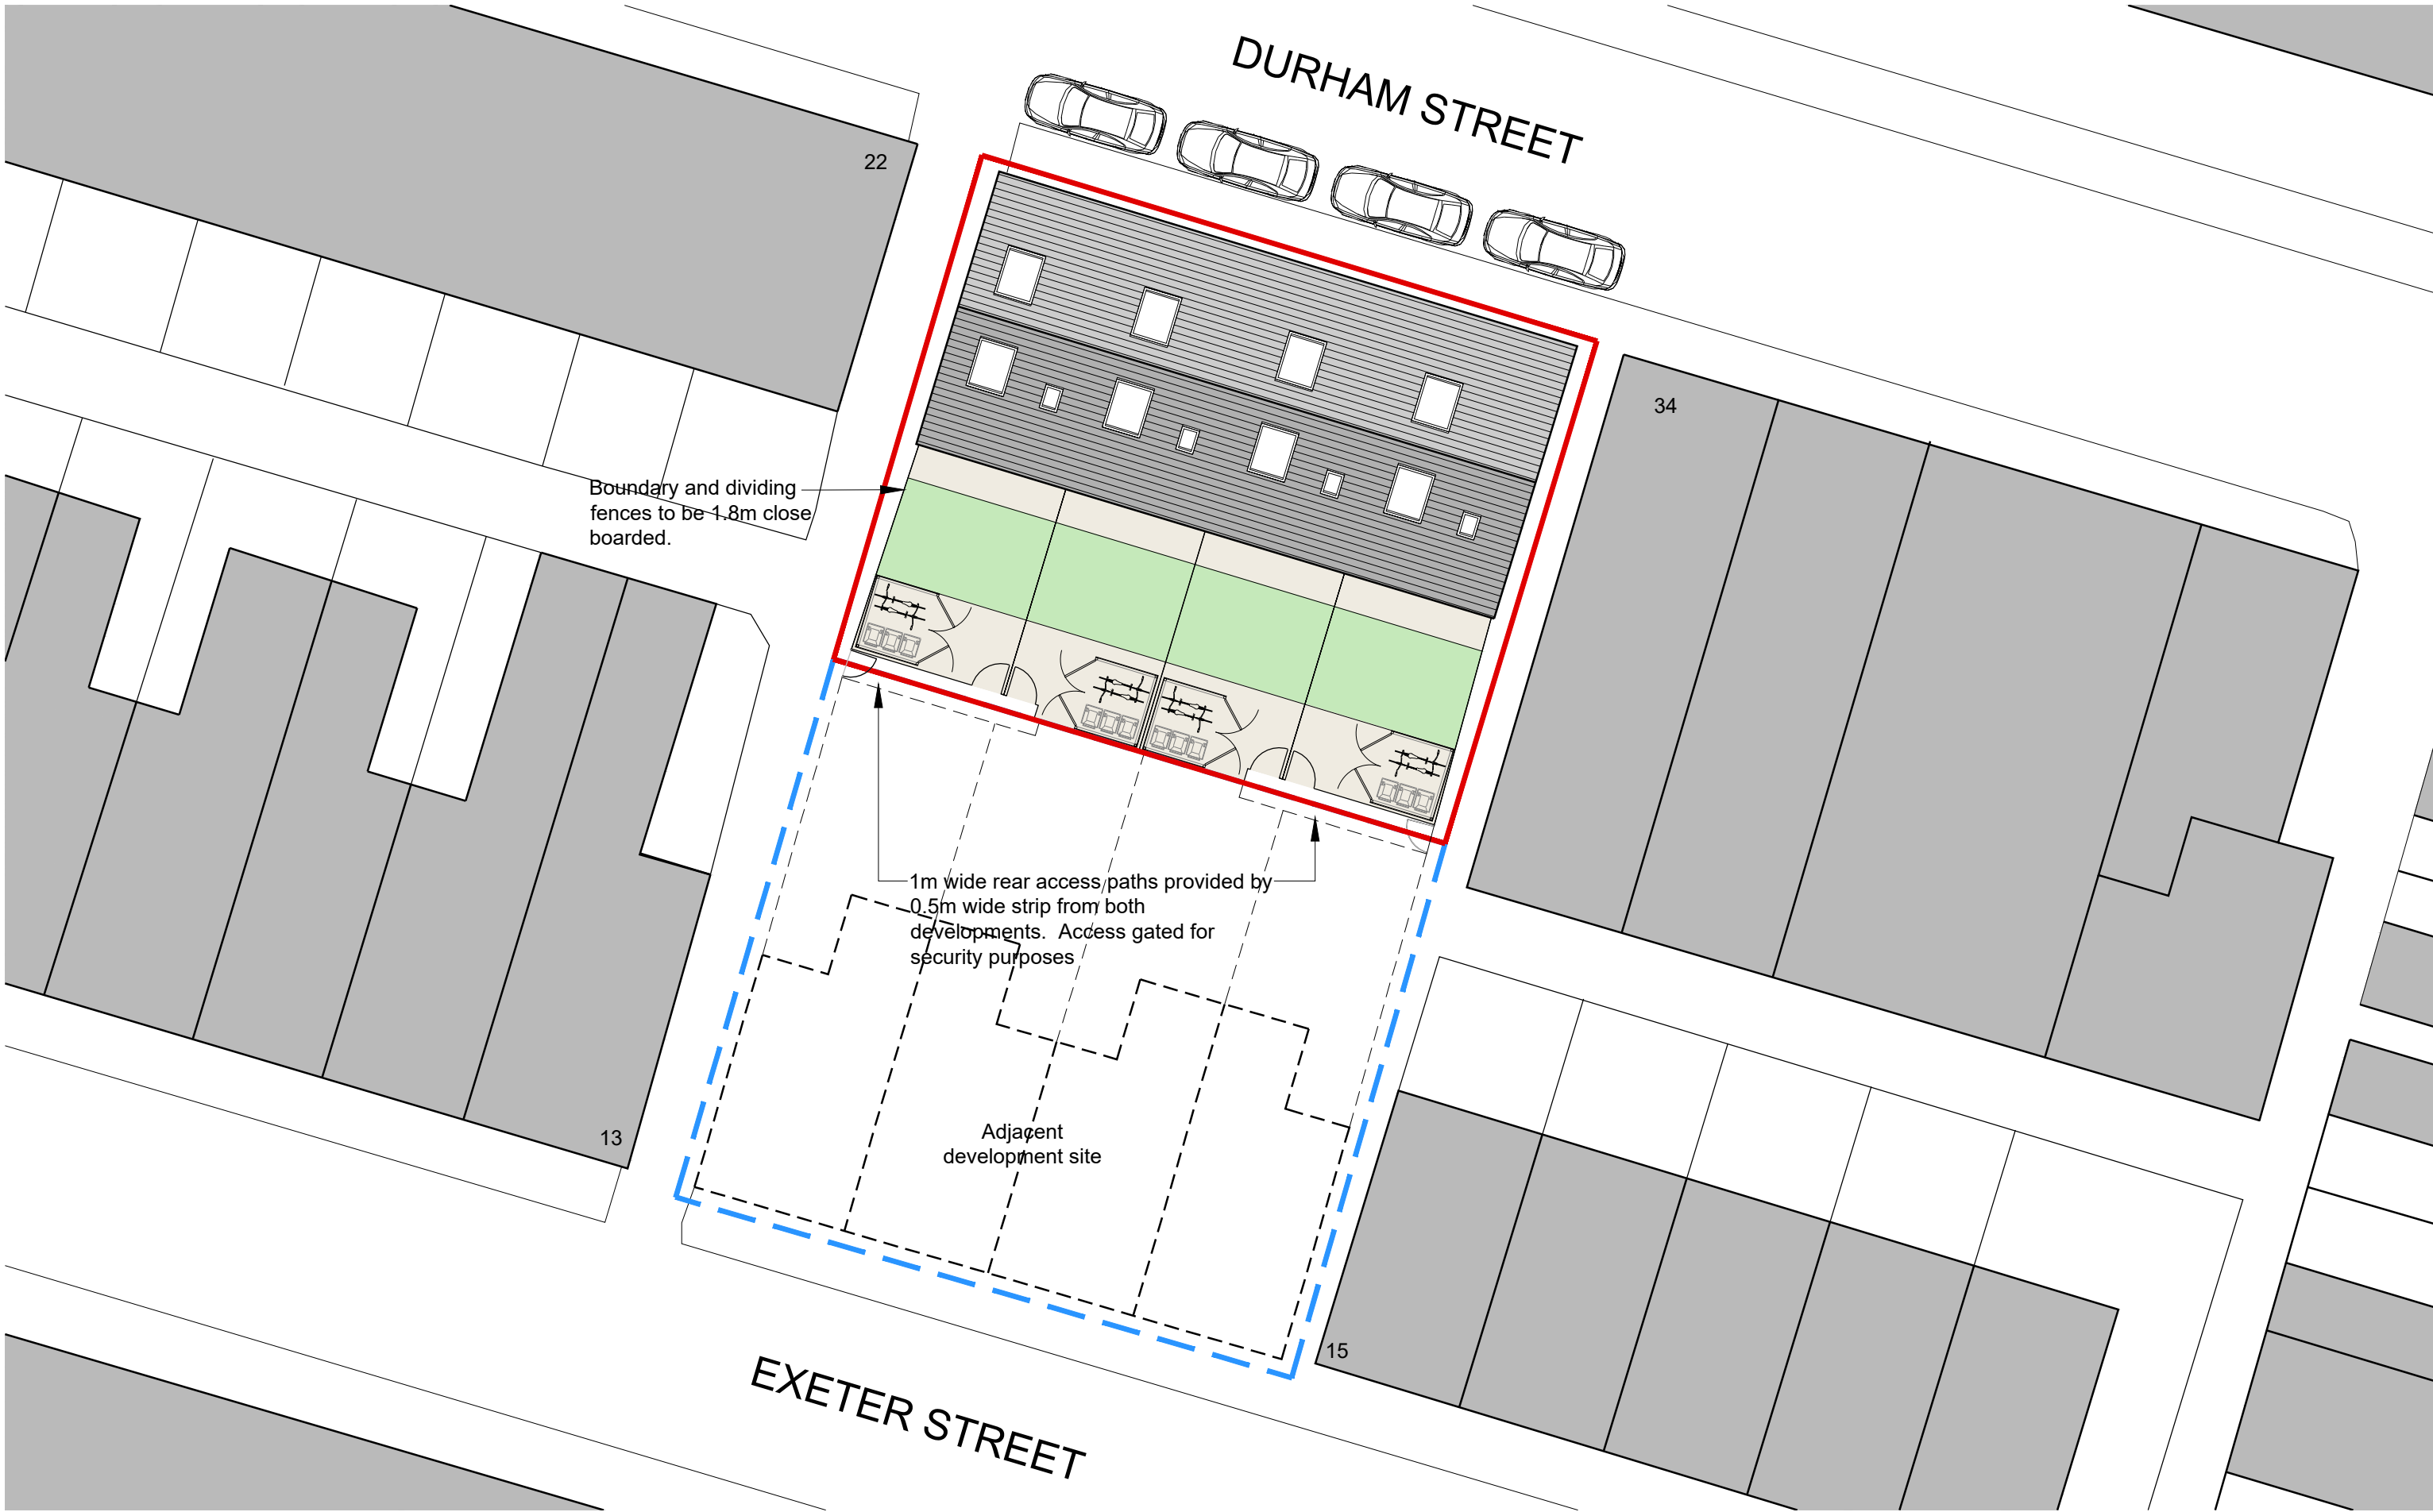

Copyright Notice: This drawing is the copyright of Design Studio - North LLP (Architects) and shall not be reproduced without permission. © 2025			Project		Client		Dwg. No.		Rev.	
			4no. new Builds on plot of land between 22 and 34 Durham Street, Rochdale. OL11 1JJ		Mr U. Ali		597-001-0010			
Dwg. Purpose Planning			Dwg. Title		Proposed Roof Plan in Context		Scale		Date	
No.			Revision / Issue				1:200		Jan 2025	
Date							JLR		DKW	
							17-19 Stott Hill Cathedral Quarter Bradford BD1 4EH Tel : (01274) 727745 - Fax : (01274) 726817 Email : mail@ds-n.co.uk			

