




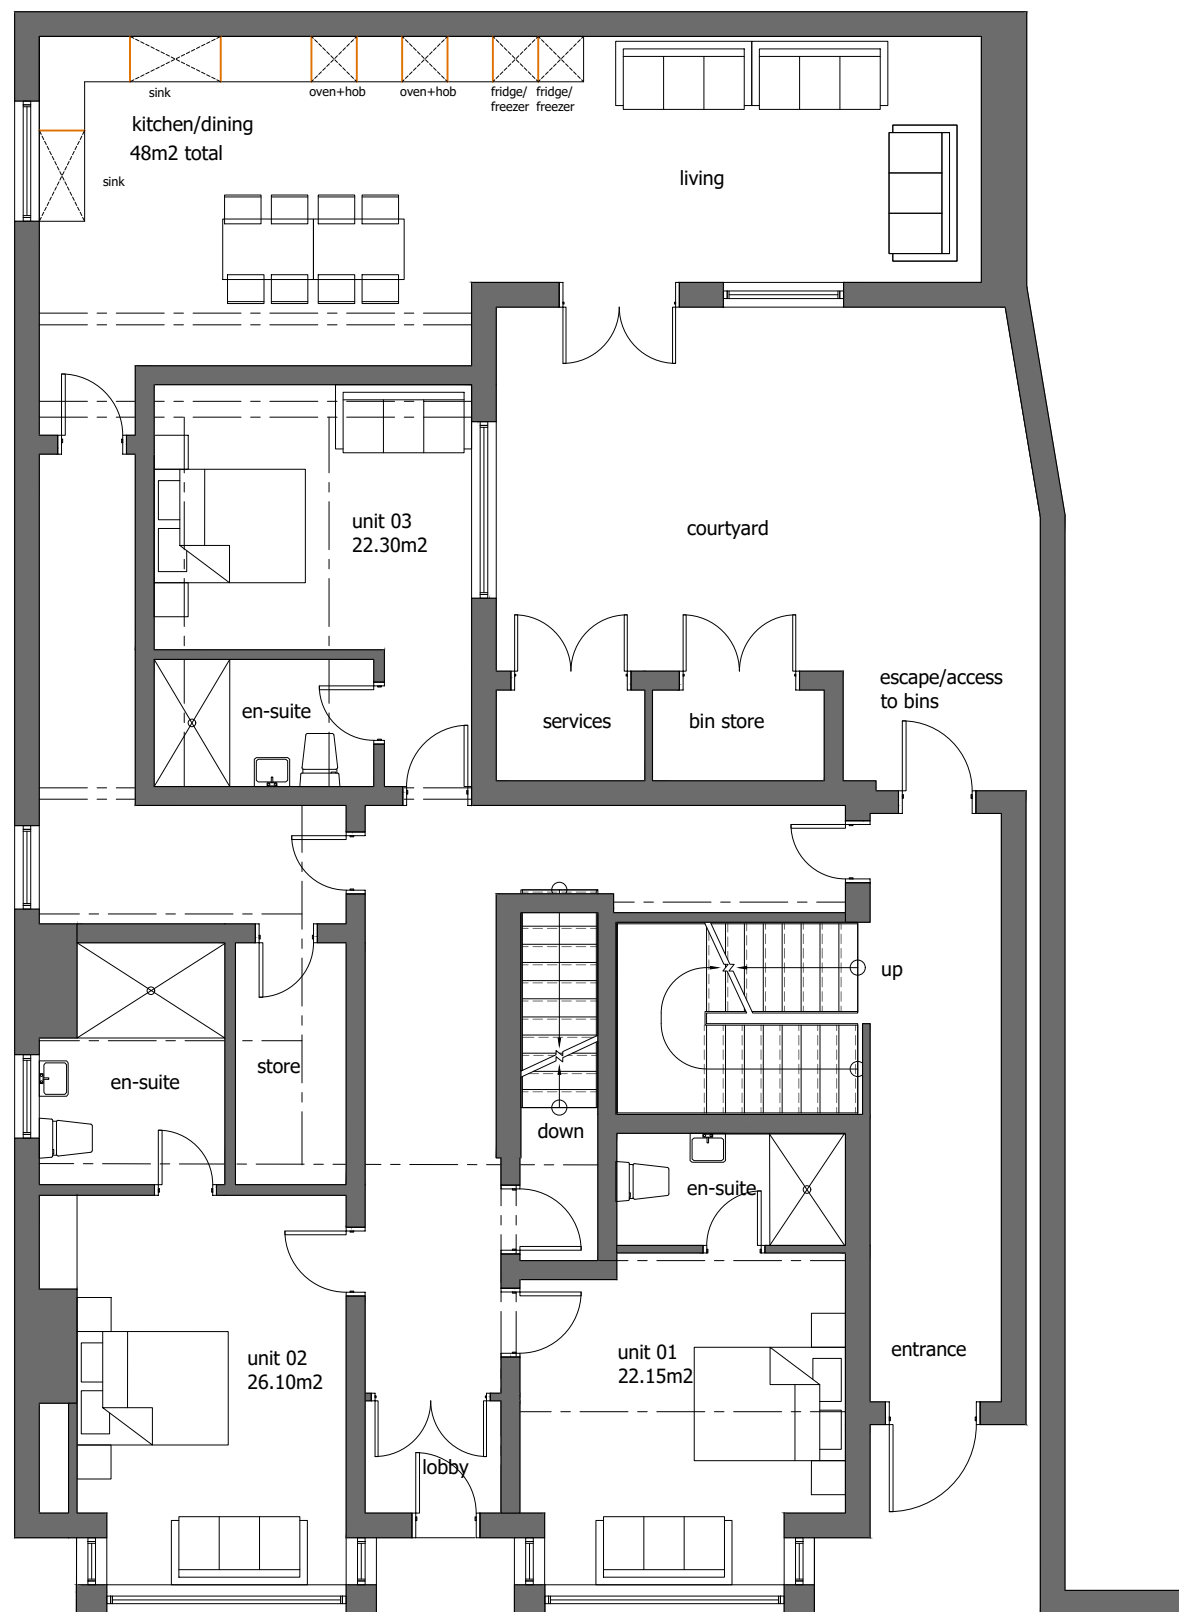

ground floor plan

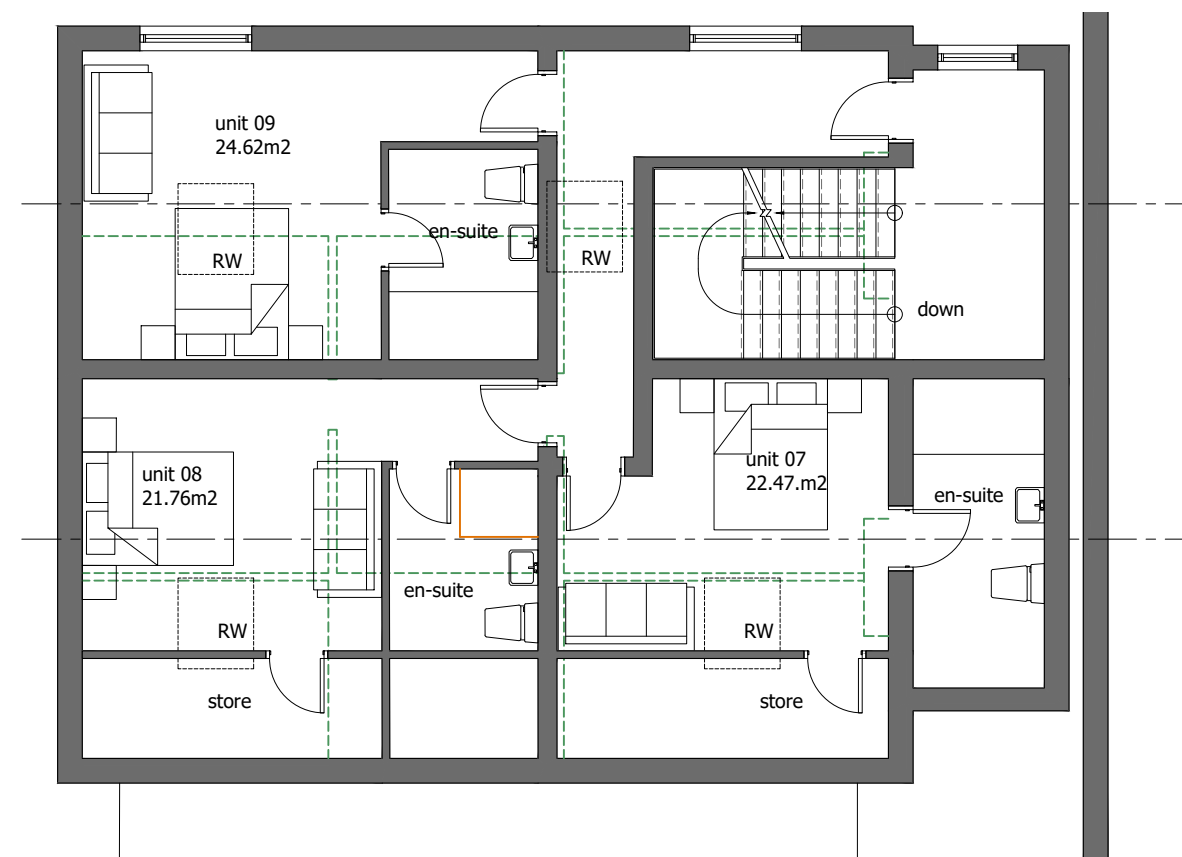

second floor plan

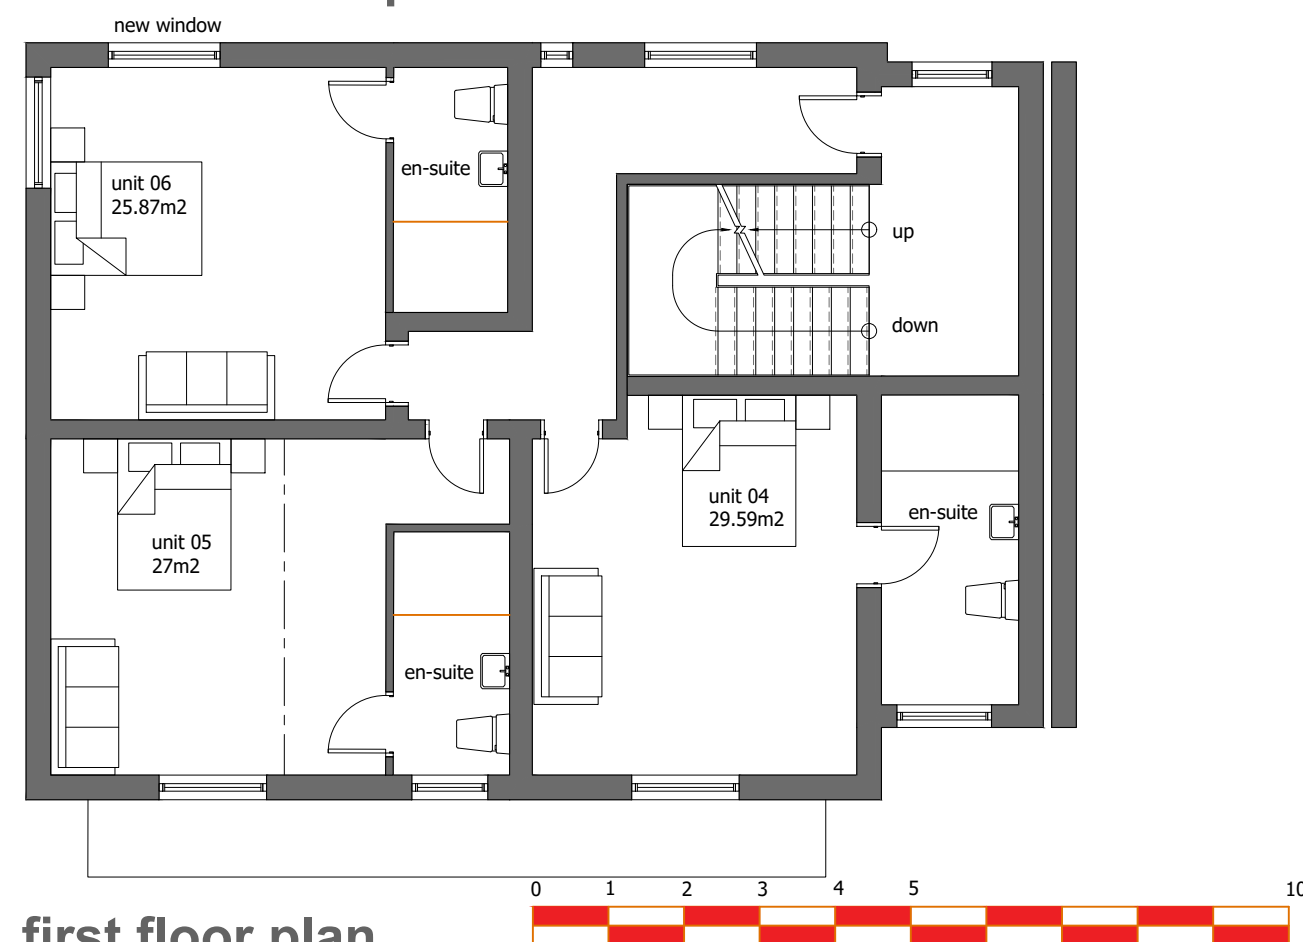

first floor plan

Howard Keast
Proposed Development
Cask and Feather
No1 Oldham Road
Rochdale

Plans as Proposed
Boutique HMO

work to figured dimensions

© CJ Partnership owns the copyright of this design /
drawing which must not be reproduced in whole or in
part without the written permission of CJ Partnership

contract no

3562

drawn by

drawing no

13

date

September 2025

revision

C

scale @ A3

1:100

Revisions:
A. Escape stair, first and second floor arrangements amended.PDC,October
2025
B. Room sizes and scale bar added.PDC,October 2025
C. Bulkheads added at 2nd floor and internal area reduced.January 2026

Blue Pit Mill Queensway
Castleton Rochdale OL11 2PG

+44 (0)1706 631347
info@cjpartnership.com
www.cjpartnership.com

CJPARTNERSHIP
ENVIRONMENTAL ARCHITECTS

