



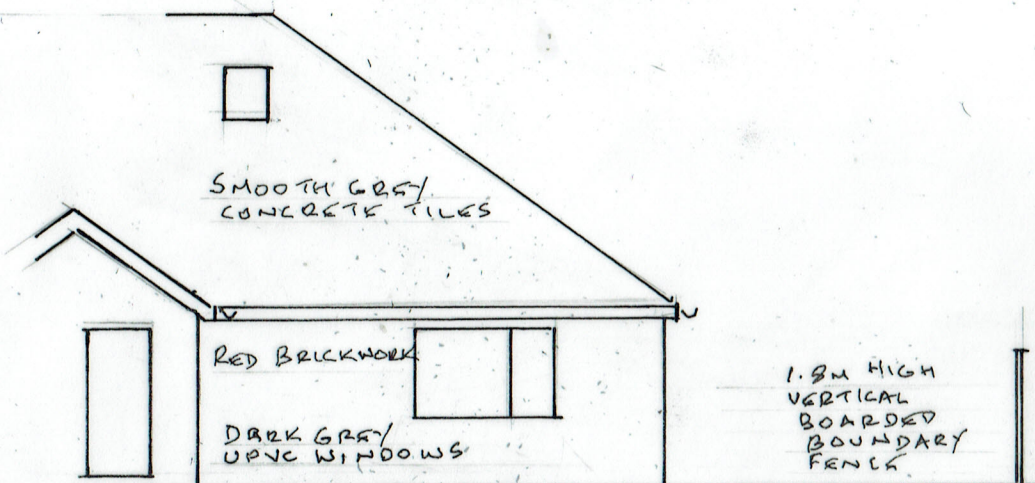


EXISTING FRONT ELEVATION

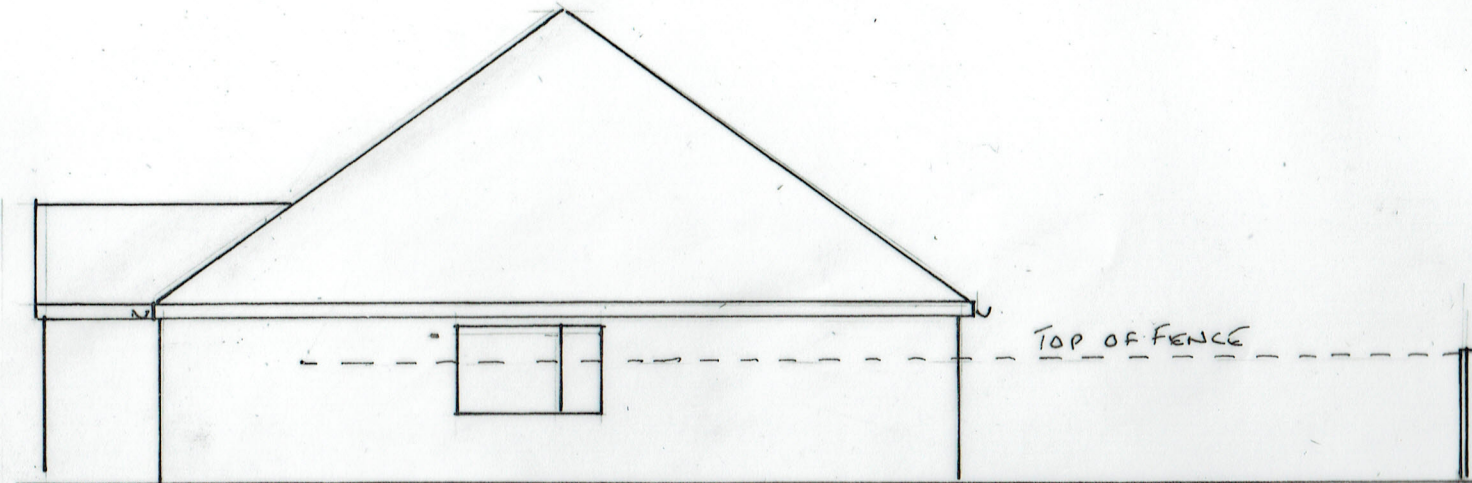

SIDE



REAR

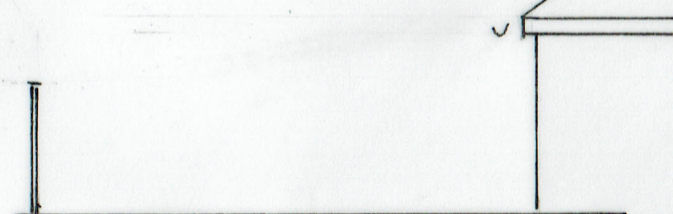

SIDE (FROM NO. 28)



LOCATION PLAN (1:1250)

3 EXISTING ELEVATIONS

15/08/2025

25/822/03

SINGLE STOREY SIDE/REAR EXTENSION

26 NORFOLK AVENUE, HEYWOOD OL10 4RN

0 METRES 5
SCALE 1:100 @ A3