




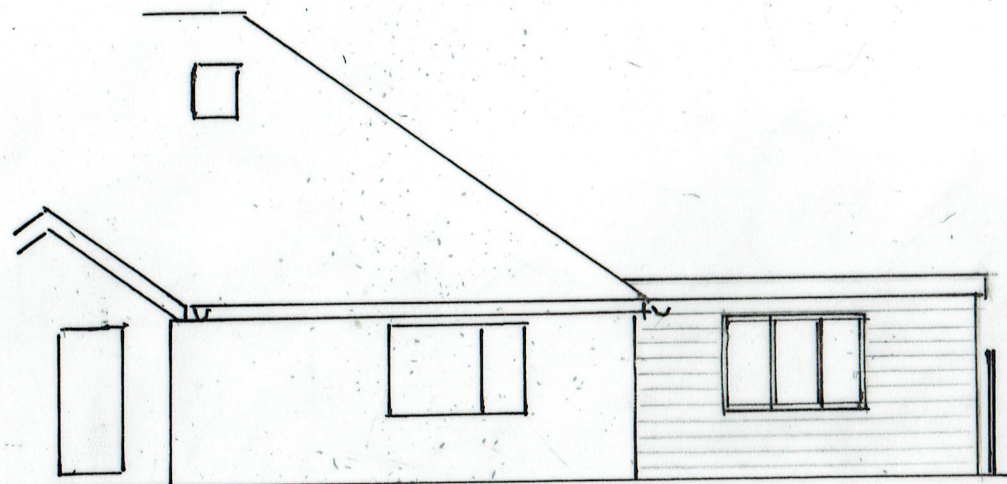


PROPOSED FRONT ELEVATION

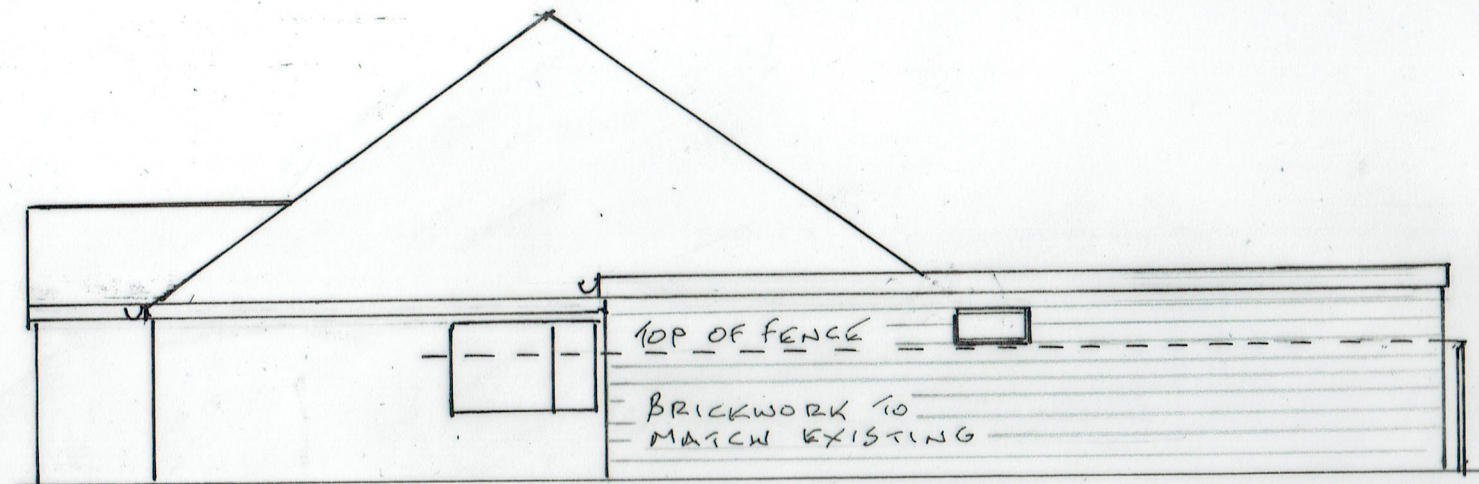

SIDE

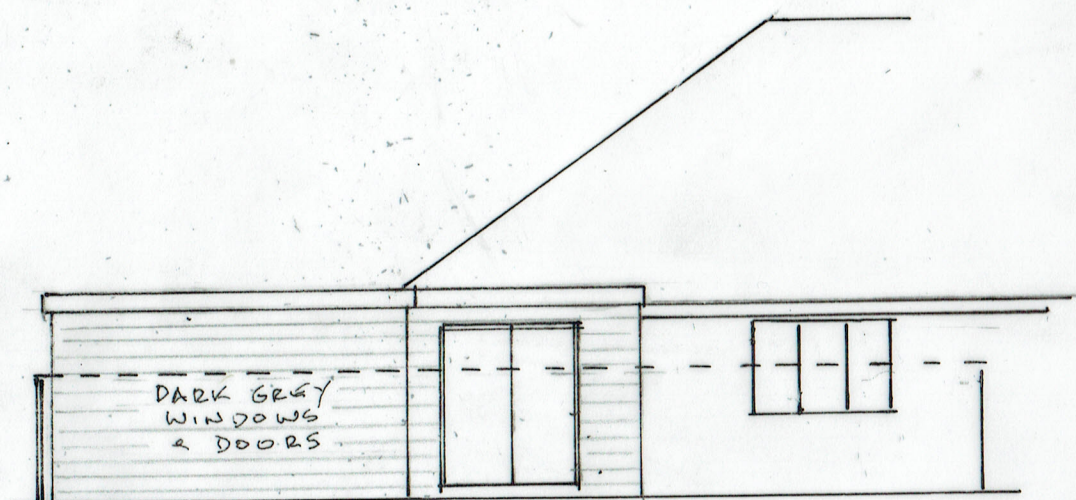

REAR

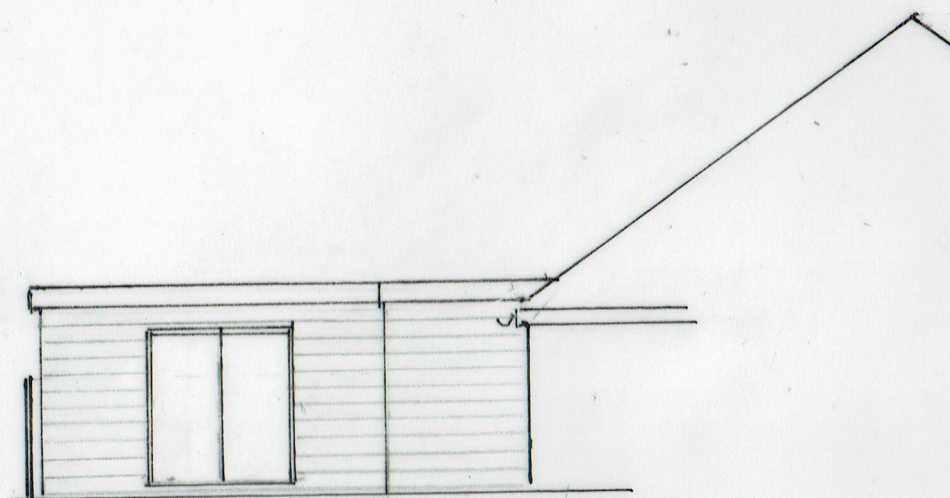

SIDE (FROM NO. 28)

4 PROPOSED ELEVATIONS

0 METRES 5
SCALE 1:100 @ A3

15/08/2025

25/822/04

SINGLE STOREY SIDE/REAR EXTENSION
26 NORFOLK AVENUE, HEYWOOD