


Notes			
Original dimensions only to be taken from this drawing. Do not scale if printed.			
Rev	Date	Drawn	Description


new shutter (permitted development)
FRONT ELEVATION AS PROPOSED 1:100

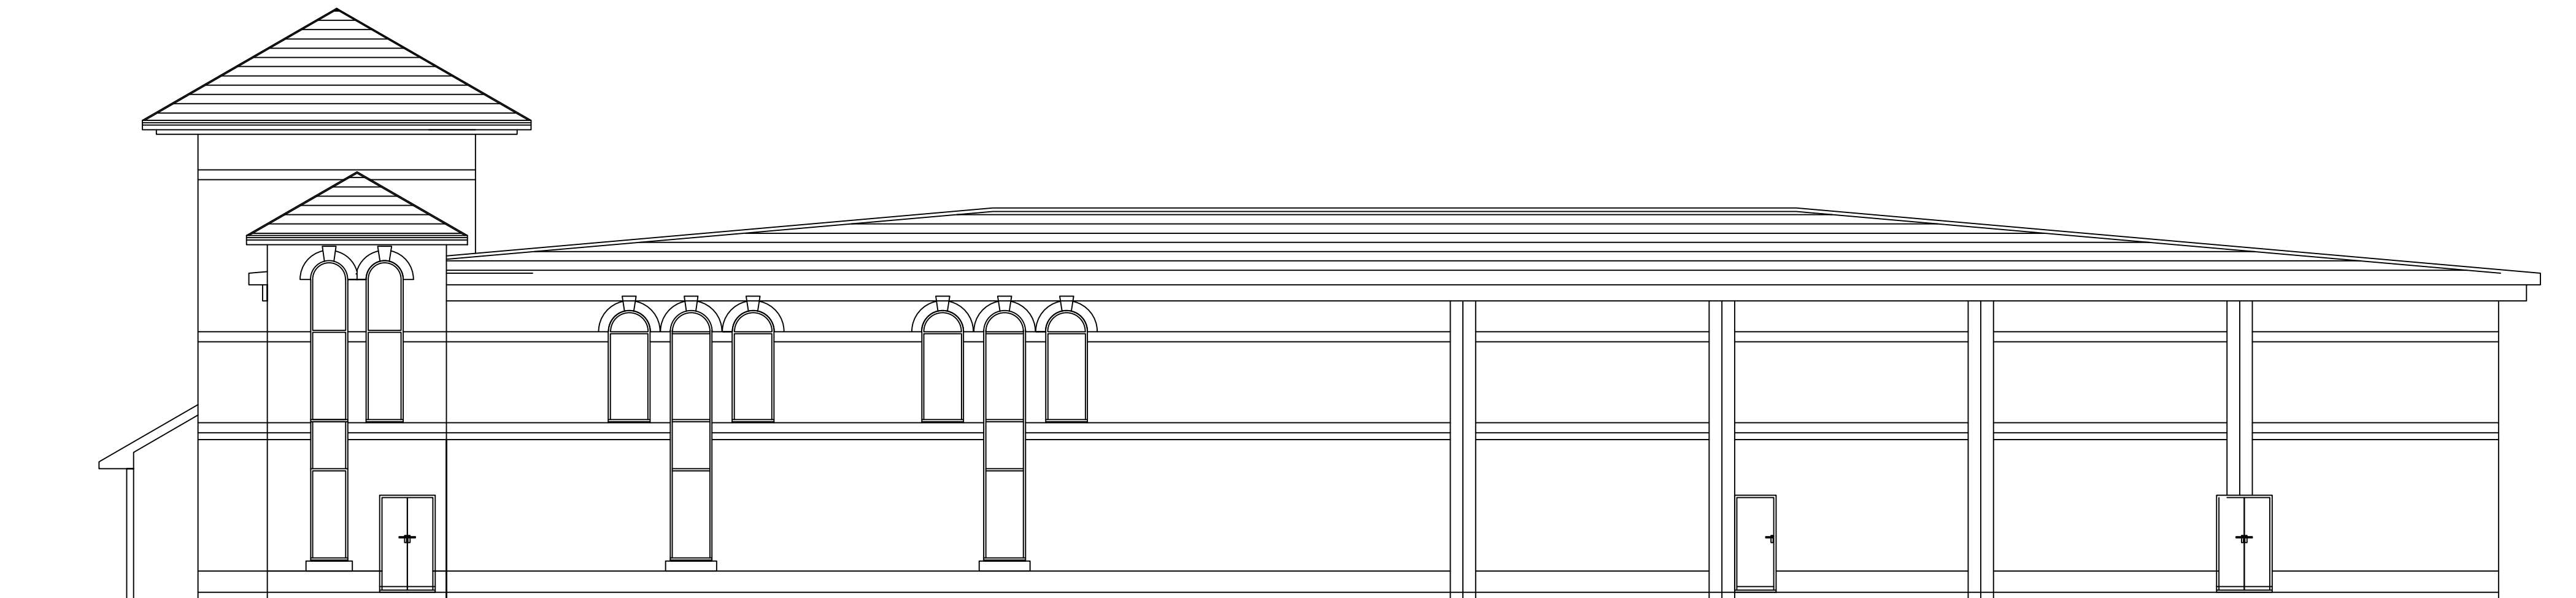

REAR ELEVATION AS PROPOSED 1:100



SIDE ELEVATION AS PROPOSED 1:100

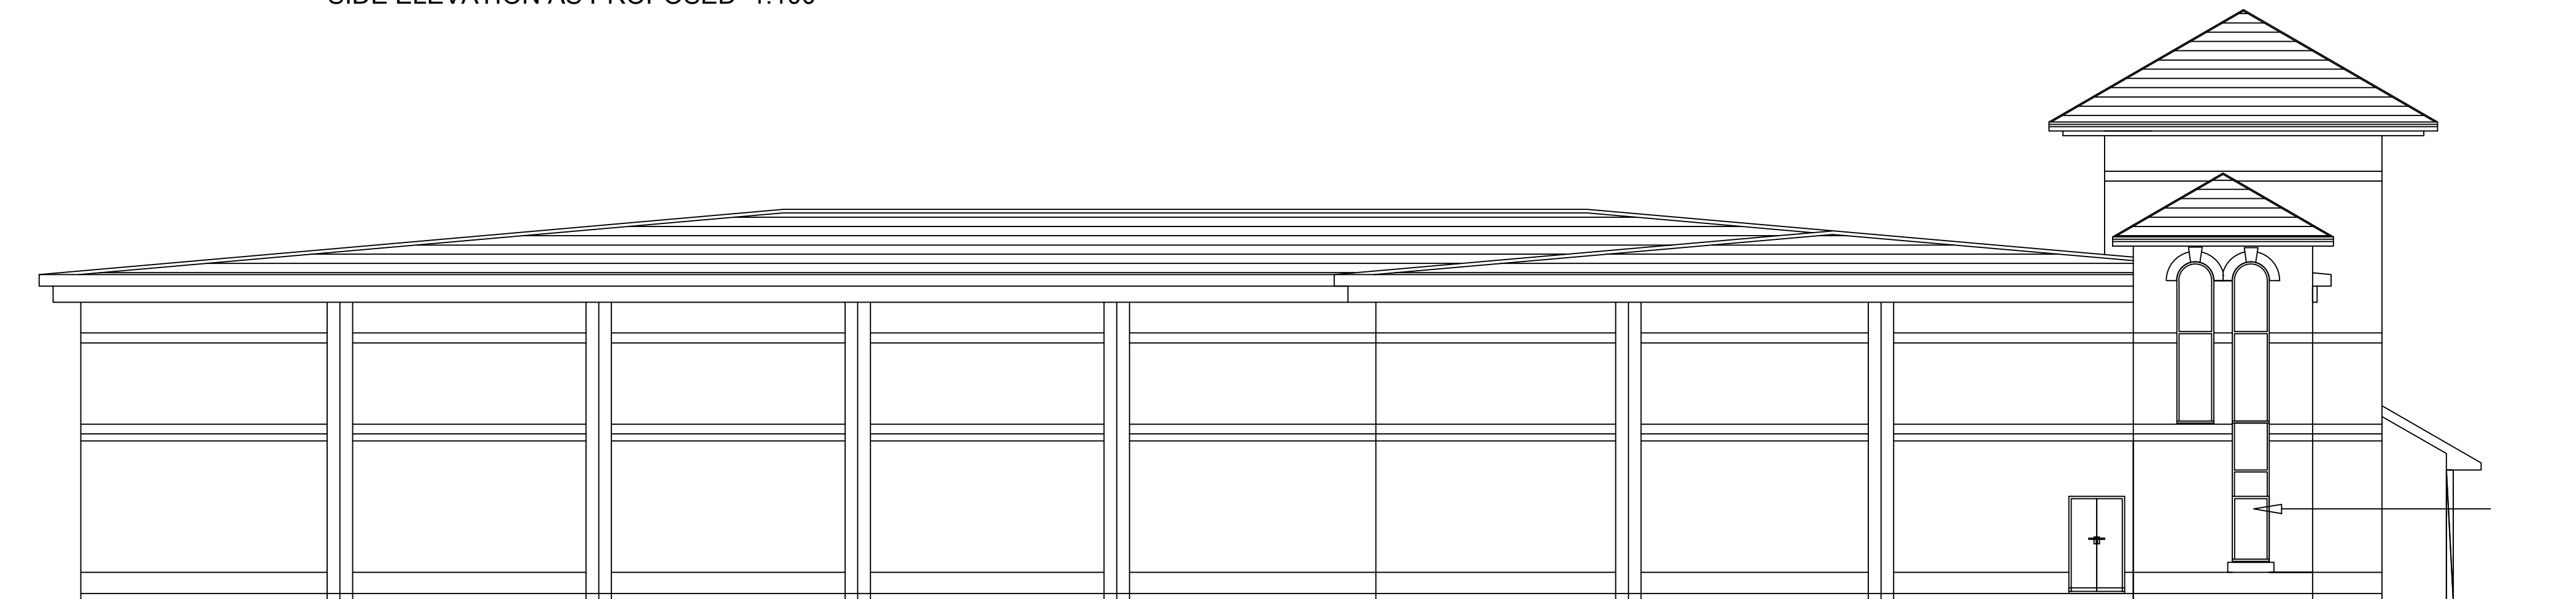

SIDE ELEVATION AS PROPOSED 1:100

MaxDesign

Architecture | Planning | Consultancy

Armstrong House, First Avenue, Doncaster DN9 3GA

t: 01302 867509 e: design@maxdesignconsultancy.co.uk m: 07734 939 044 w: maxdesignconsultancy.co.uk

status:

PLANNING

client:

METALCRAFT

project:

Moon Retail Park, Rochdale

title:

Elevations as Proposed

scale:

1:100@A1

date:

oct 25

project no.:

2573-10

drawn:

MJ

number:

003

rev:

A