

GENERAL NOTES


1. All dimensions are in millimetres unless otherwise noted.
2. This drawing is not to be copied or disclosed by or forwarded on to any unauthorised persons without prior written consent of Gamble King and Noone Limited.
3. Do not scale from this drawing and is only to be used for Planning Approval purposes only.




Existing Front Boundary Treatment




Existing Front Elevation (1:50)

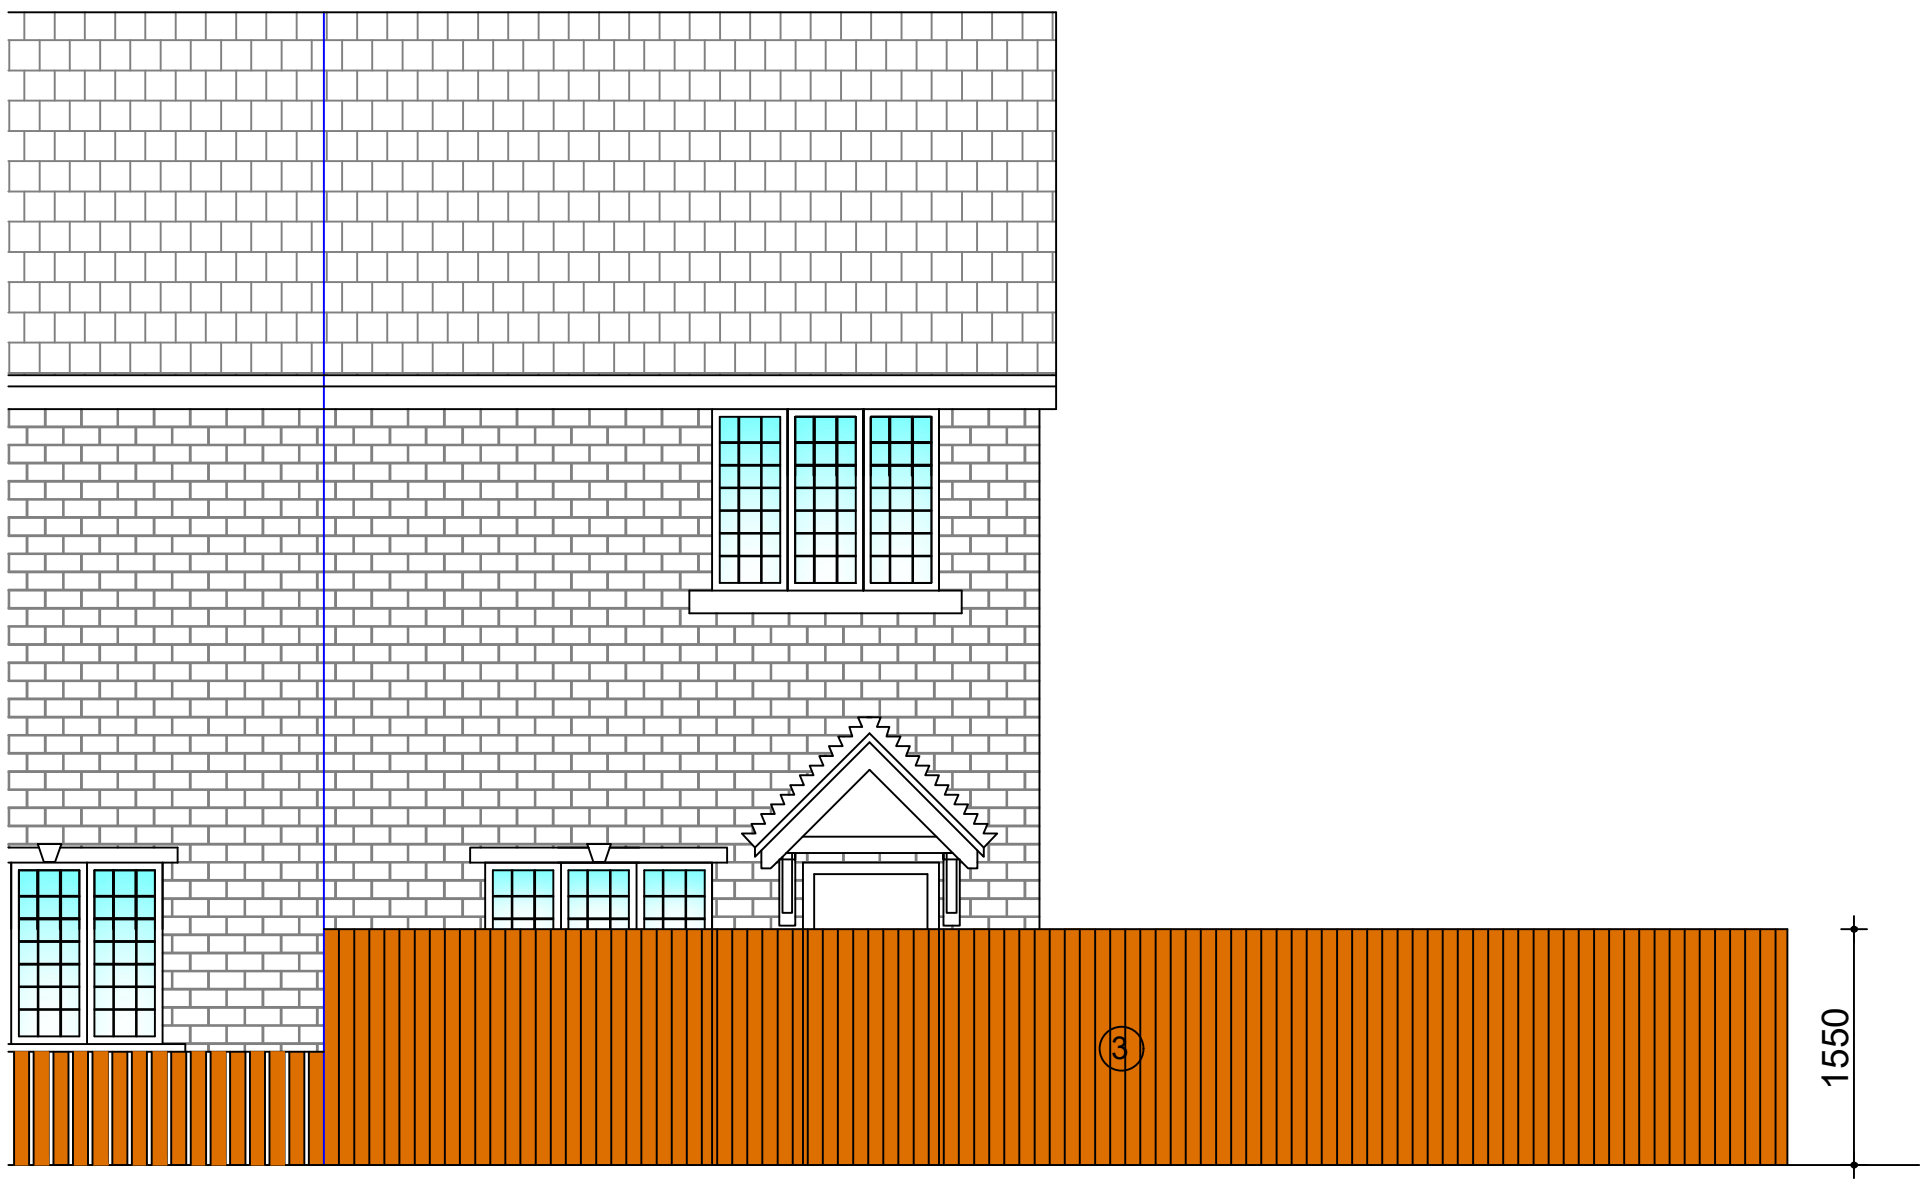

Proposed Front Elevation (1:50)

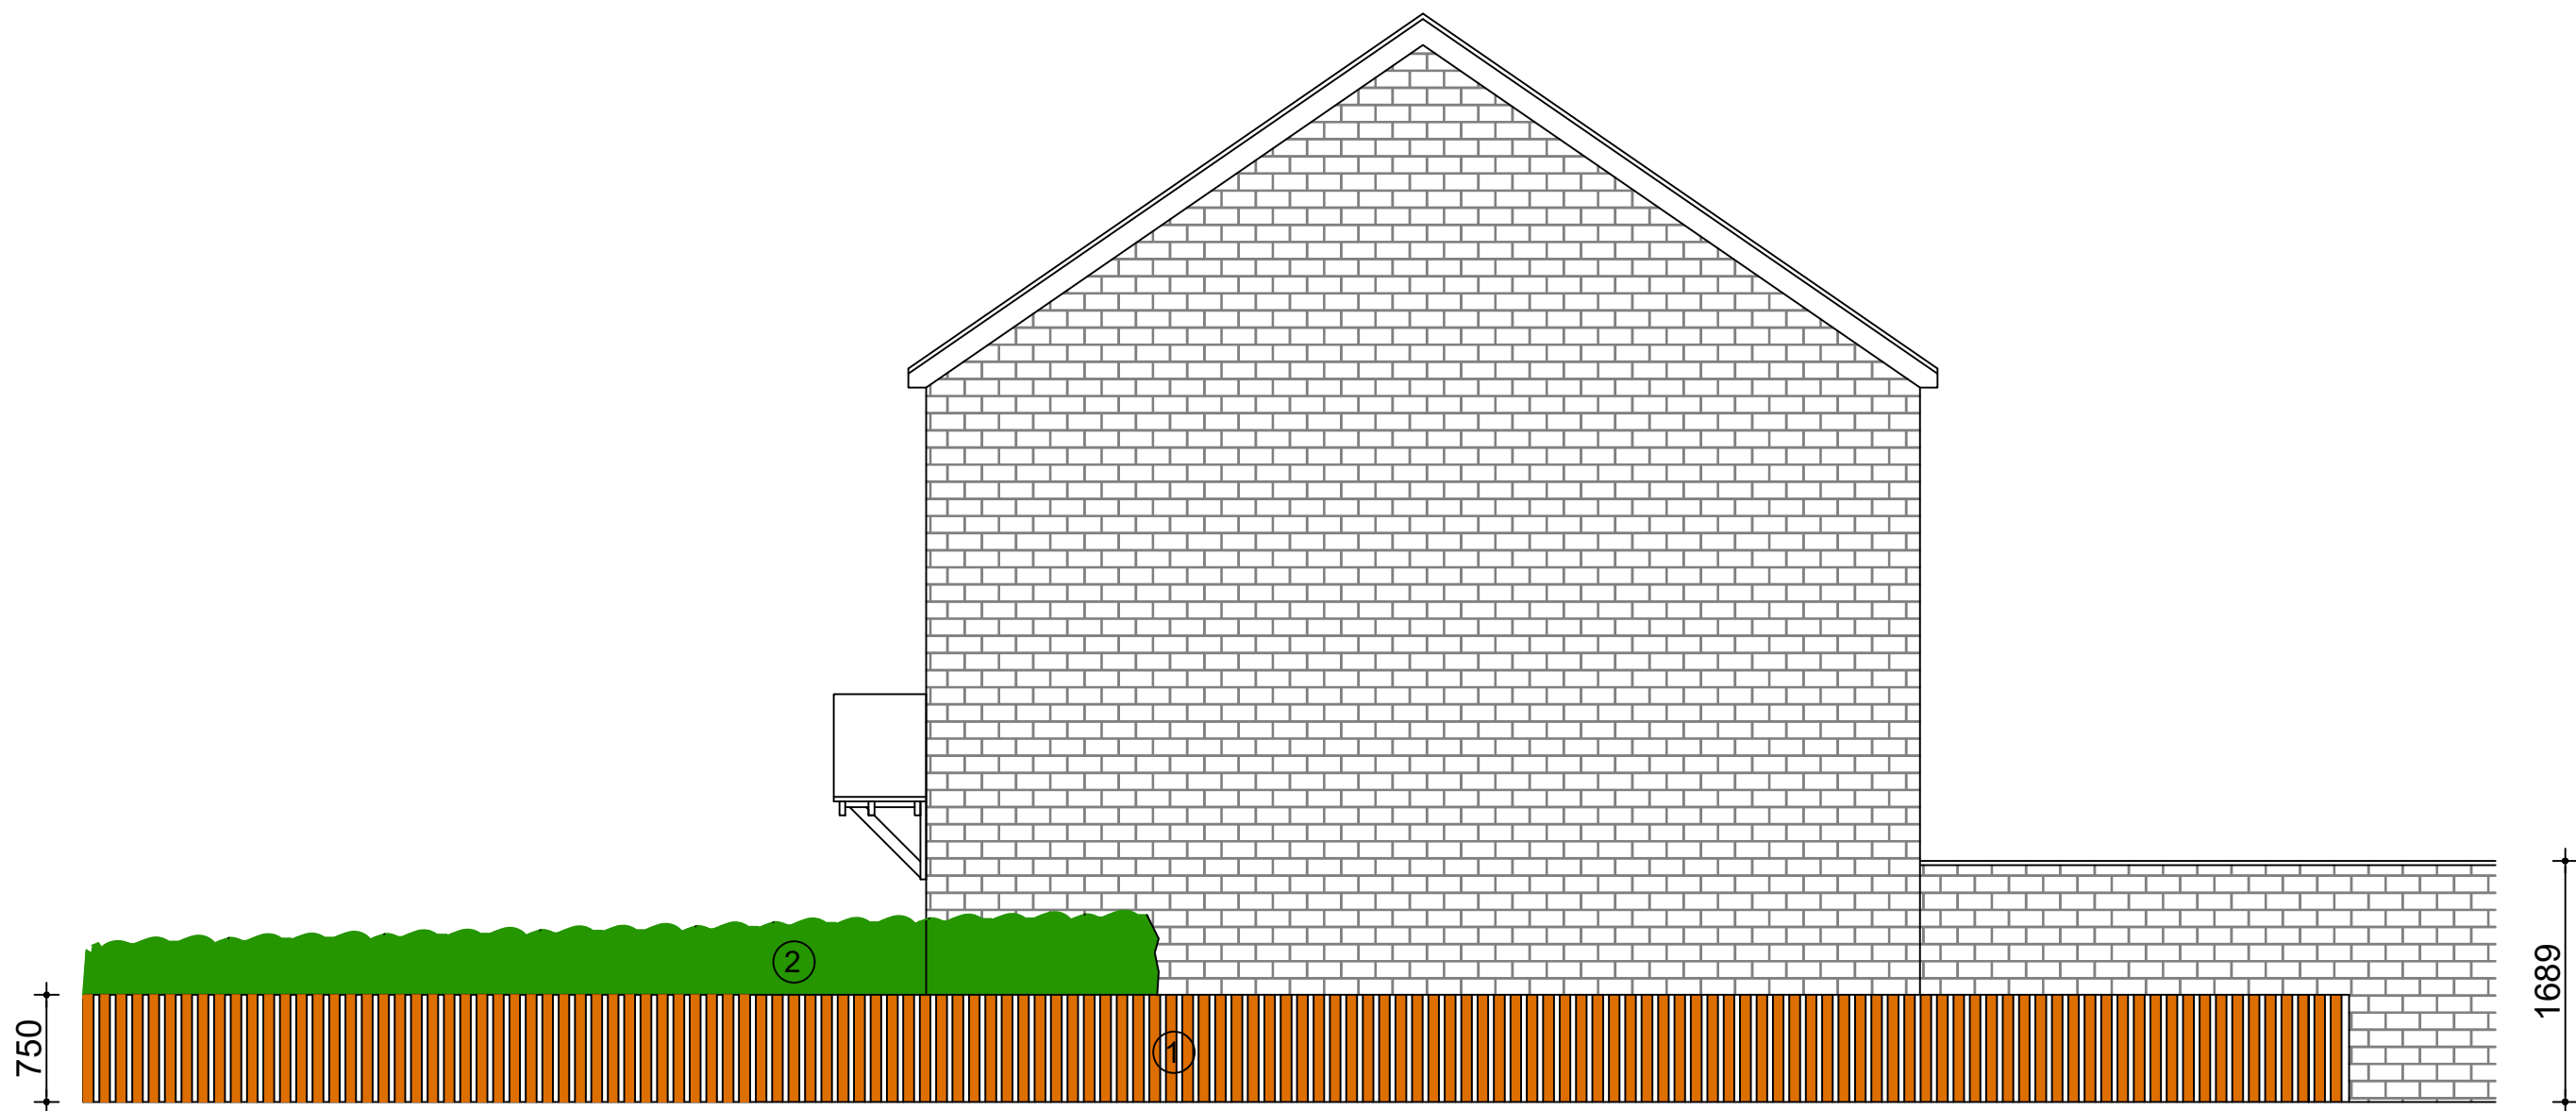

Existing Side Elevation (1:50)

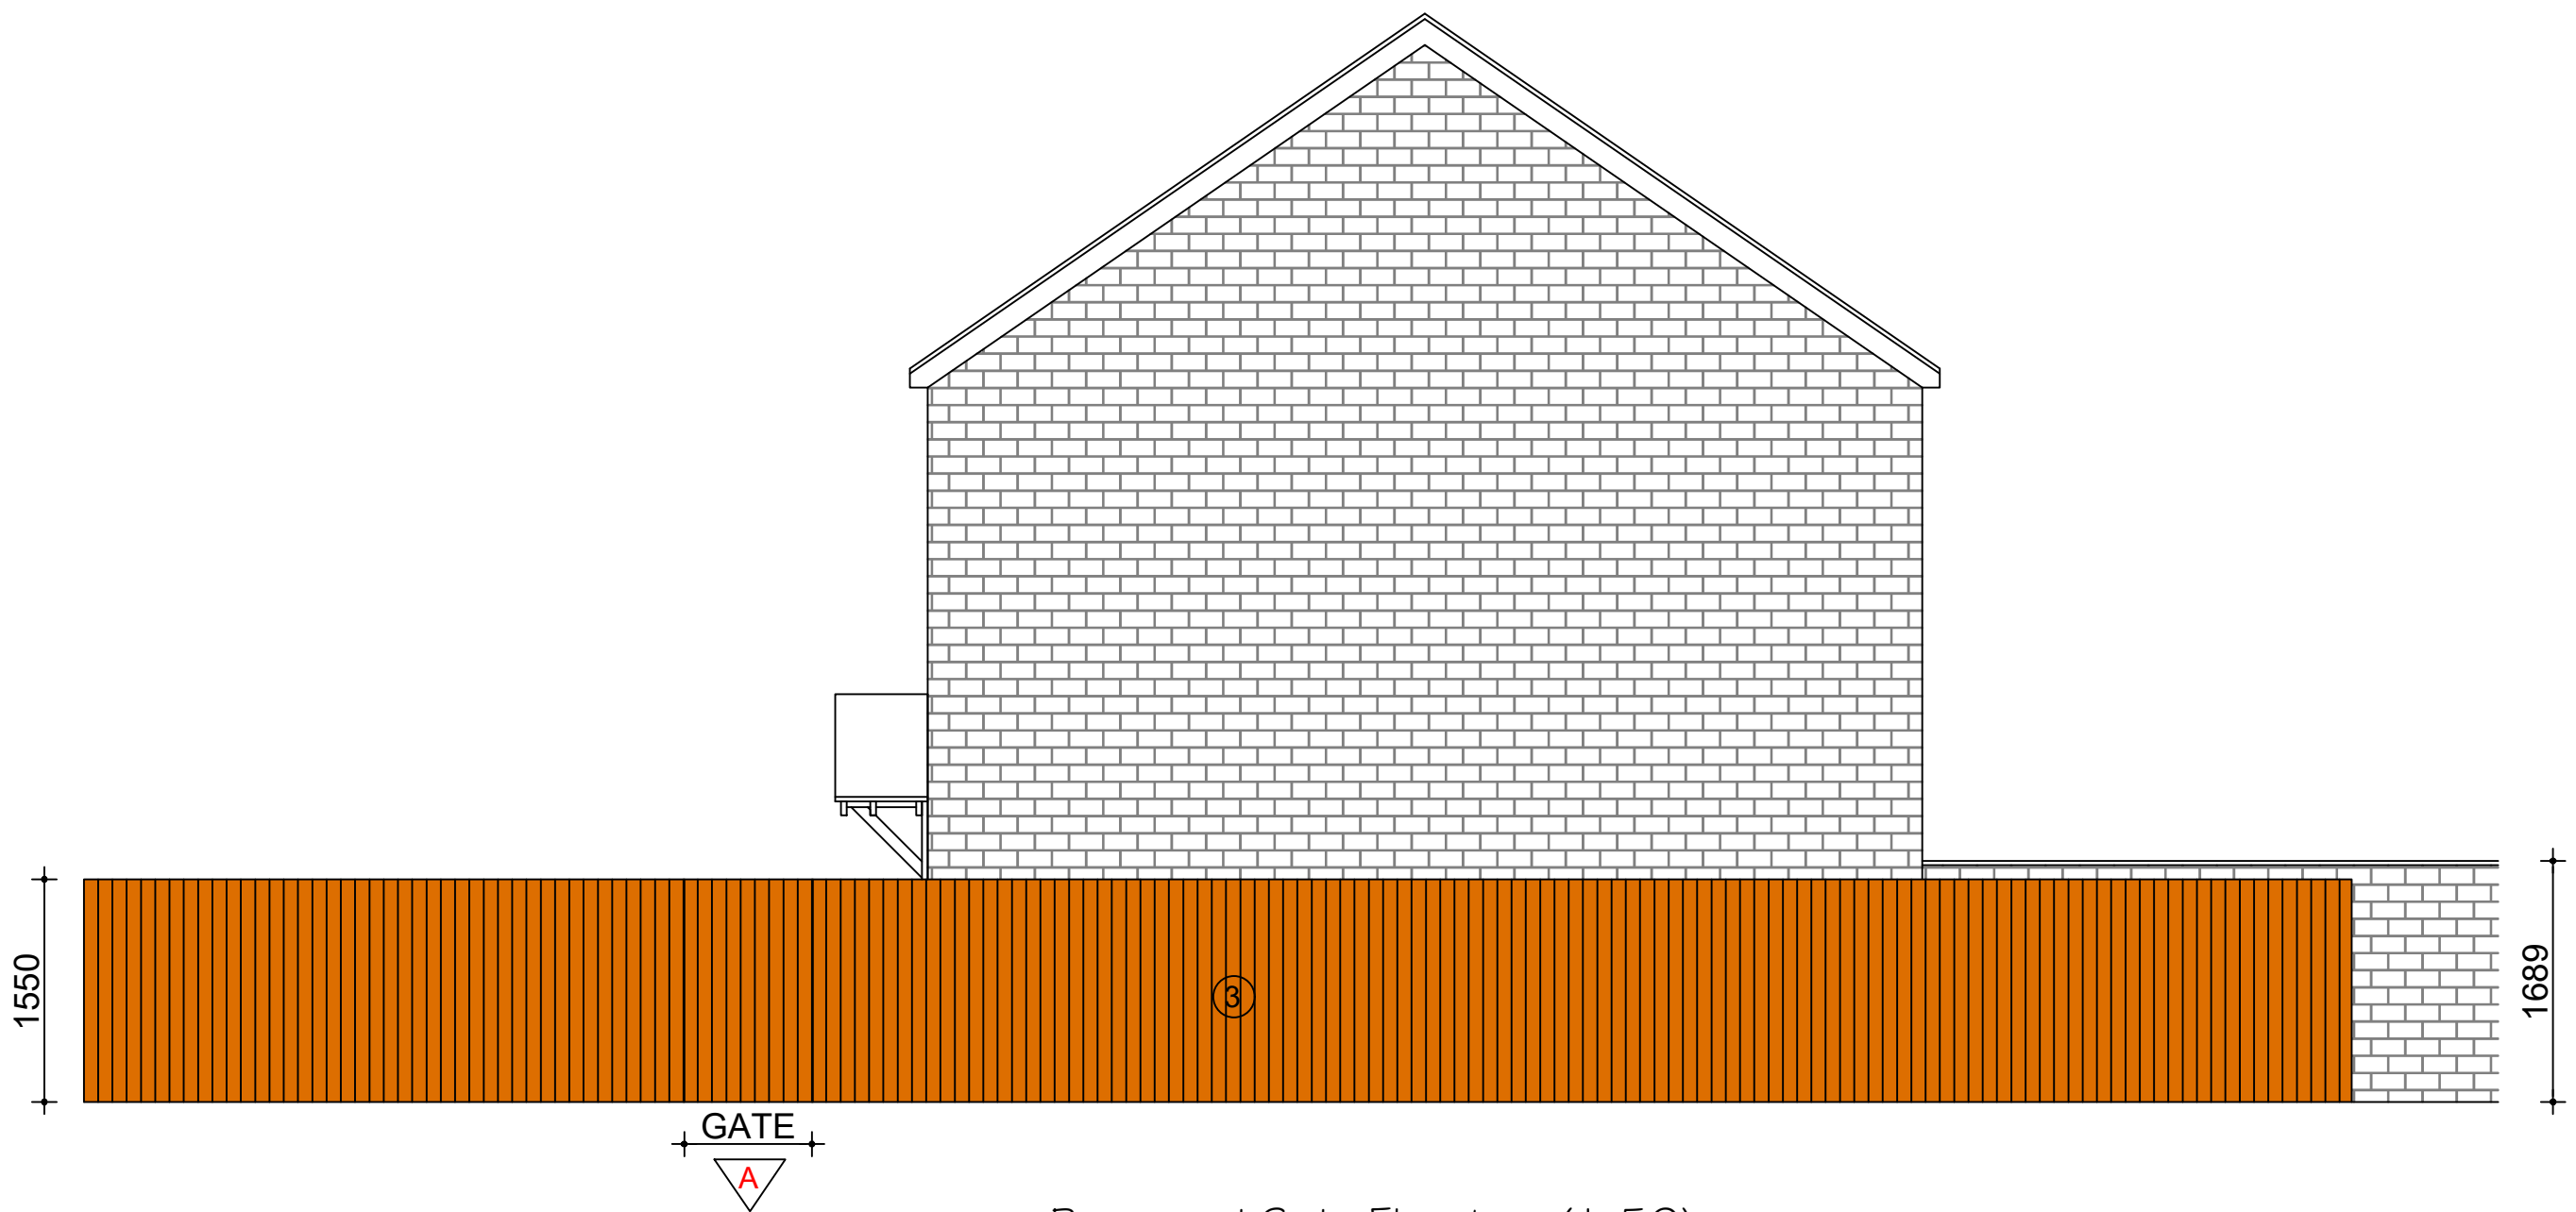


Proposed Side Elevation (1:50)



Existing Side Boundary Treatment

KEY

 

EXISTING FACING
STONEWORK

①

EXISTING OPEN PANEL
TIMBER FENCING

②

EXISTING HEDGES

③

PROPOSED CLOSED
PANEL TIMBER
FENCING

SCALE AS SHOWN AT A1

REV.	DESCRIPTION	BY	DATE
A	Gate added to proposed side elevation	S. King	Dec. 2025

Client

Caterina Buonocore

Job

19 Town House Road,
Littleborough,
Rochdale. OL15 9BG.

Drg

Existing and Proposed Elevations

Drawn

S.King

Date

Oct. 2025

Scale

As Shown

Job No.

D25.06.12


Drg No.

P01A

Gamble King and Noone Ltd

Consulting Structural Engineers & Building Surveyors

5, Queen Street
Oldham
OL1 1RD
Tel 0161 652 1183
Mobile: 07756 902 604
07725 145 369

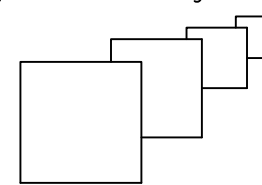

0 1 2 3 4 5 6 7 8 metres
Do not scale this drawing as it may have been reduced / distorted [1:50]