




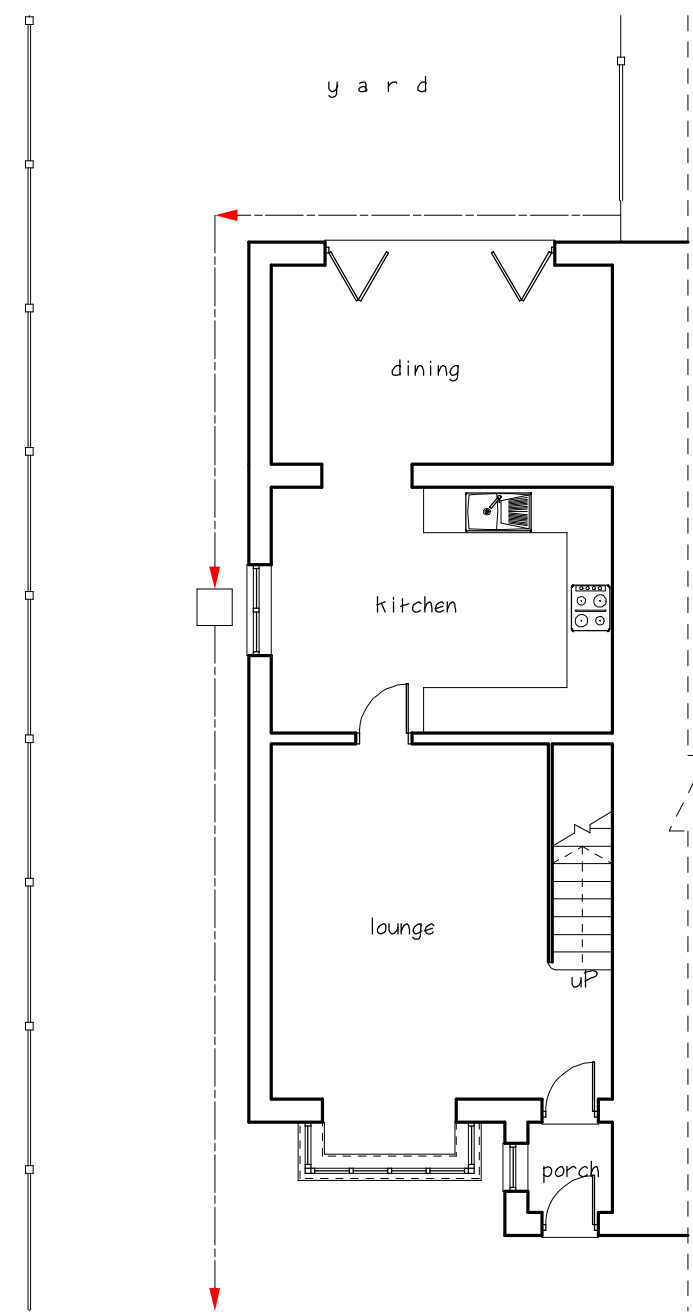


Existing ground floor plan

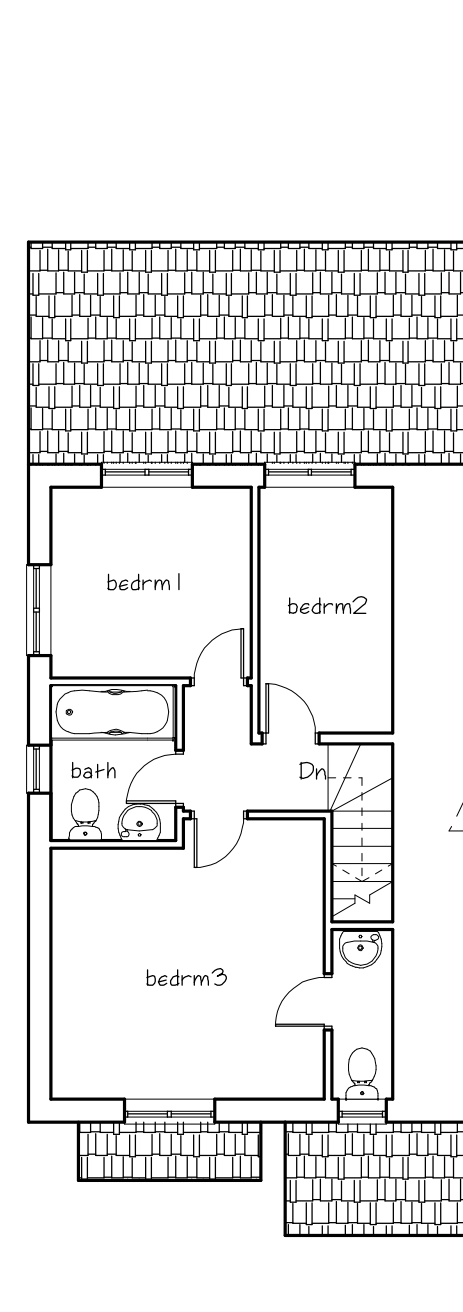

Existing first floor plan

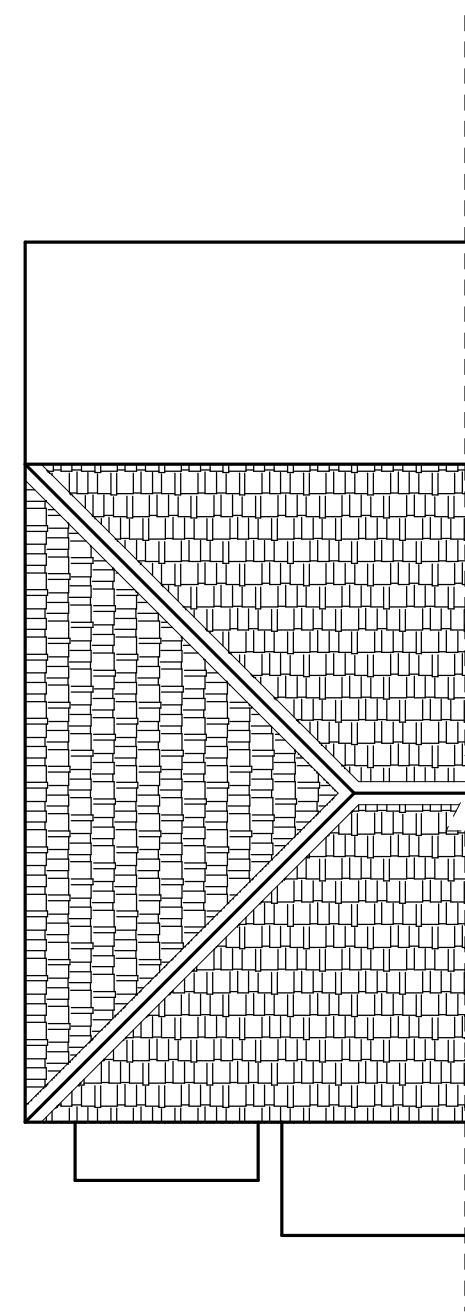


Existing roof plan

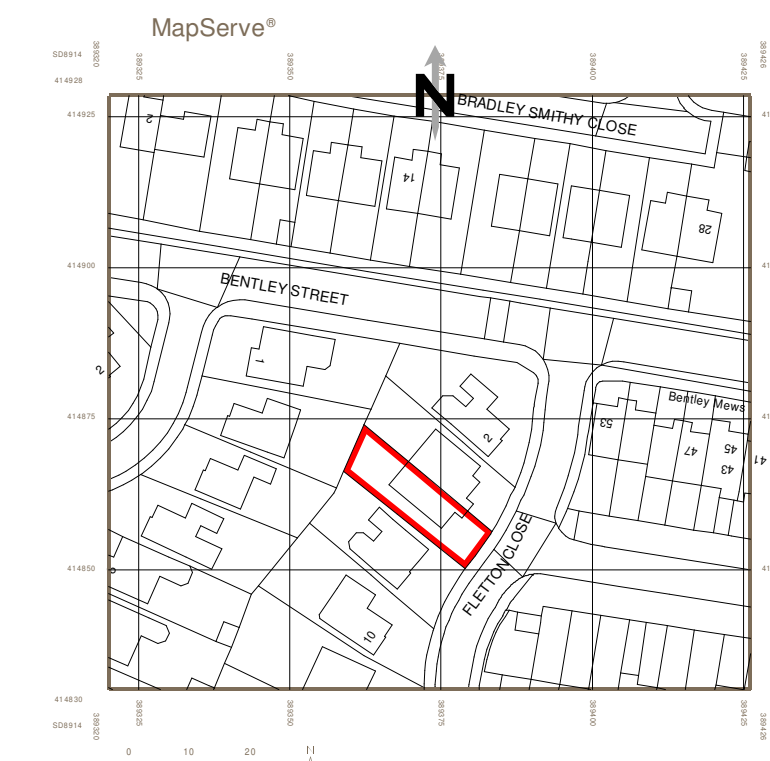


Location plan scale: 1:1250mm




Existing front elevation

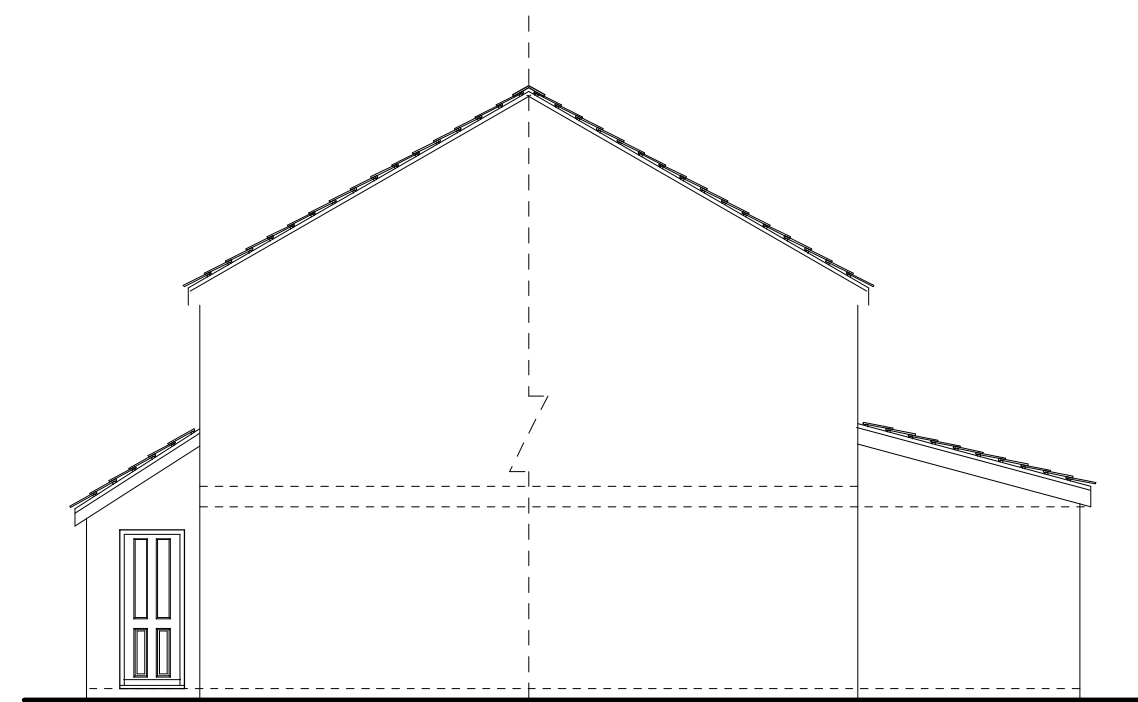


Existing side elevation (East)

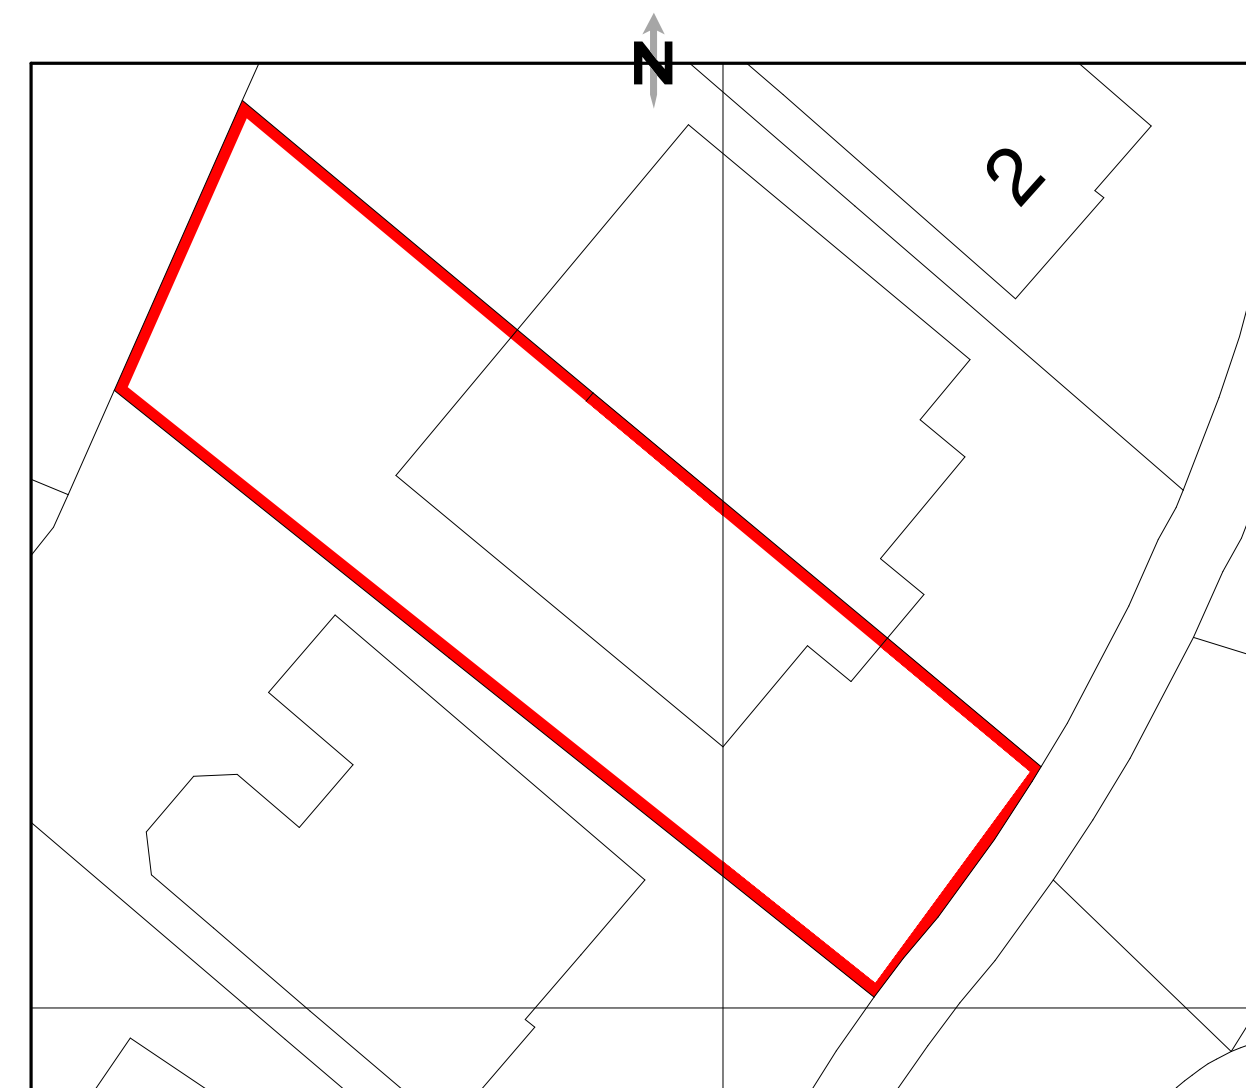


Existing block/site plan scale: 1:200mm

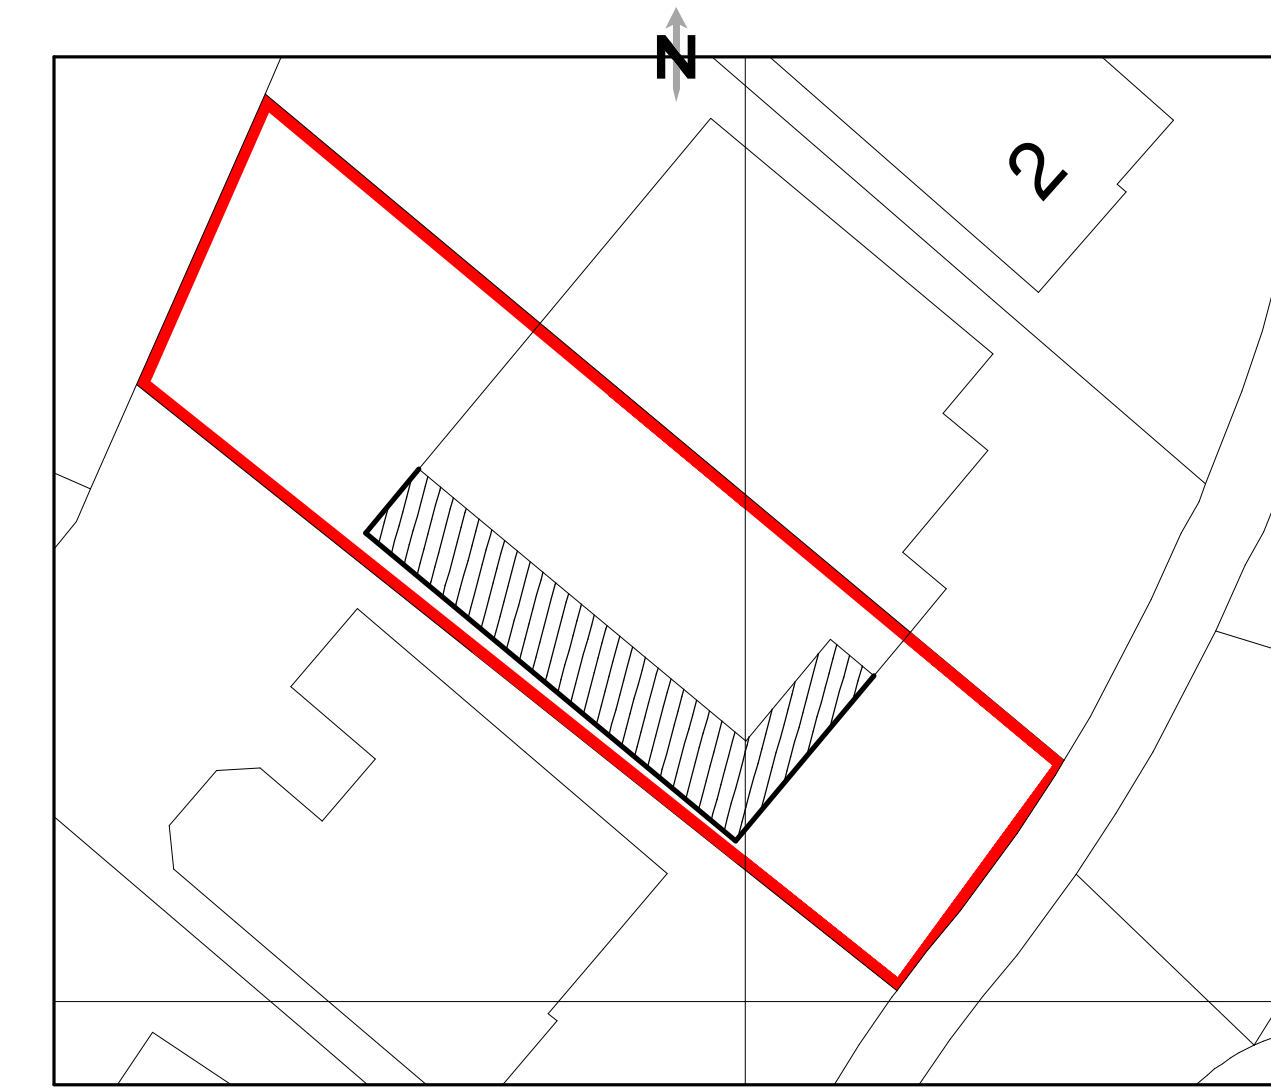

Proposed block/site plan scale: 1:200mm


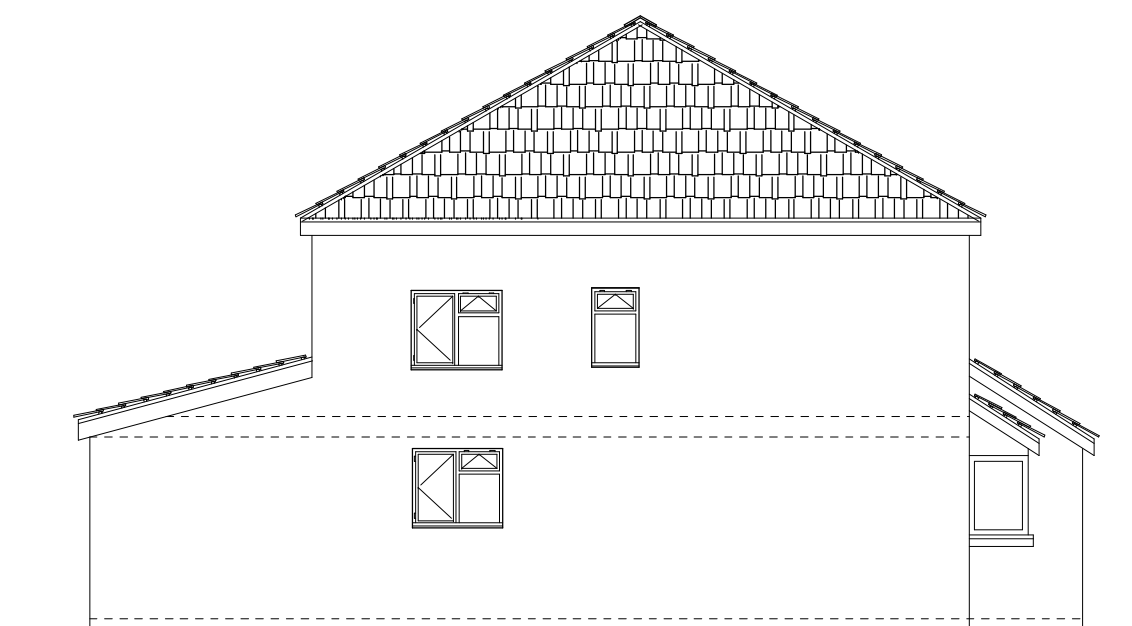


Existing side elevation (West)

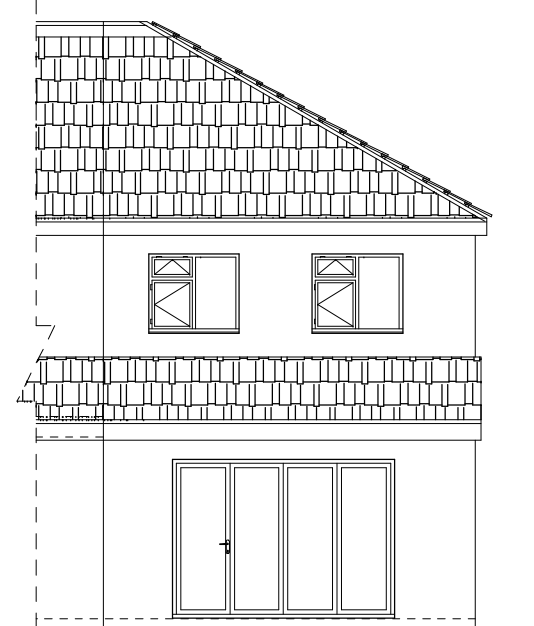

Existing rear elevation

DRAWING AMENDED FOR PLANNING 19/01/2026

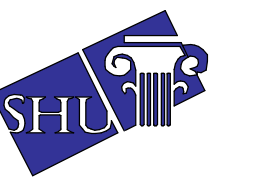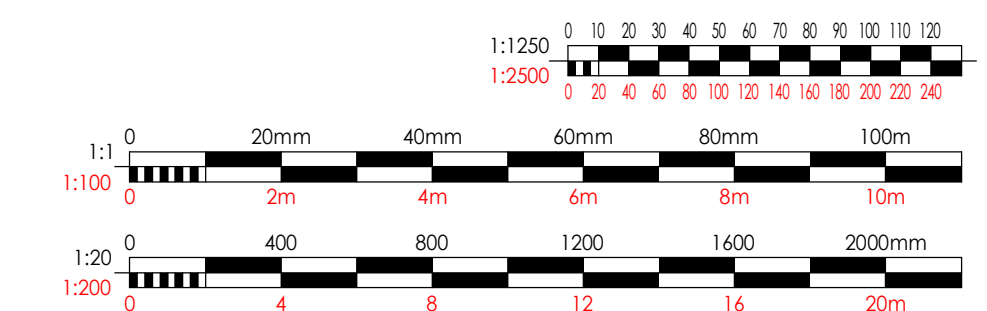

**SYED HELAL UDDIN
ARCHITECTURAL SERVICES**
58 SOUTHWOOD DRIVE, BAXENDEN,
ACCRINGTON, LANCASHIRE, BB5 2PZ
TEL: 01254 238202 FAX: 0879 2352826
MOBILE: 07879 261142
EMAIL: SYEDHELALUDDIN@YAHOO.COM

SCALE: 1:100 PAGE 1/2 (A1)

DRAWING NO: 2155

EXISTING & PROPOSED LAYOUT

LOCATION: 6 FLETON CLOSE,
ROCHDALE, OL12 6BF

PROP: TWO/SINGLE STOREY EXTENSION

CLIENT: MR. MOYNUL ISLAM

DATE: JULY 2025

PLEASE DO NOT SCALE DRAWING