



Notes		
All dimensions are to be taken from the existing structure unless stated otherwise.		
Rev	Date	Description

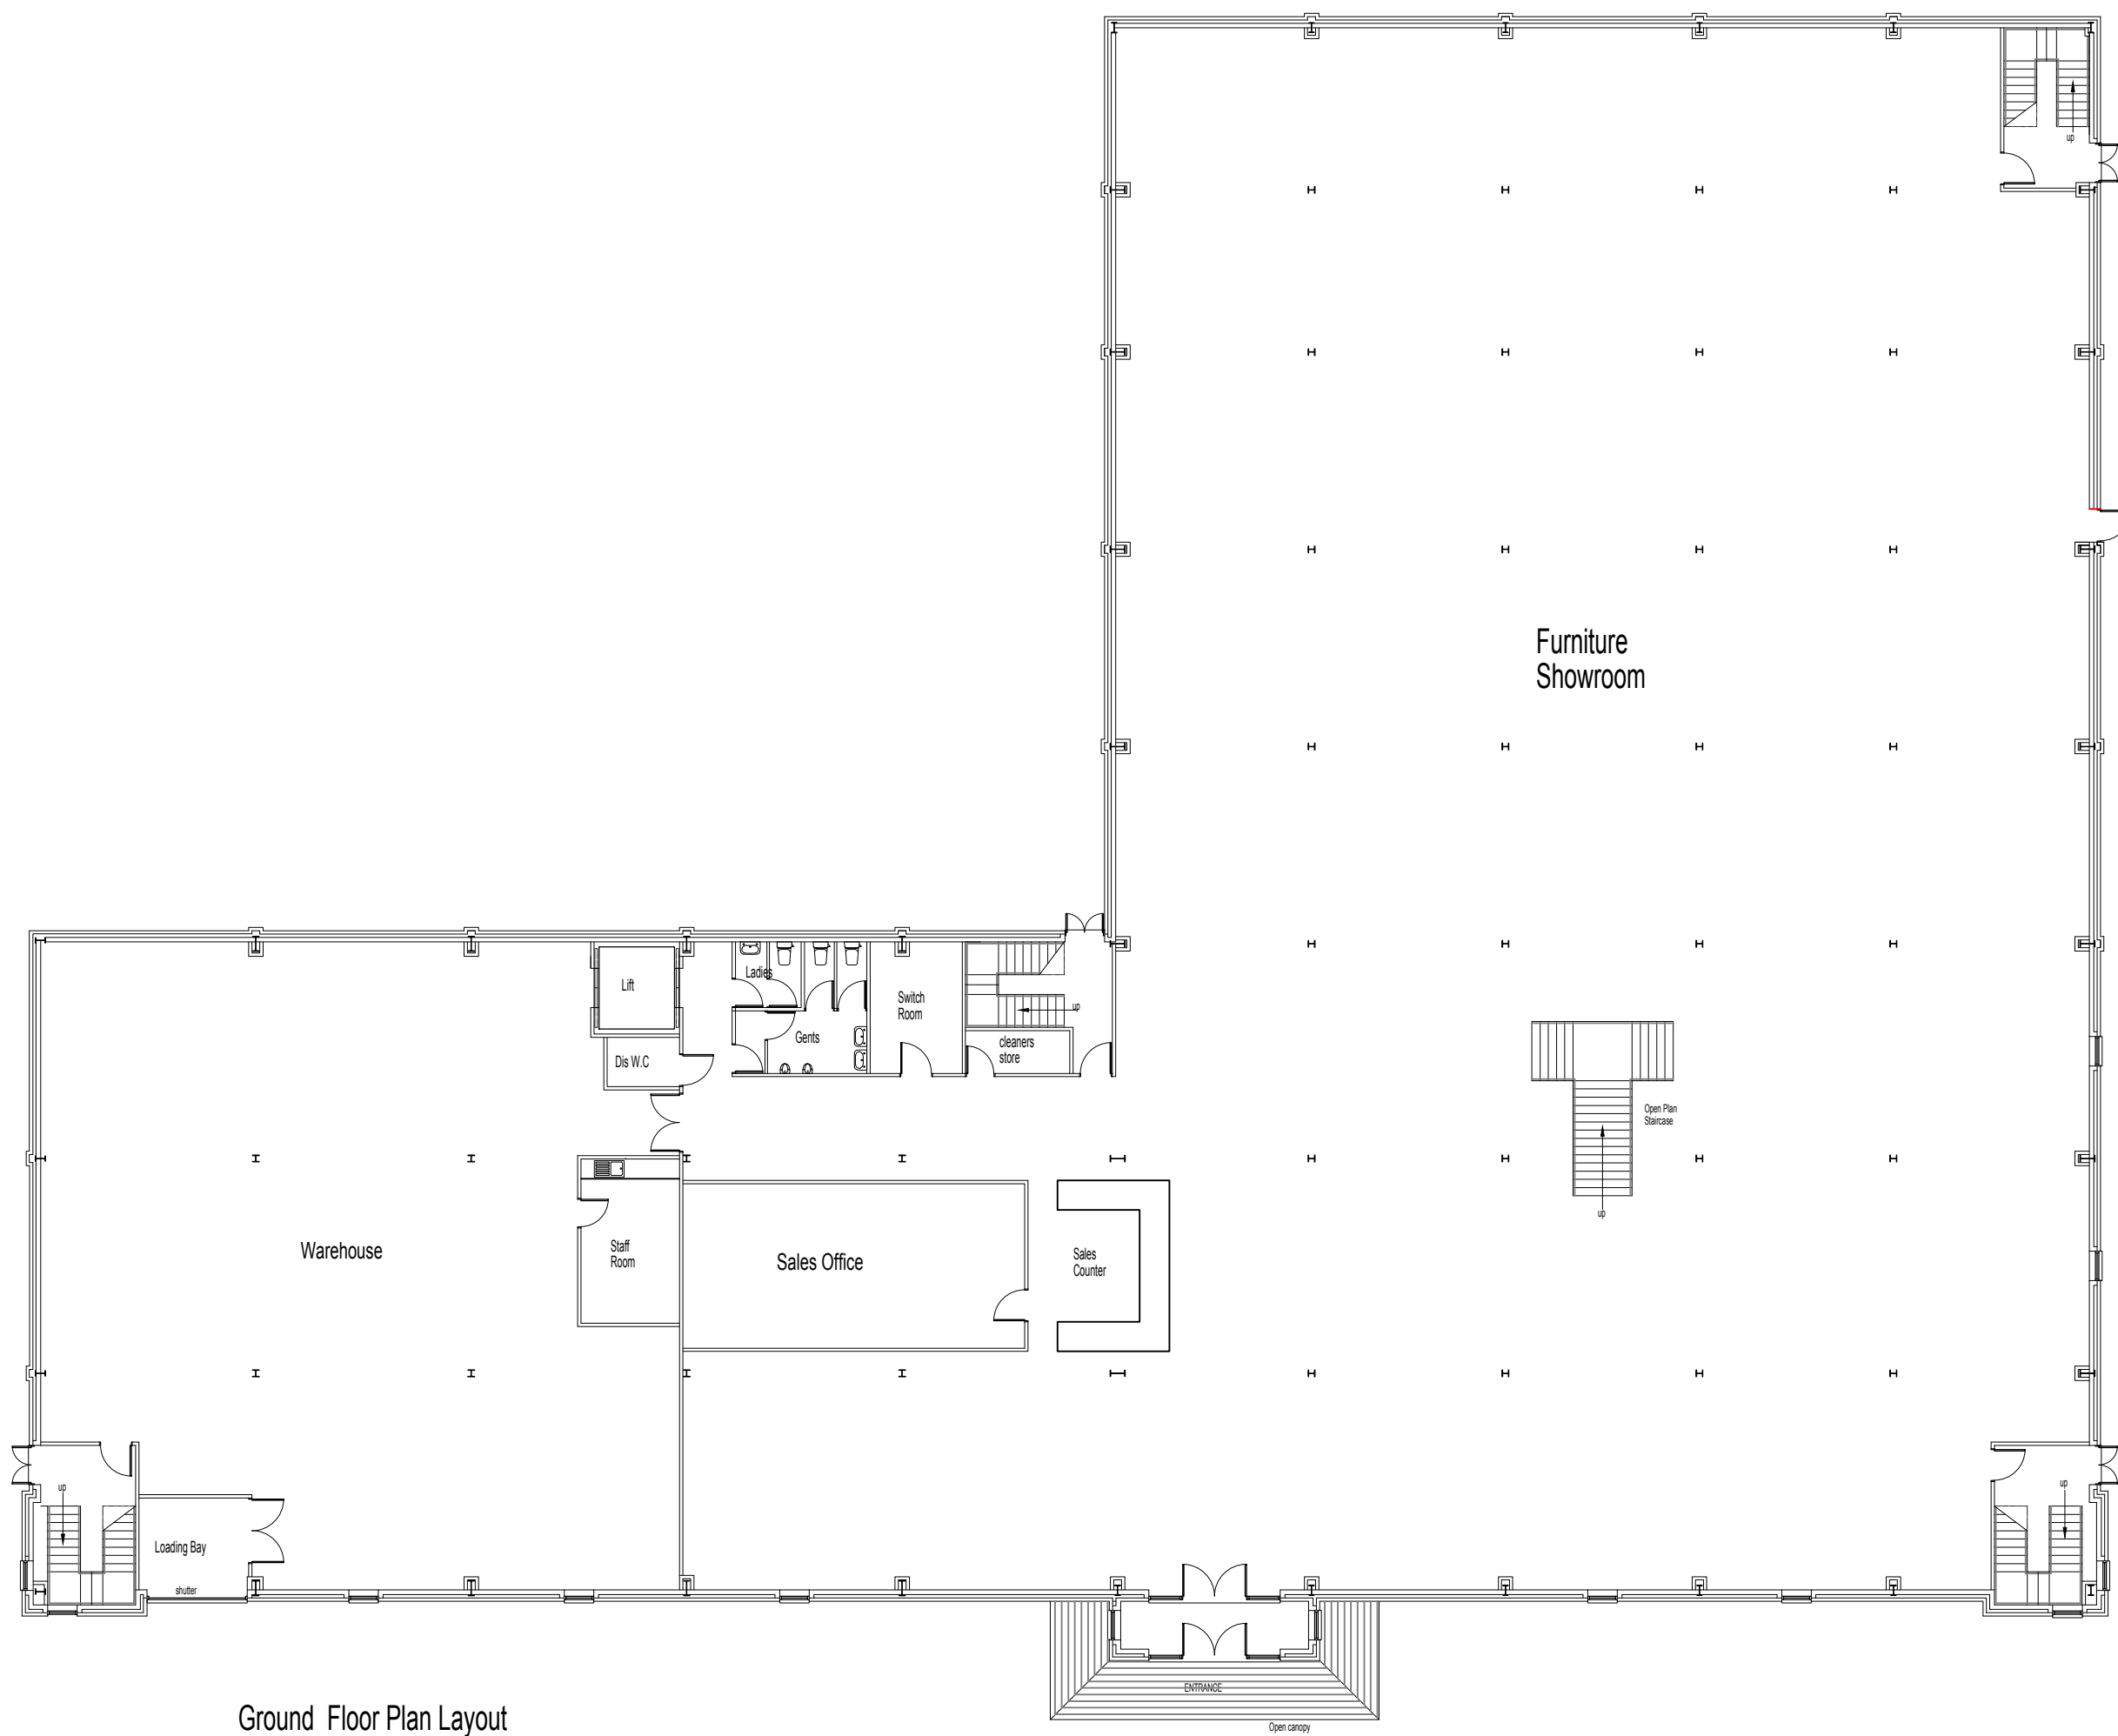


Ground Floor Plan Layout

GROUND FLOOR PLAN AS EXISTING 1:200

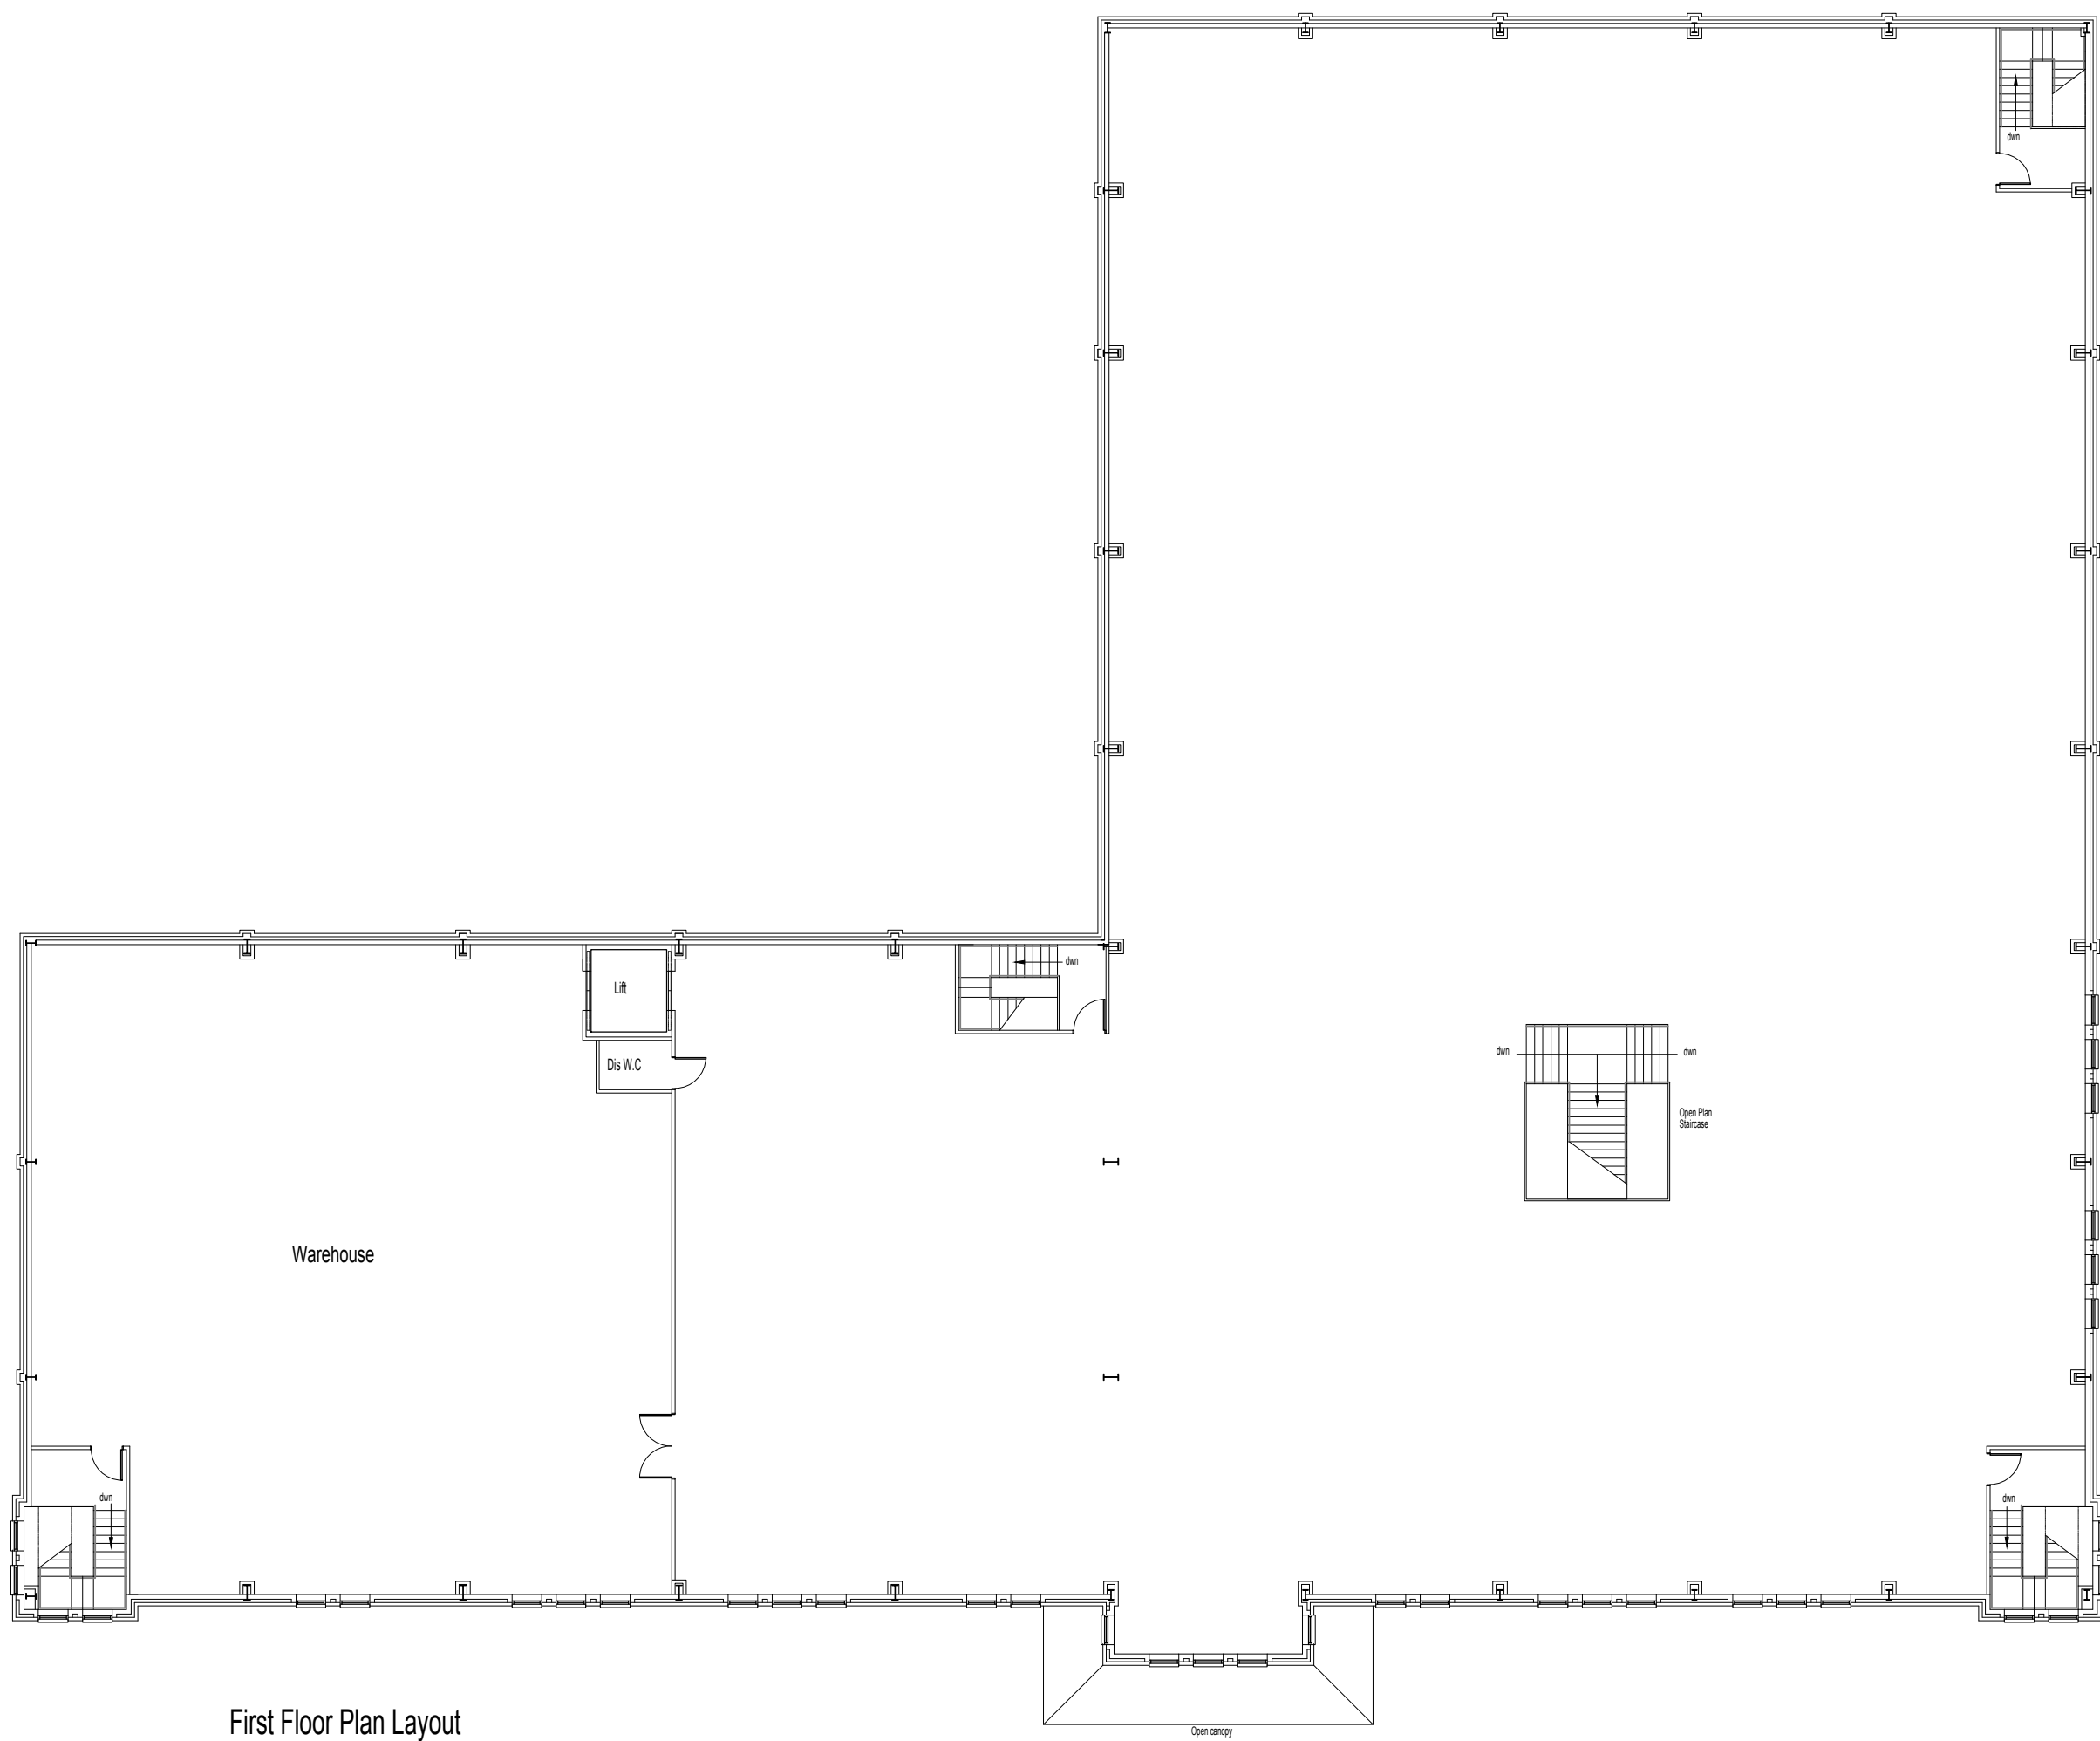


First Floor Plan Layout

FIRST FLOOR PLAN AS EXISTING 1:200

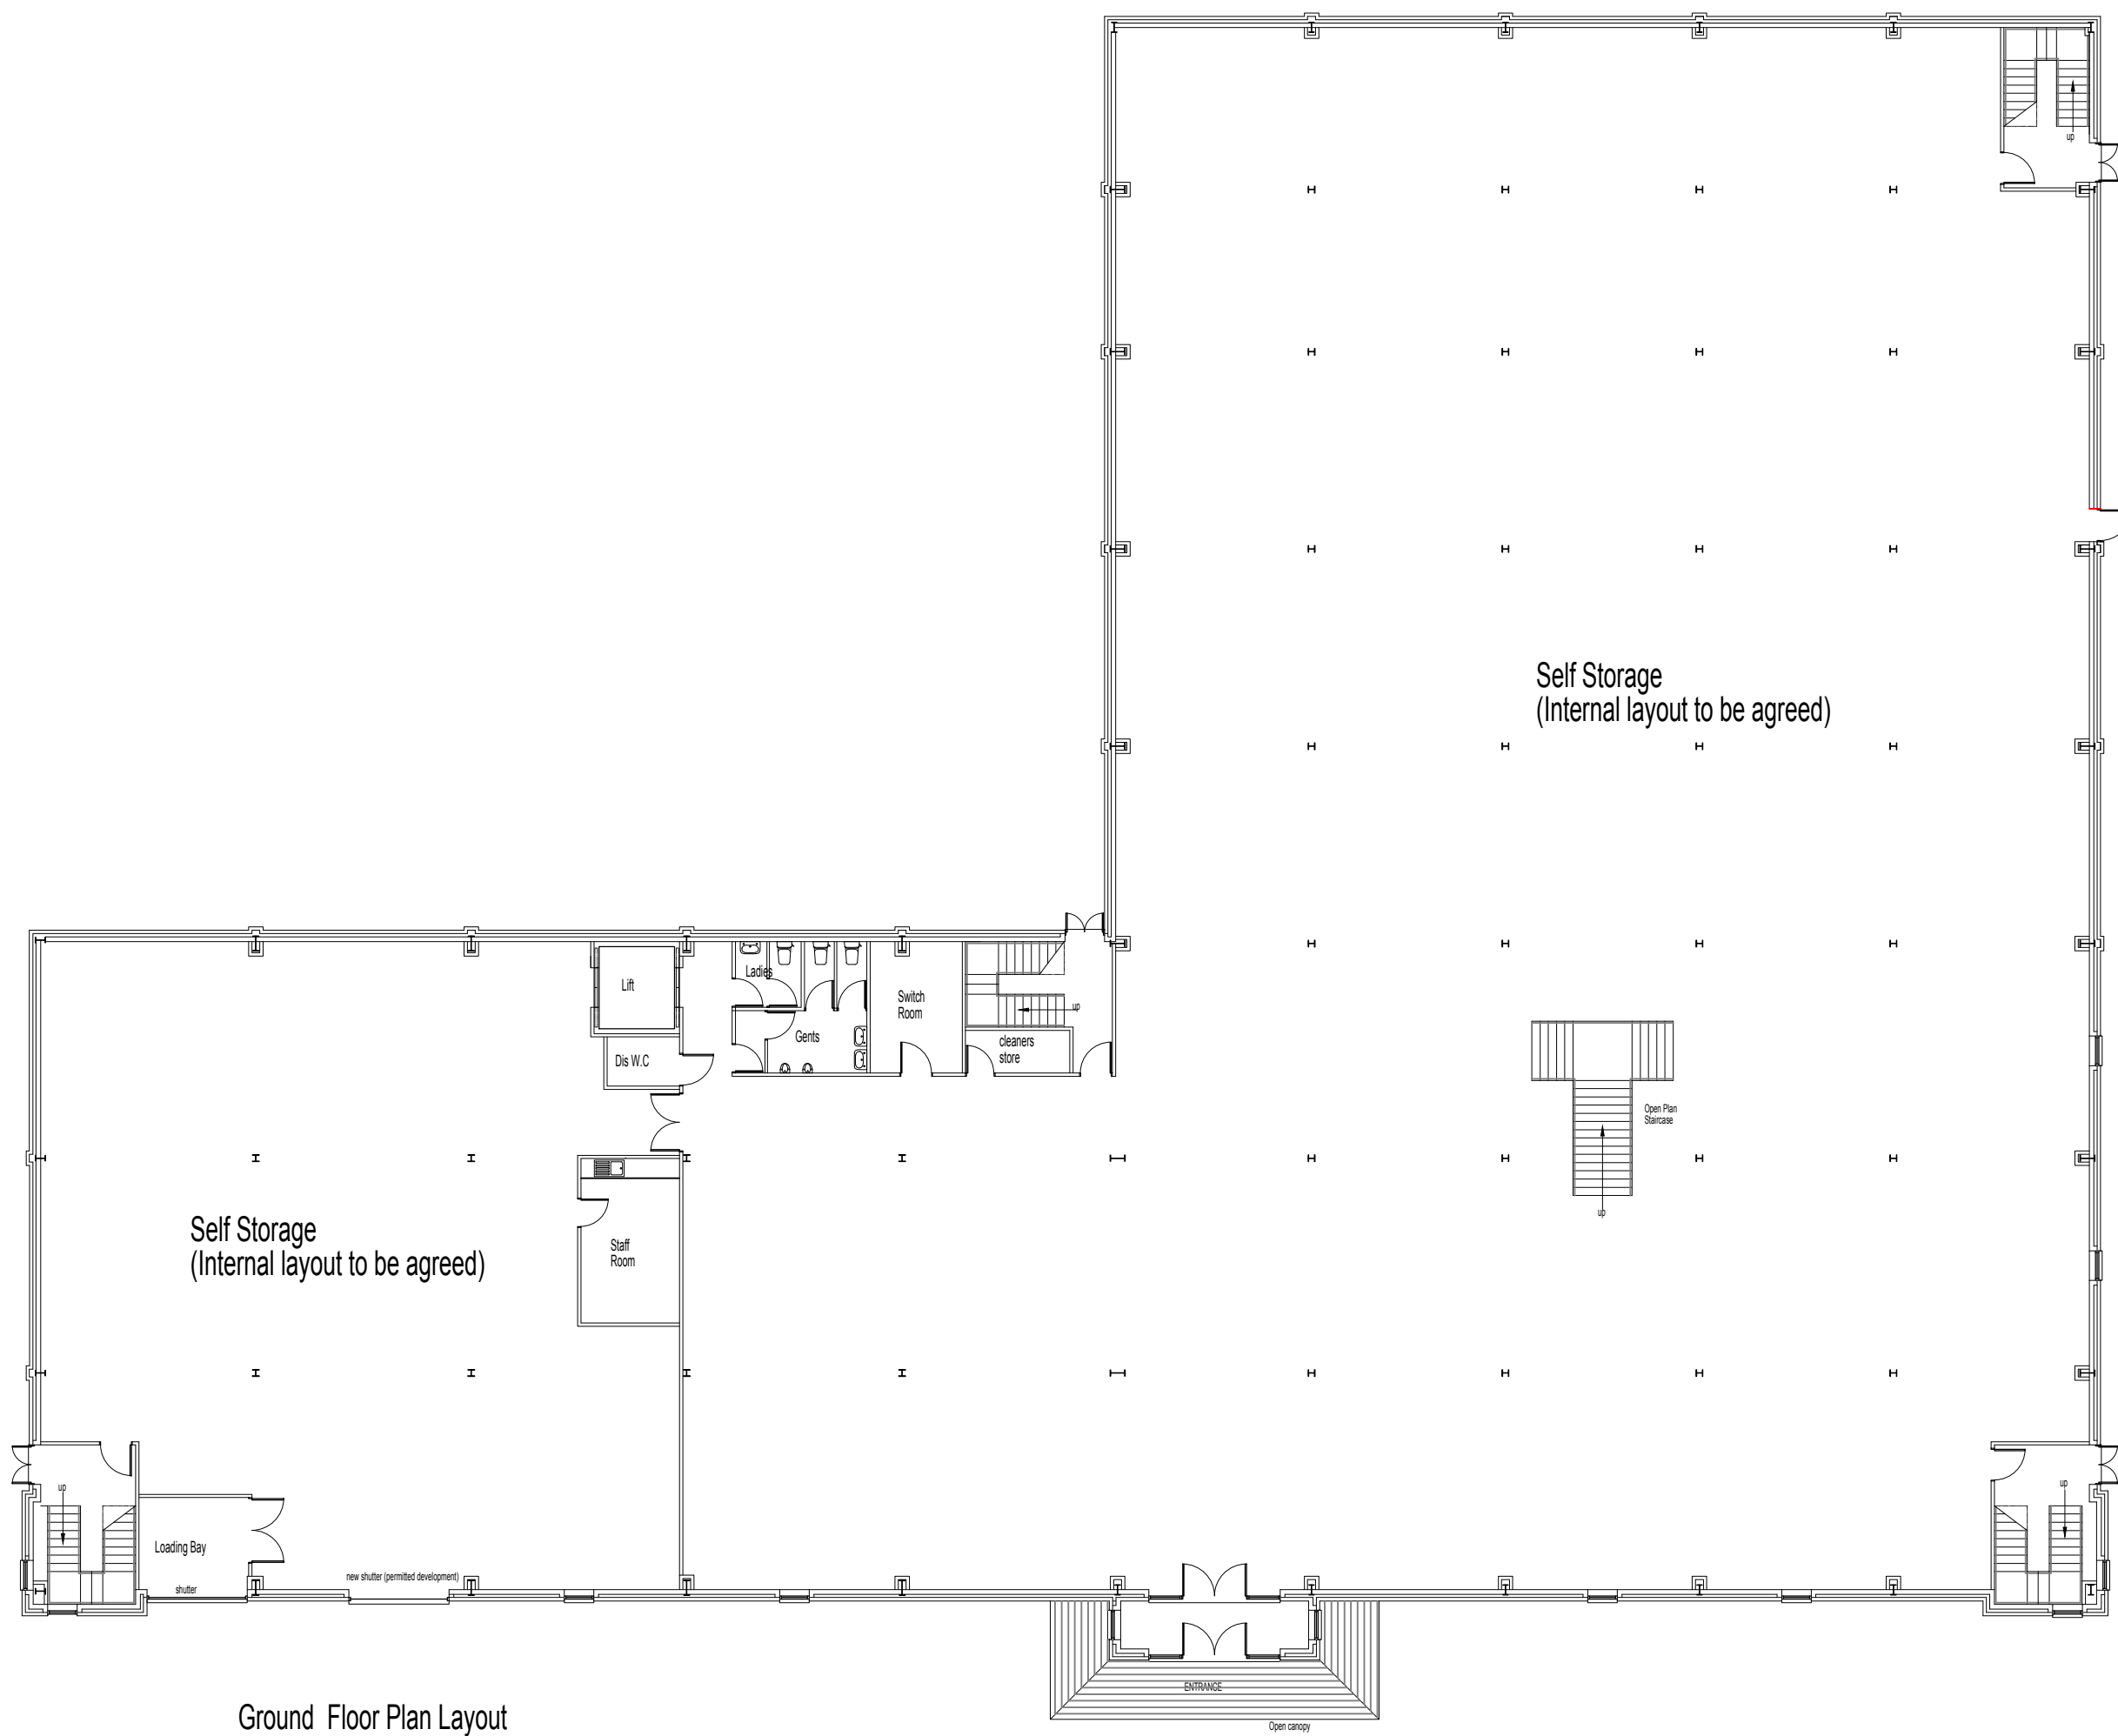

Ground Floor Plan Layout

GROUND FLOOR PLAN AS PROPOSED 1:200

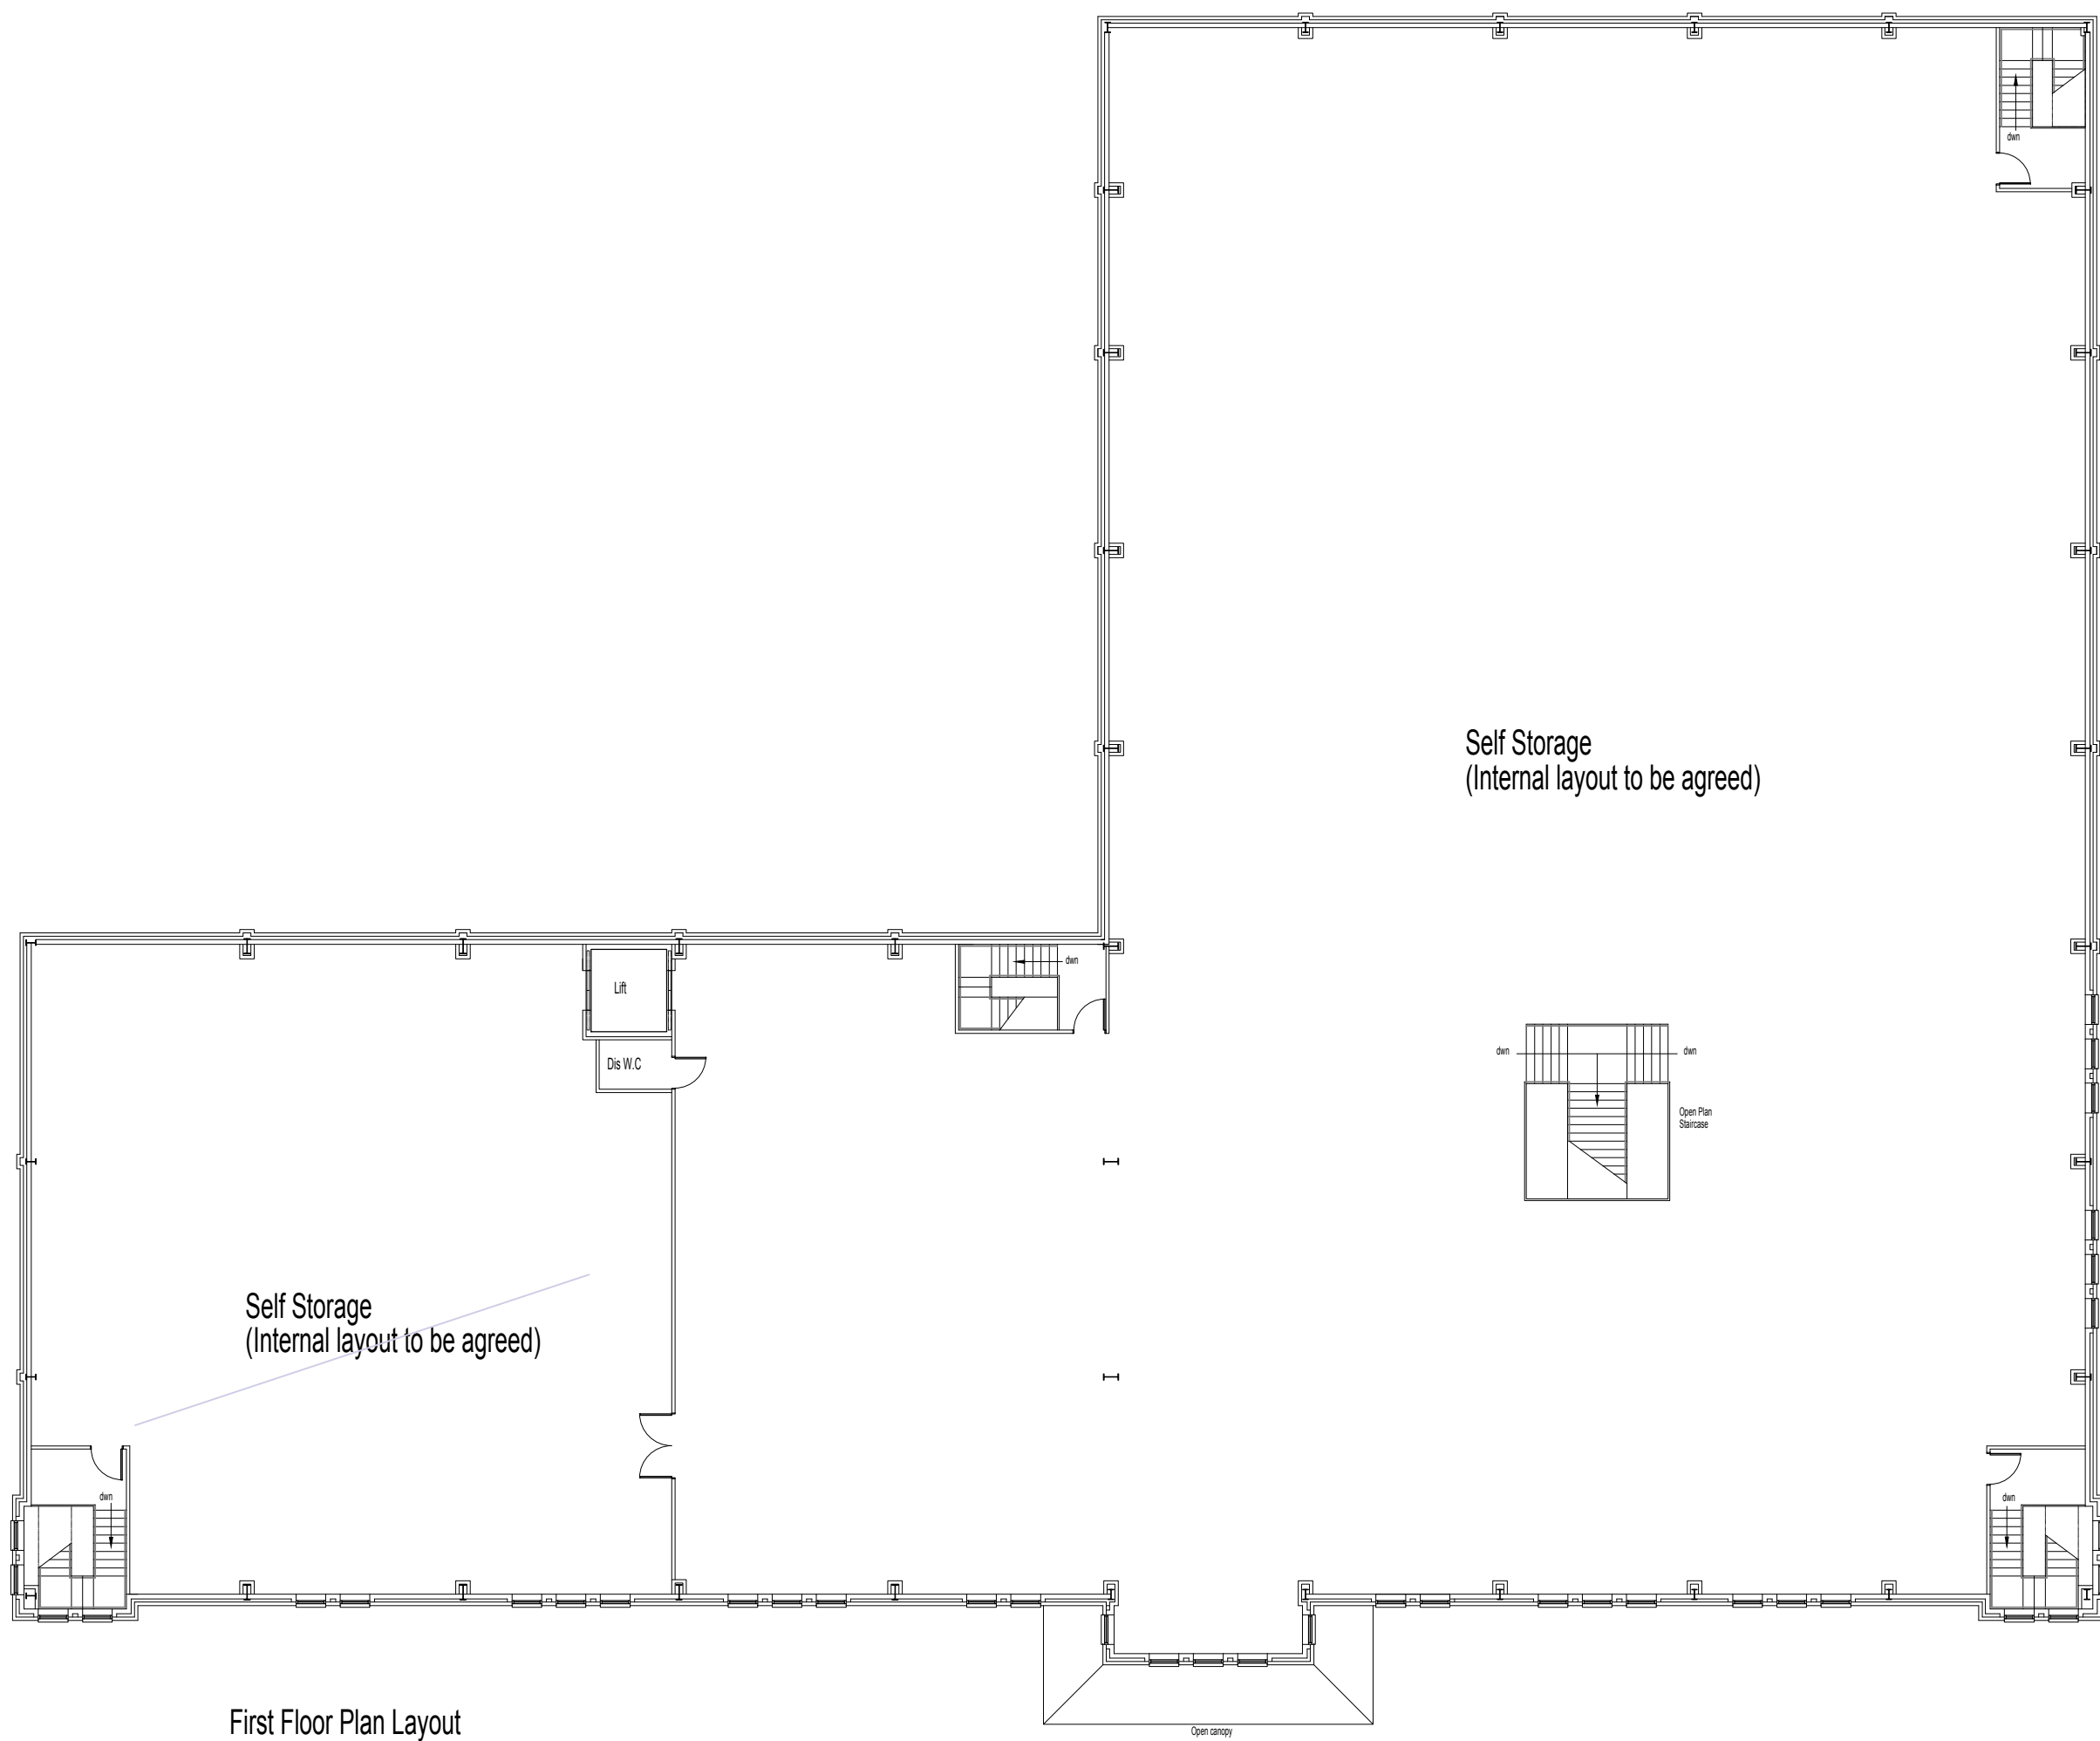

First Floor Plan Layout

FIRST FLOOR PLAN AS PROPOSED 1:200

MaxDesign			
Architecture Planning Consultancy			
Armstrong House, First Avenue, Doncaster DN9 3GA			
t: 01302 867509		m: 07734 939 044	
e: design@maxdesignconsultancy.co.uk		w: maxdesignconsultancy.co.uk	
status:			
PLANNING			
client:			
METALCRAFT			
project:			
Moon Retail Park, Rochdale			
title:			
FLOOR PLANS			
scale:		date:	
1:200@A0		OCT 25	
project no.:	drawn:	number:	rev:
2573	MJ	001	A