



Notes			
Figured dimensions only to be taken from this drawing. Do not scale if in doubt etc.			
Rev	Date	Drawn	Description

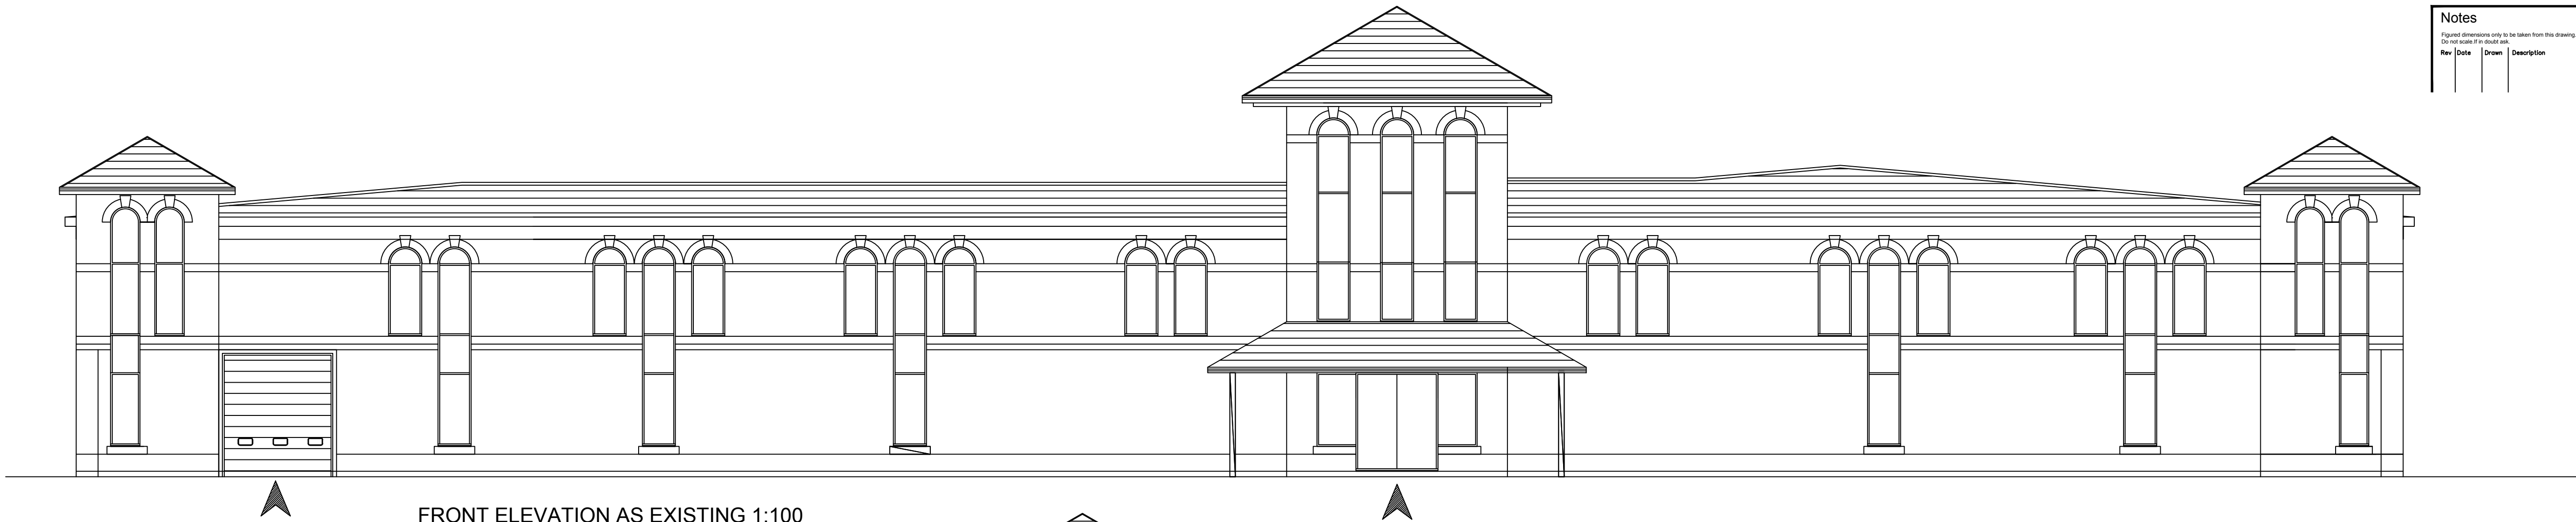


FRONT ELEVATION AS EXISTING 1:100



REAR ELEVATION AS EXISTING 1:100

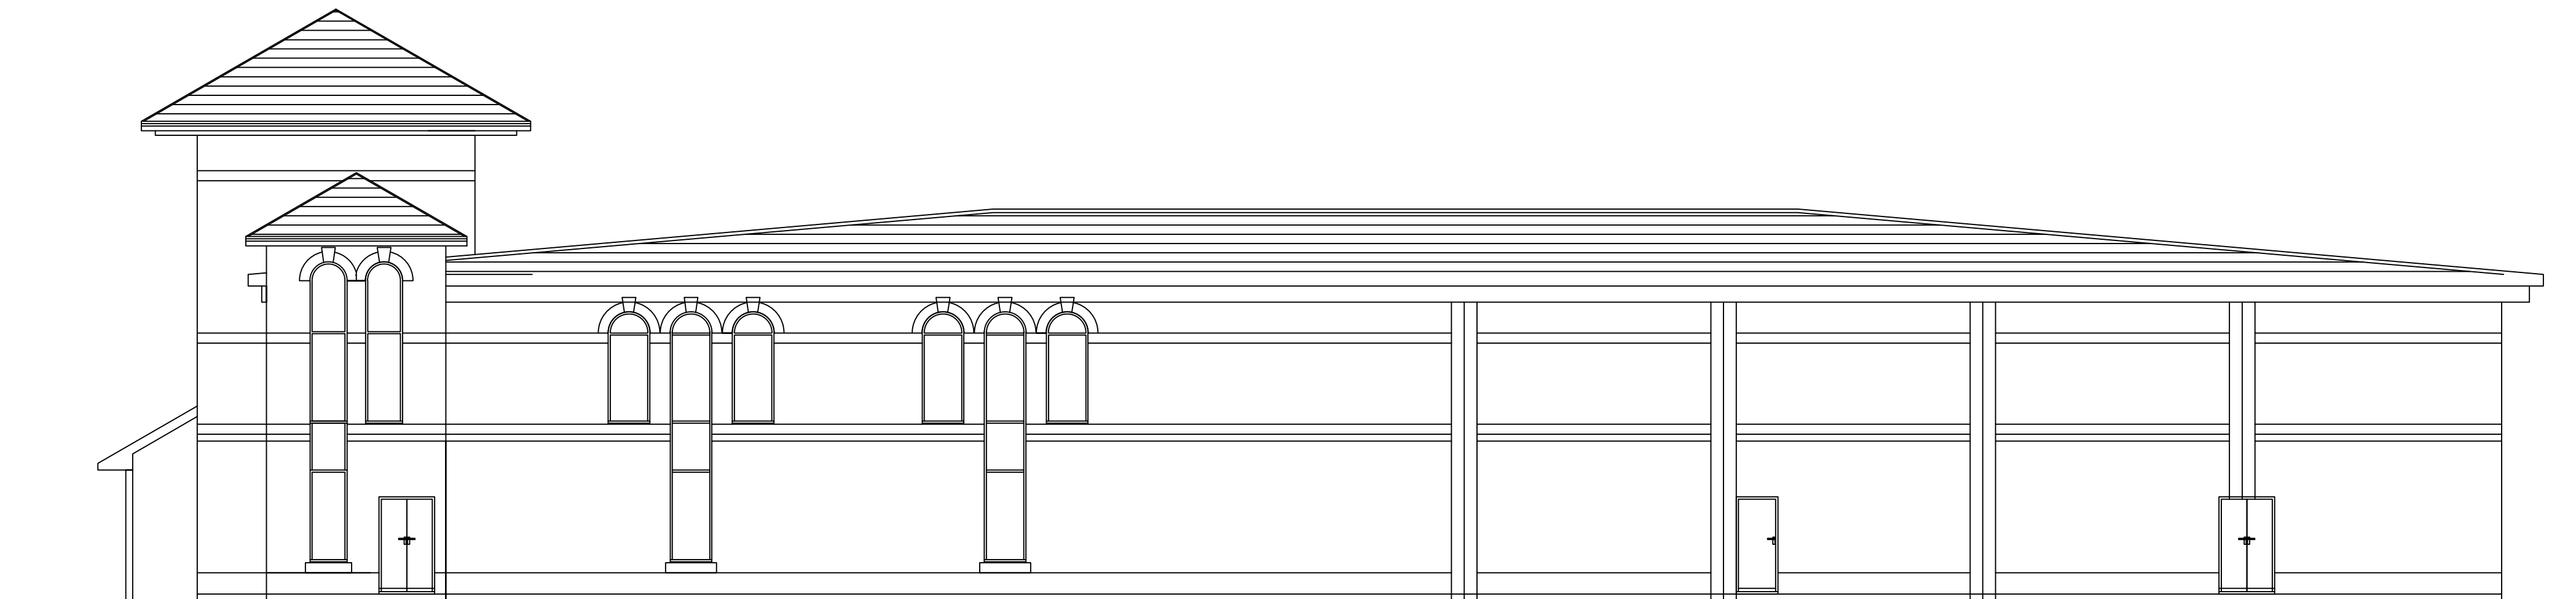

SIDE ELEVATION AS EXISTING 1:100

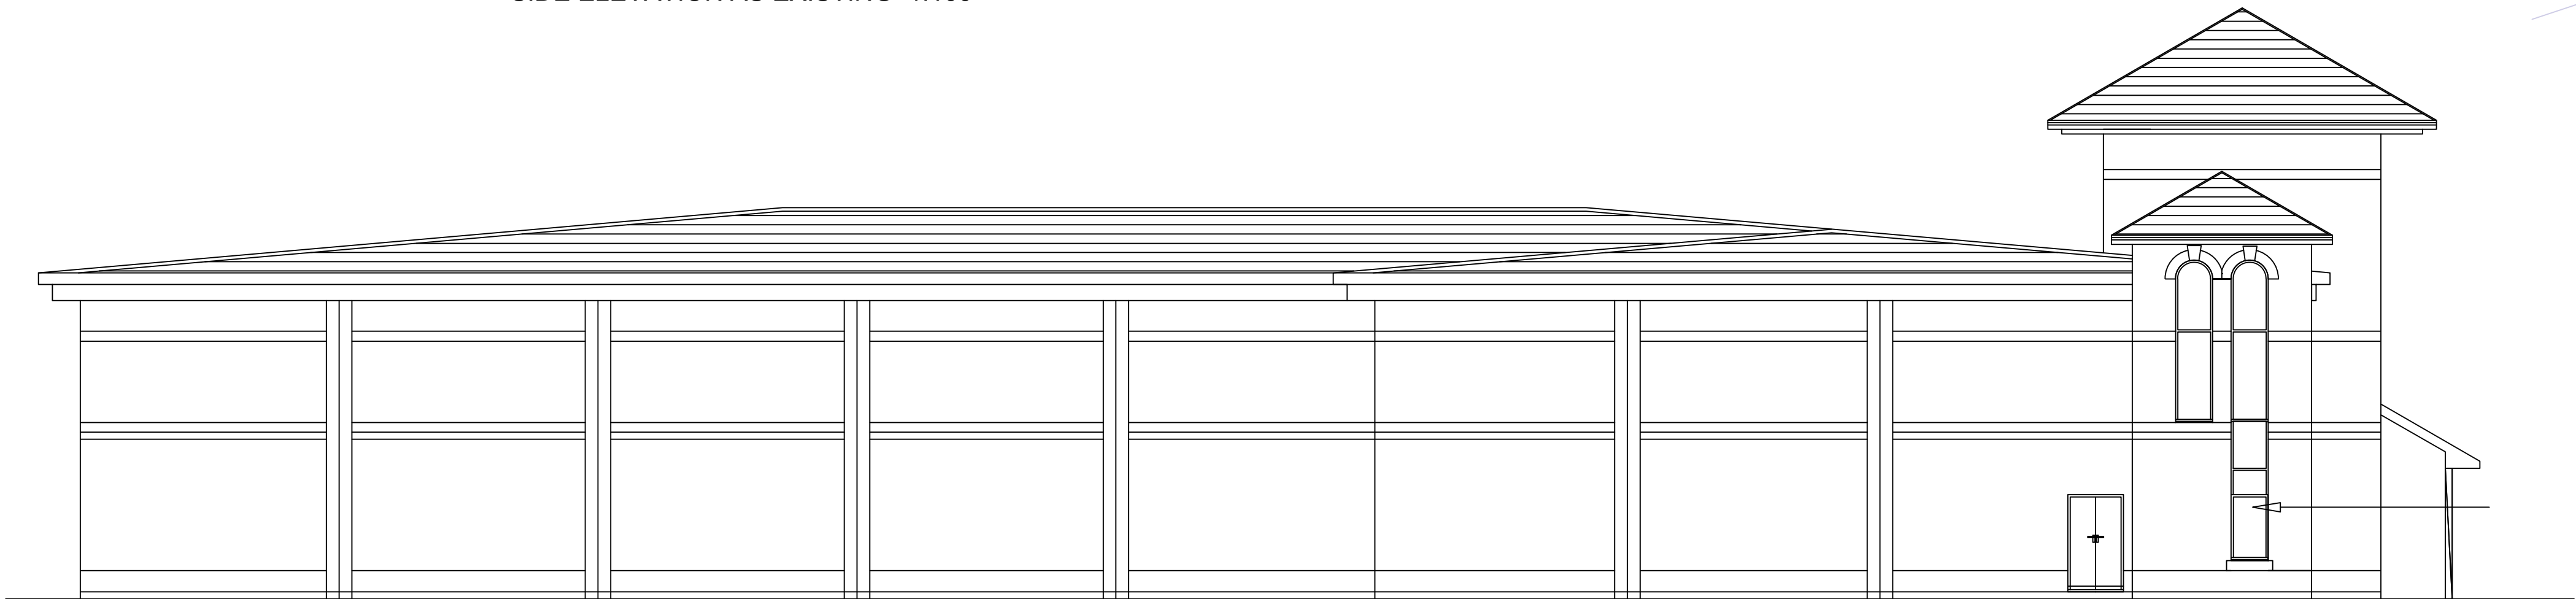

SIDE ELEVATION AS EXISTING 1:100

MaxDesign Architecture Planning Consultancy			
Armstrong House, First Avenue, Doncaster DN9 3GA			
t: 01302 867509		m: 07734 939 044	
e: design@maxdesignconsultancy.co.uk		w: maxdesignconsultancy.co.uk	
status:			
PLANNING			
client:			
METALCRAFT			
project:			
Moon Retail Park, Rochdale			
title:			
Elevations as Existing			
scale:		date:	
1:100@A1		OCT 25	
project no.:	drawn:	number:	rev:
2573-10	MJ	002	A