


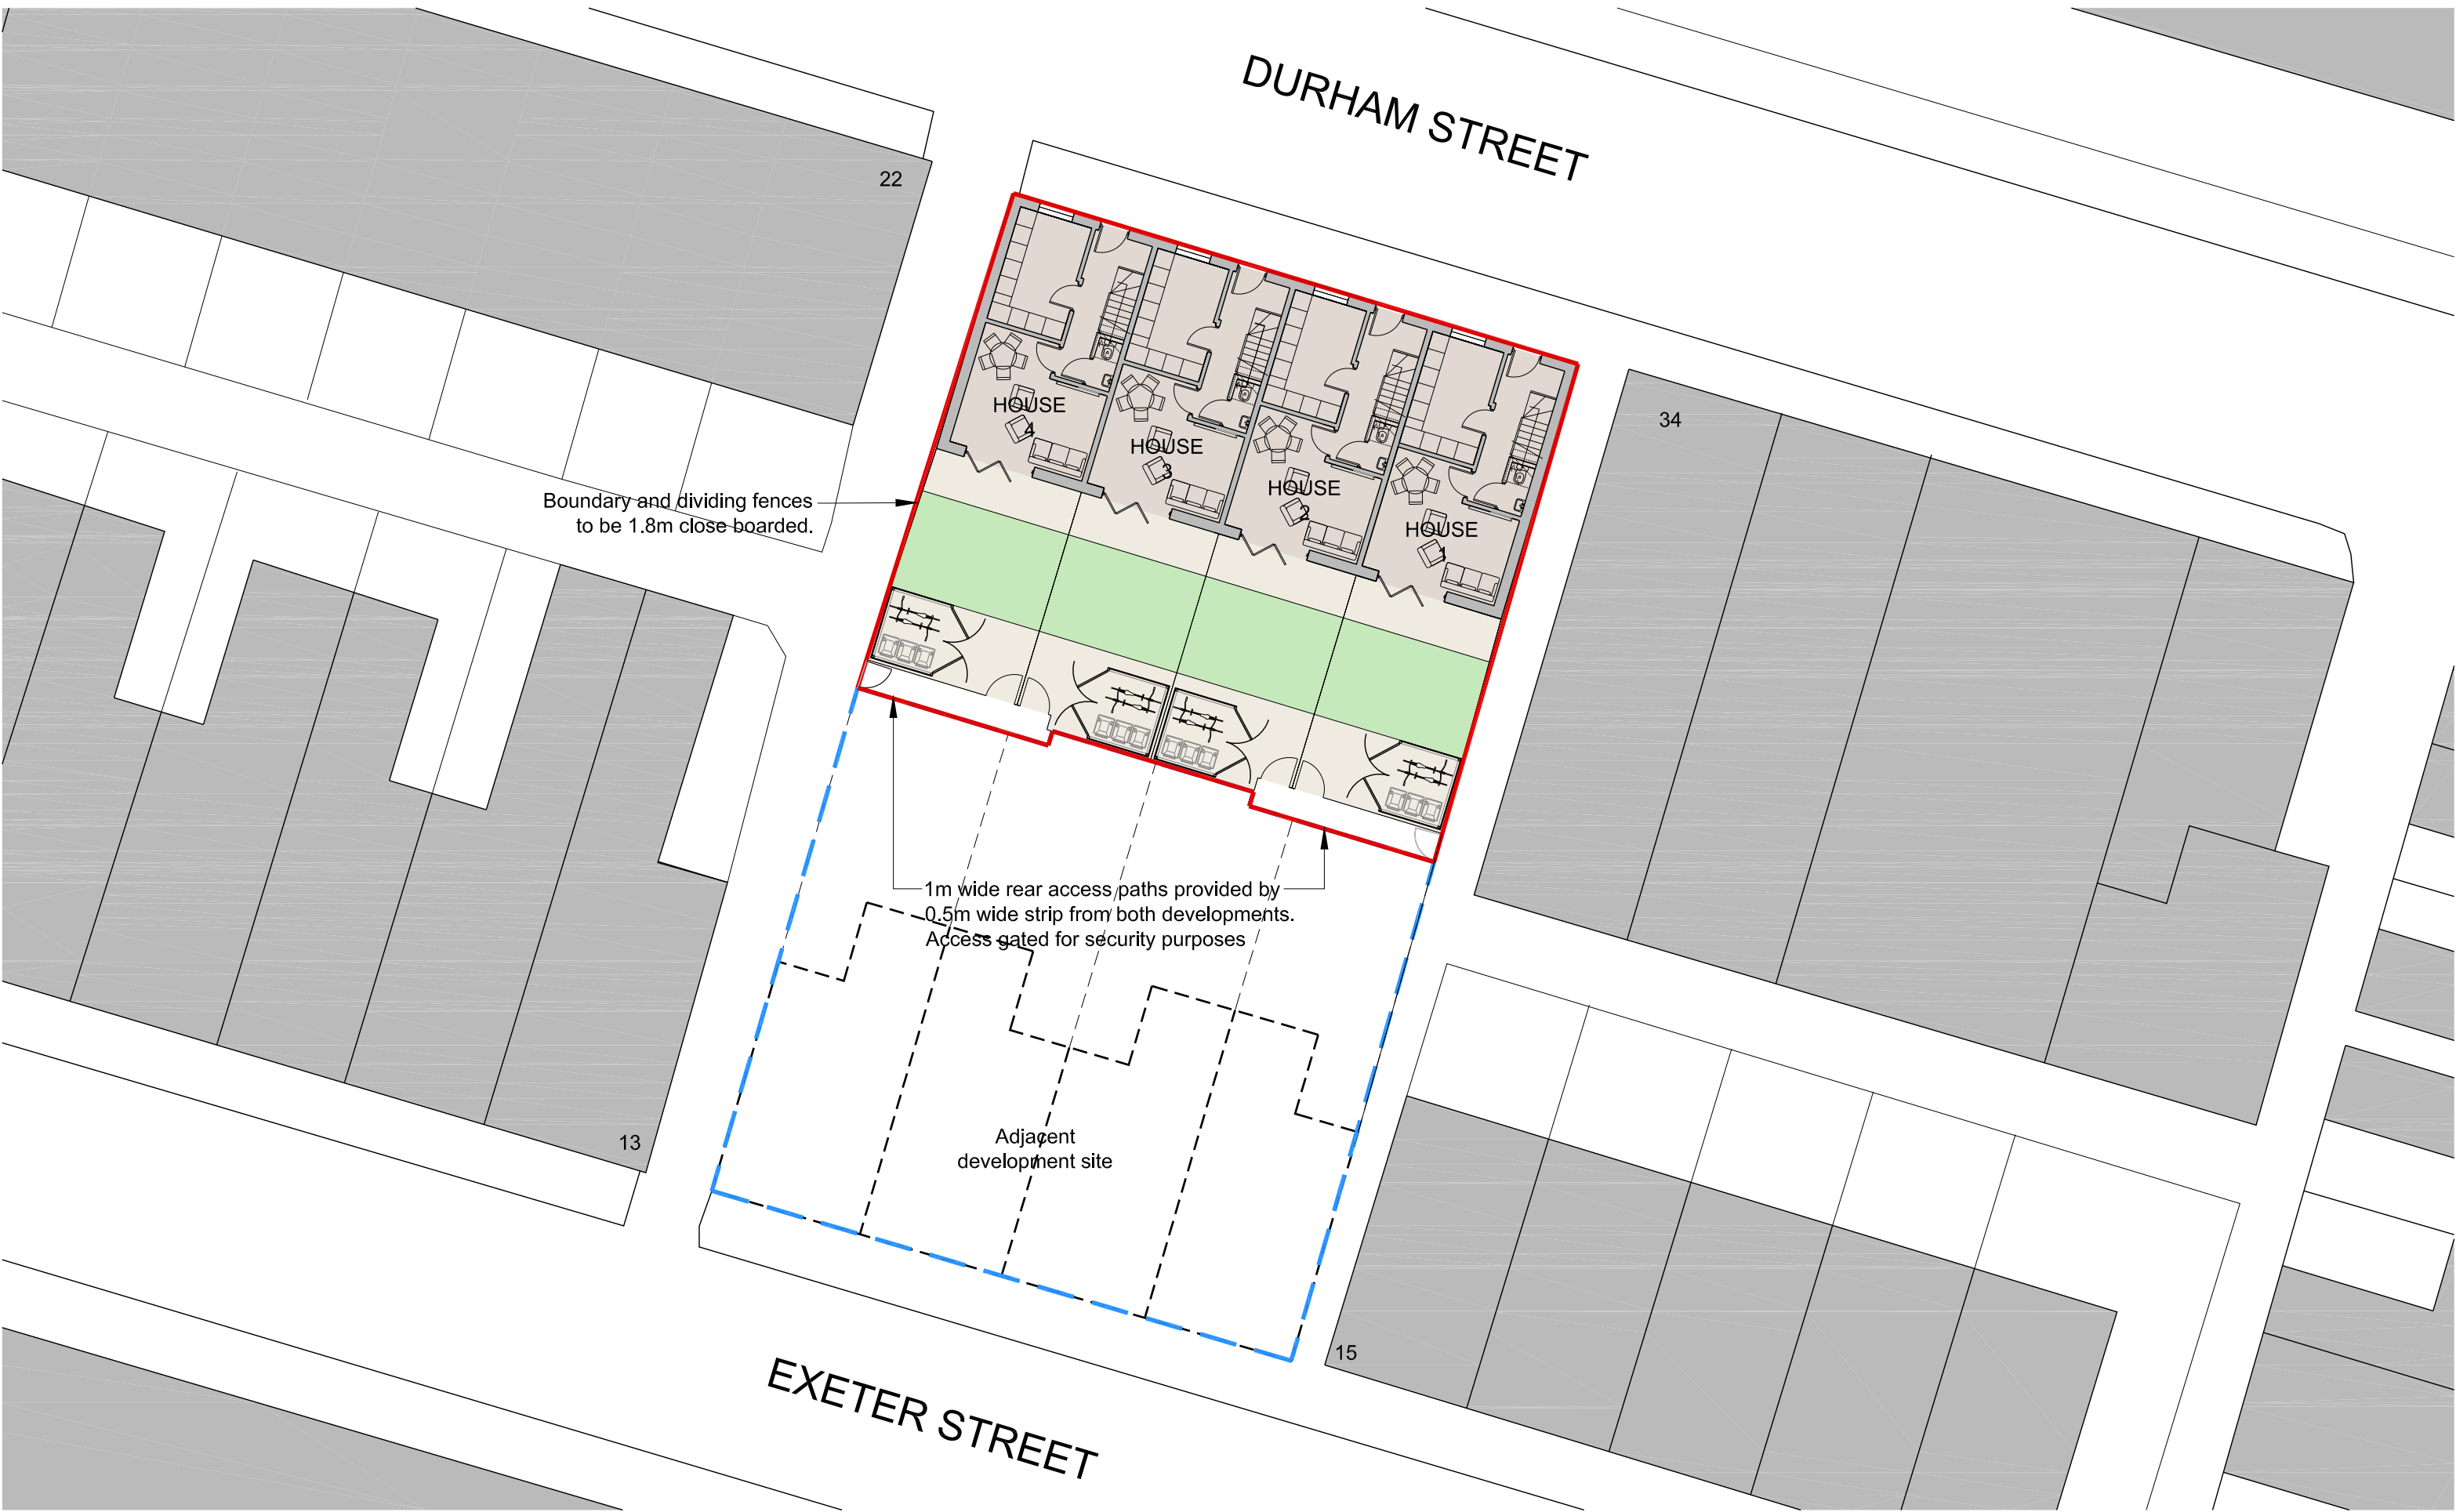

Copyright Notice:
This drawing is the copyright of Design Studio - North LLP (Architects)
and shall not be reproduced without permission. © 2025

Dwg. Purpose **Planning**

A	boundary line revised	12/2025
No.	Revision / Issue	Date

Project
4no. new Builds on plot of land between
22 and 34 Durham Street, Rochdale.
OL11 1JJ

Client
Mr U. Ali

Dwg. Title
Proposed Site Plan

ds-n
DESIGN STUDIO NORTH
ARCHITECTS

17-19 Stott Hill Cathedral Quarter Bradford BD1 4EH
Tel : (01274) 727745 - Fax : (01274) 726817
Email : mail@ds-n.co.uk

Dwg. No. 597-001-0002		Rev. A
Scale 1:200	Date Jan 2025	
Drawn by JLR	Checked DKW	