



PROPOSED REAR ELEVATION scale 1:50



PROPOSED FRONT ELEVATION scale 1:50

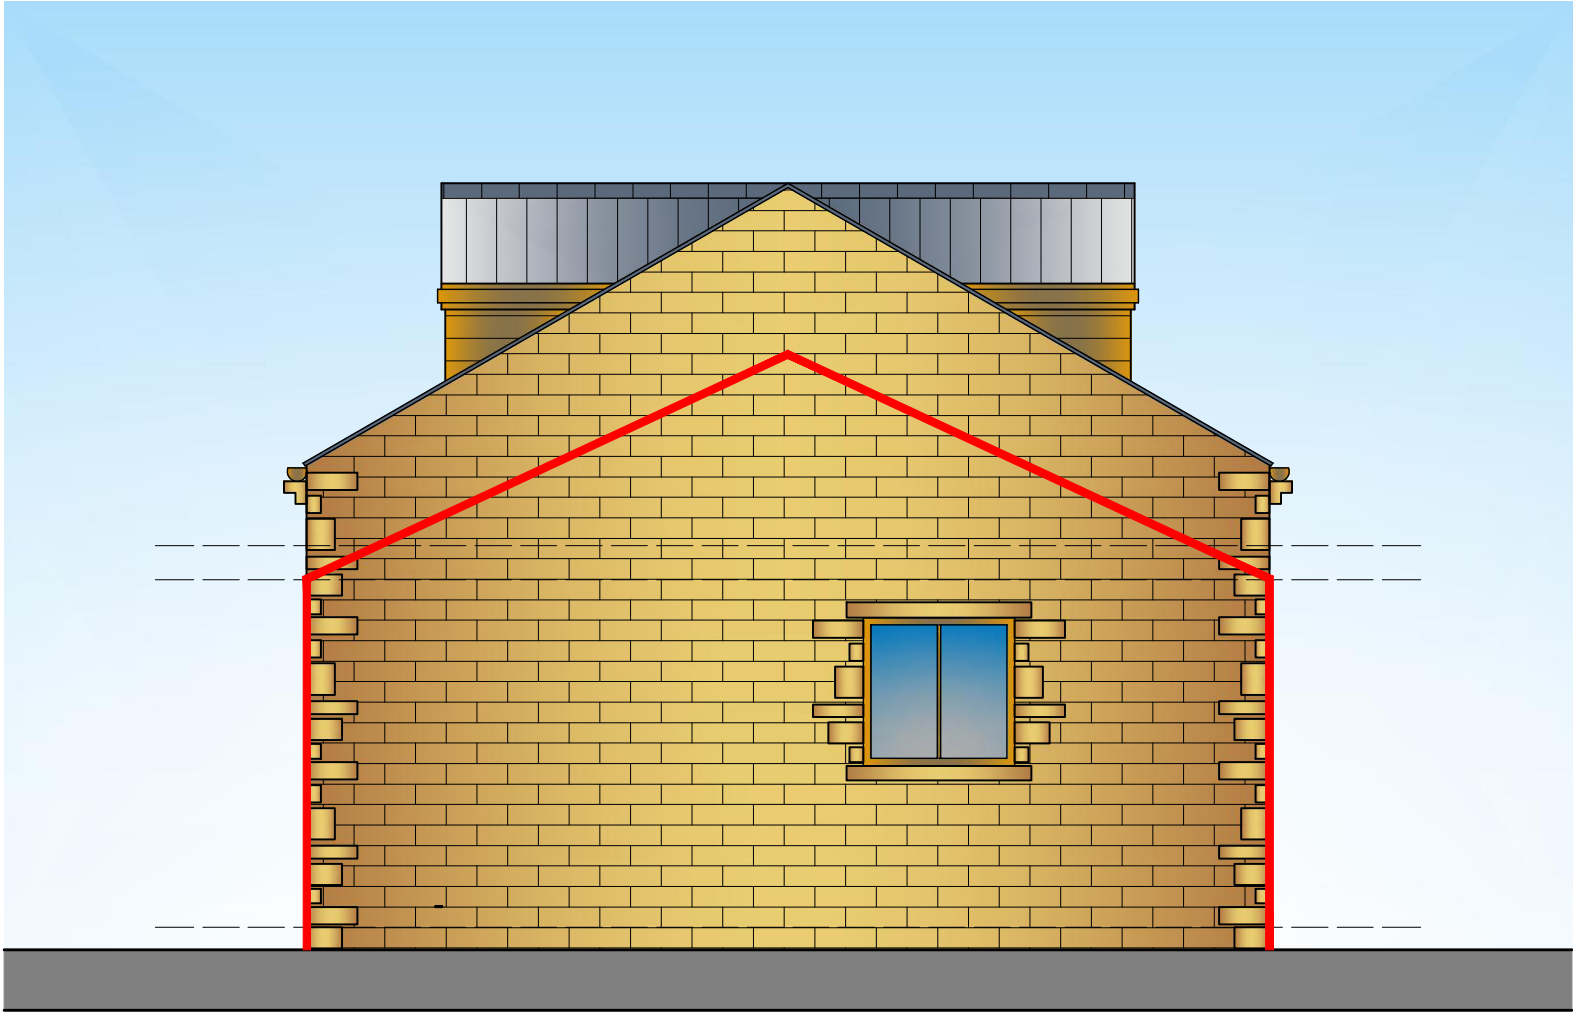

PROPOSED SIDE ELEVATION scale 1:50

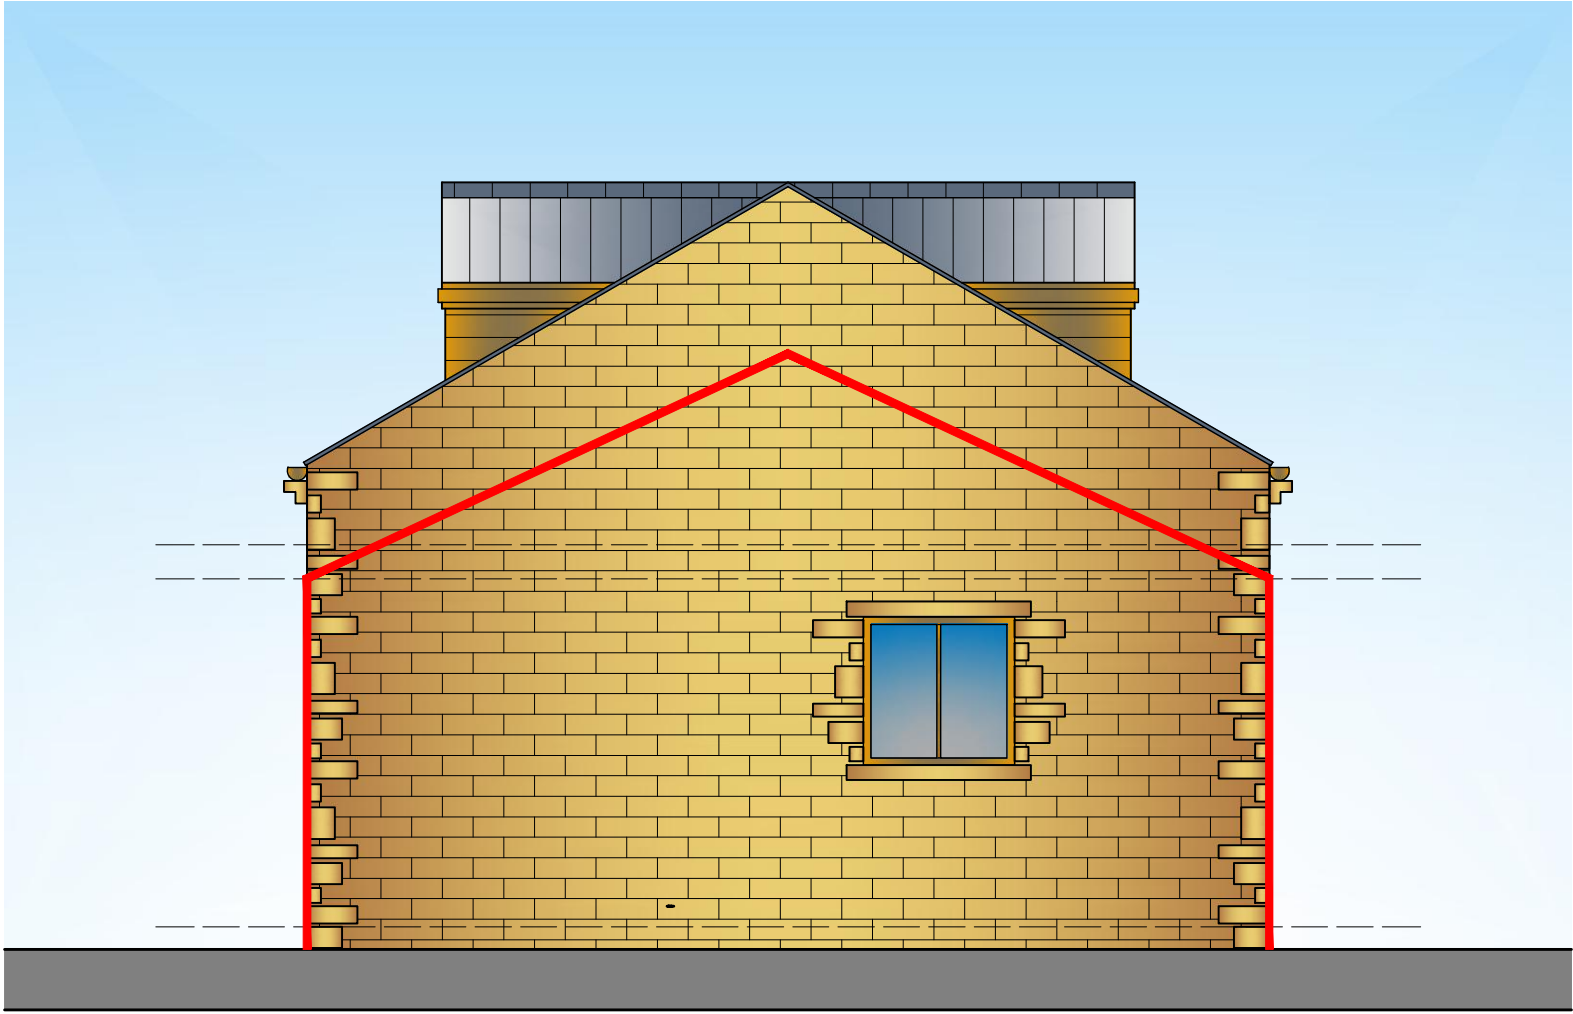

PROPOSED SIDE ELEVATION scale 1:50

Approved 12/D55193

Bungalow - 280m3

Proposed Dormer

Bungalow - 364m3

Difference - 84m3

TDM

ARCHITECTURAL DESIGN

Mob : 07805560652

e-mail: tdmdesign@live.co.uk

Client: MR ANTOINE WALTON

Address: CASTLE FARMHOUSE SWANDR007

LANE, LITTLEBOROUGH, ROCHDALE,

OL16 9LE

Project:

Dwg Title: PLANNING: COMPARISON PLANS

Date: JANUARY 2026 Scale: @A1 1: 50

Job No: 09-25-53 Dwg No: PL03

Drawn: D.L. Checked: D.L.