



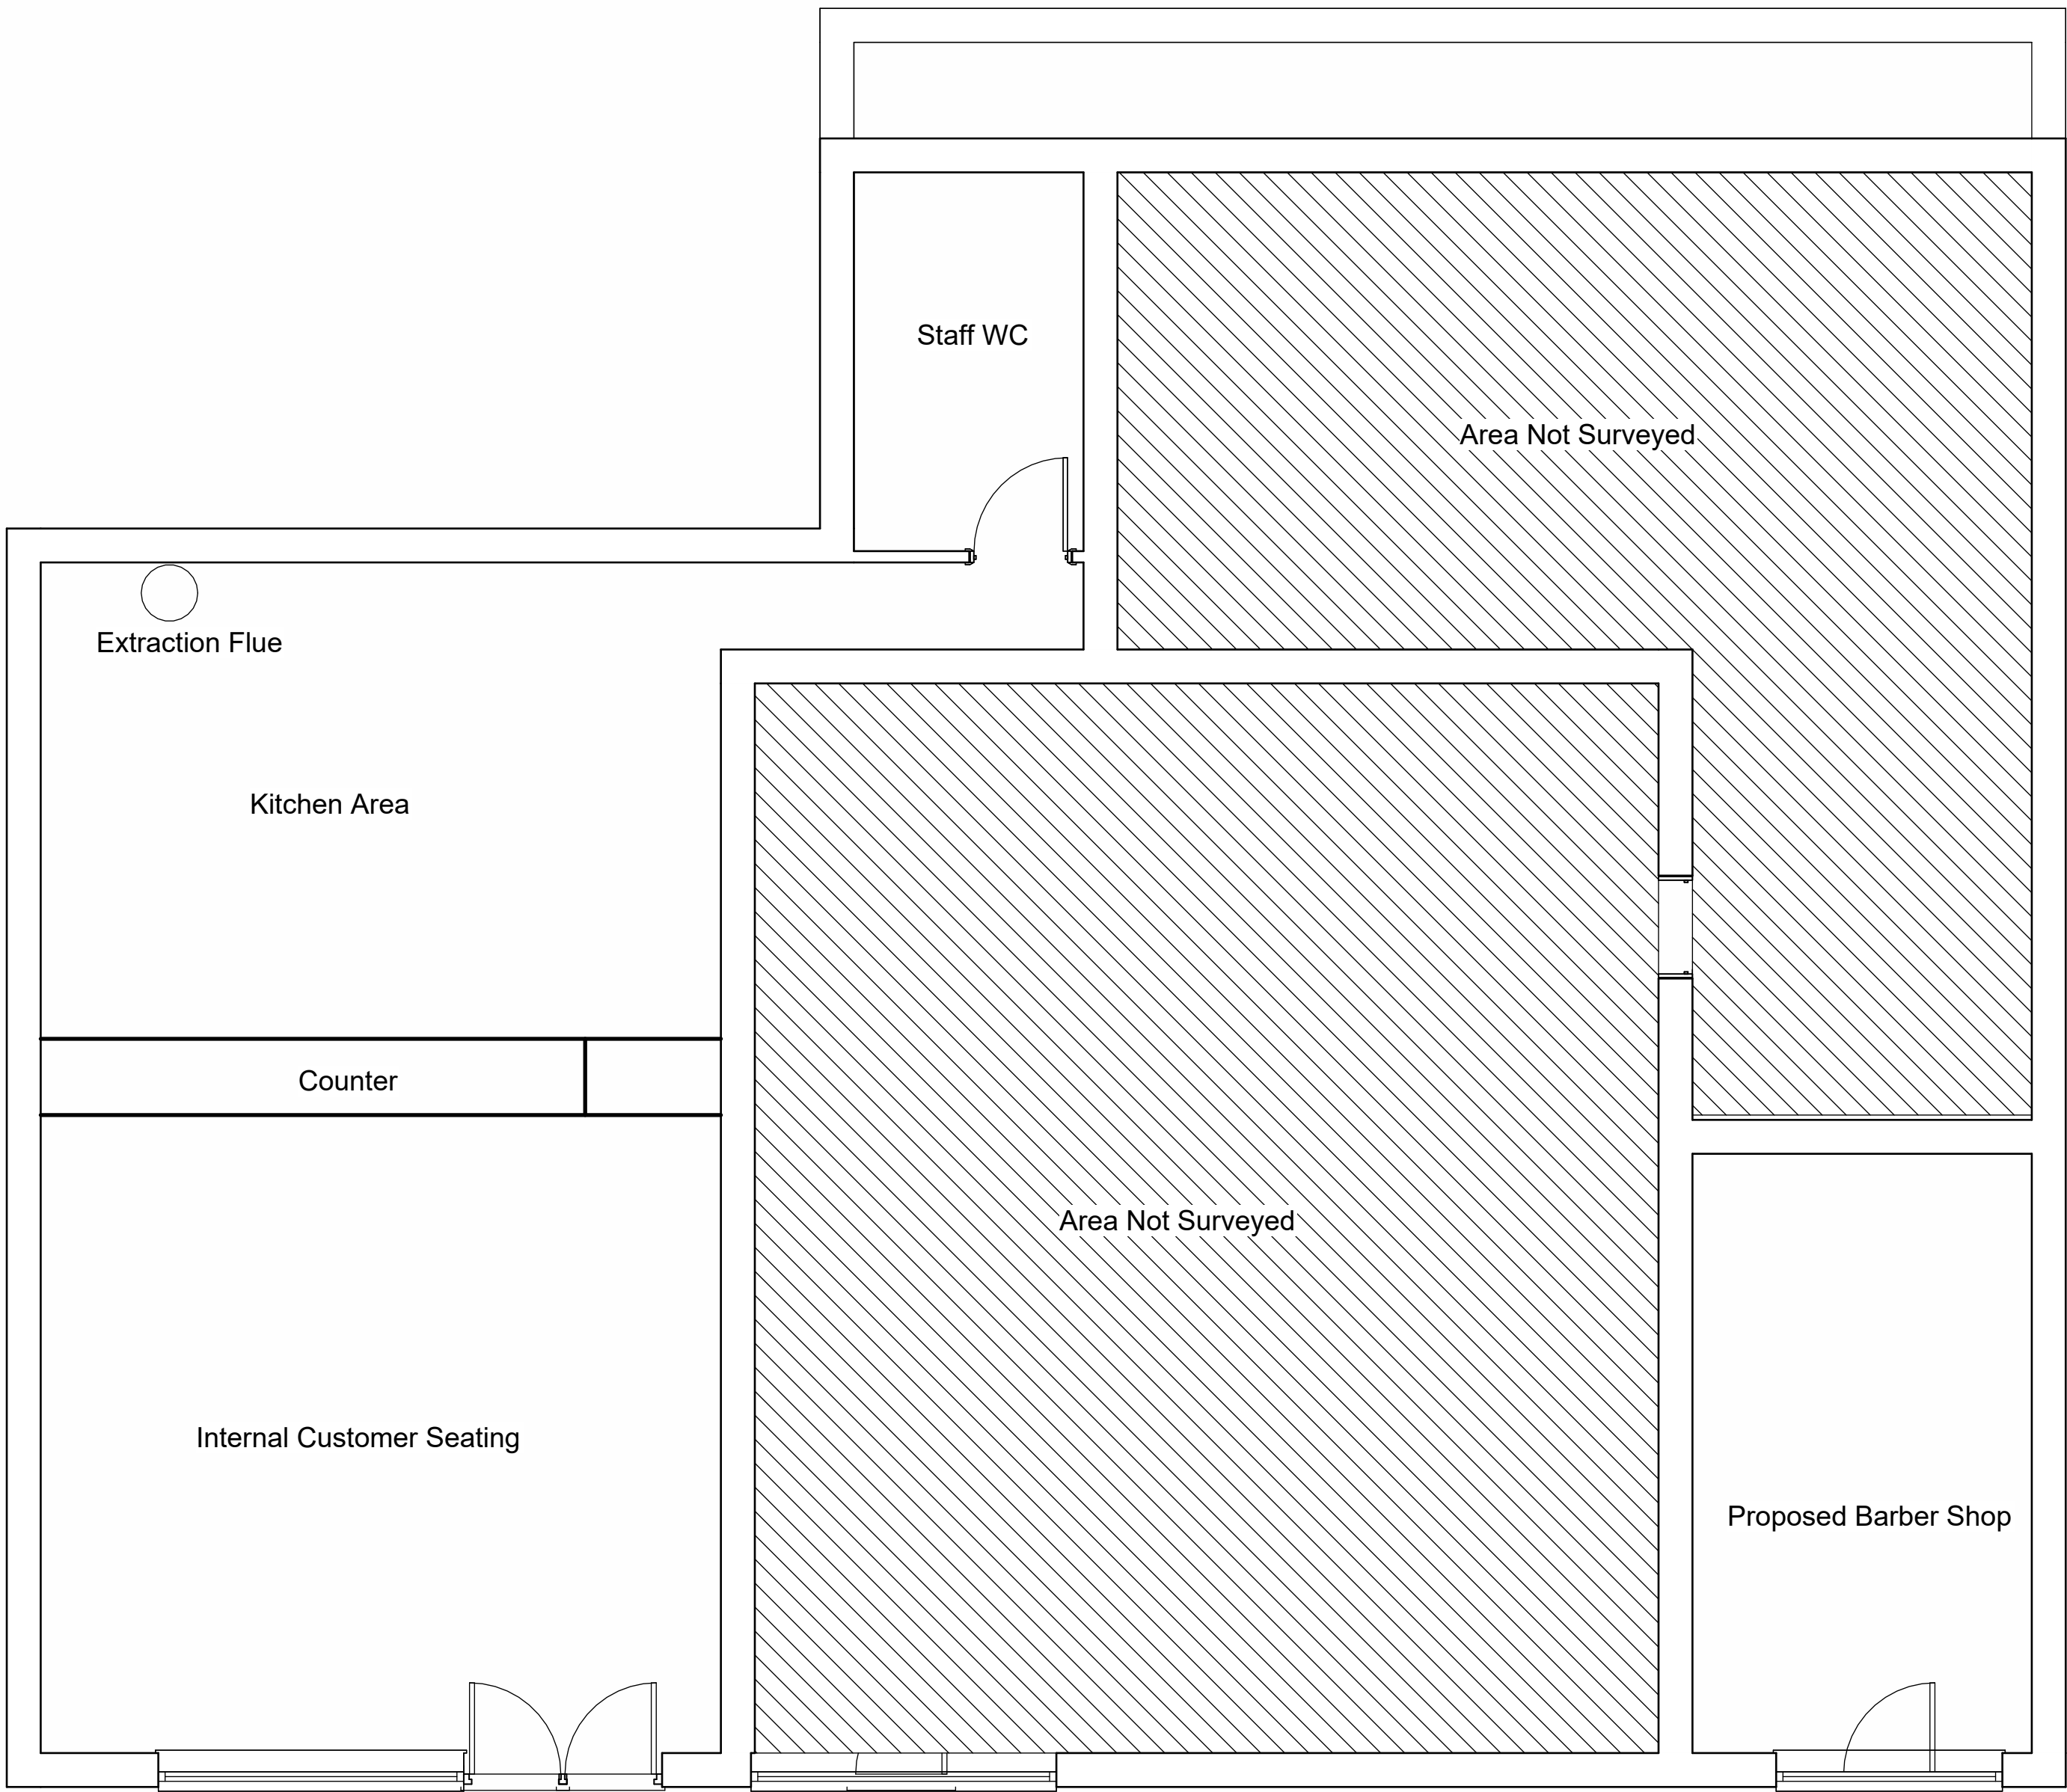

1 **As Existing Floor Plan**
1 : 50

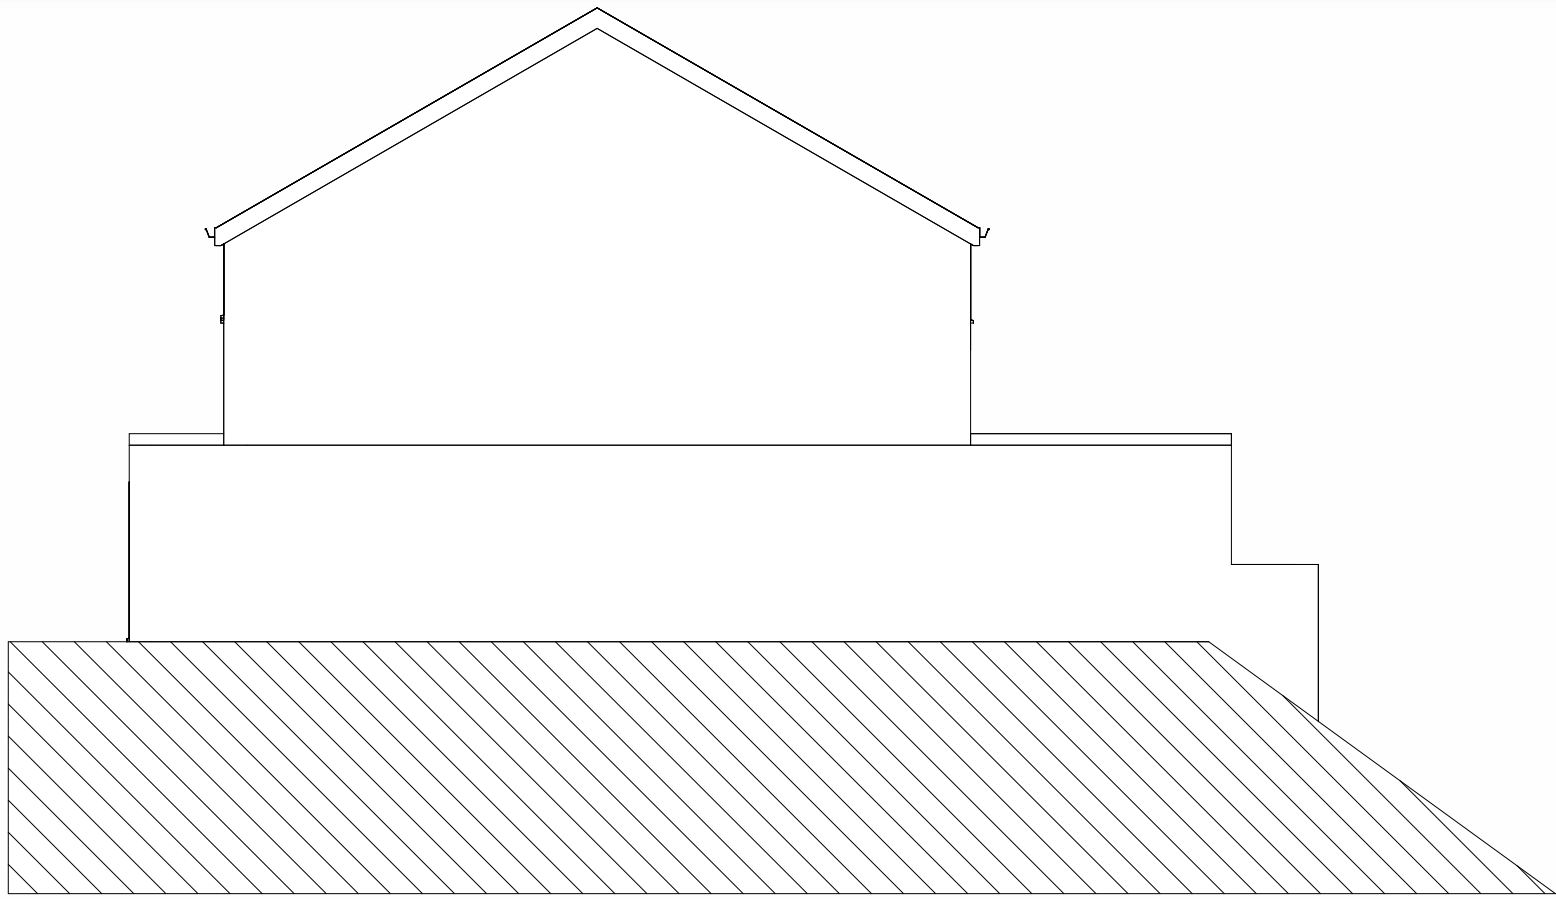


2 **Side (1) Elevation**
1 : 100




3 **Rear Elevation**
1 : 100



4 **Front Elevation**
1 : 100

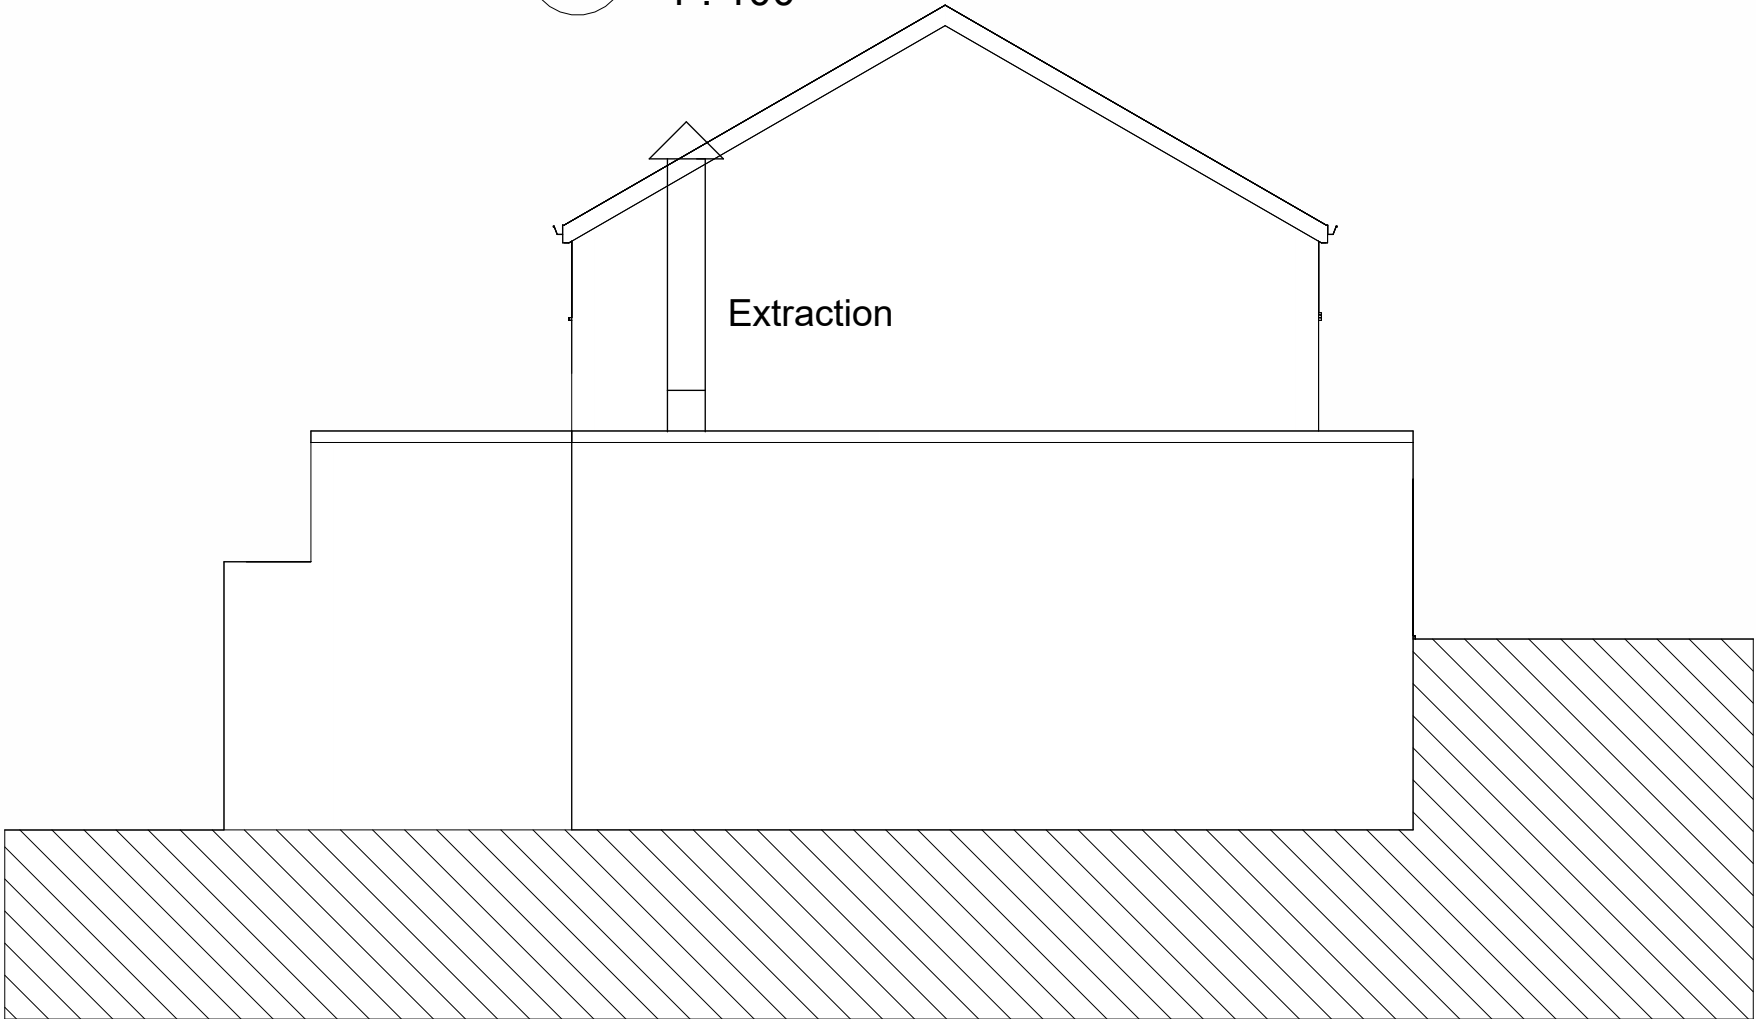

5 **Side (2) Elevation**
1 : 100

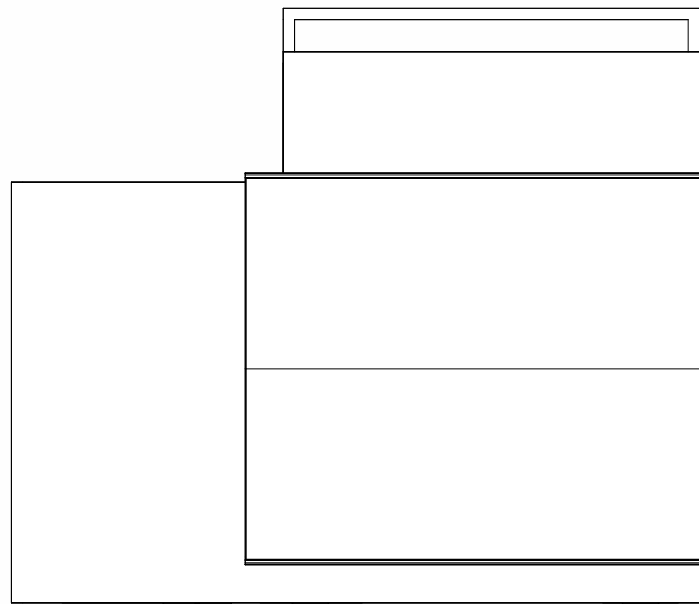

6 **Roof Plan**



www.dsdesignltd.co.uk

No.	Description	Date

Project:

Retrospective Change of Use
Application for Ground Floor
Take Away and Barber Shop

Site Address:

27 Headyhill Road OL10 3JH

Project number DS/25/00155

Date 23/10/2025

Drawn by DS

Checked by DS

Client:

Scale 1:50 1:100 @ A1