



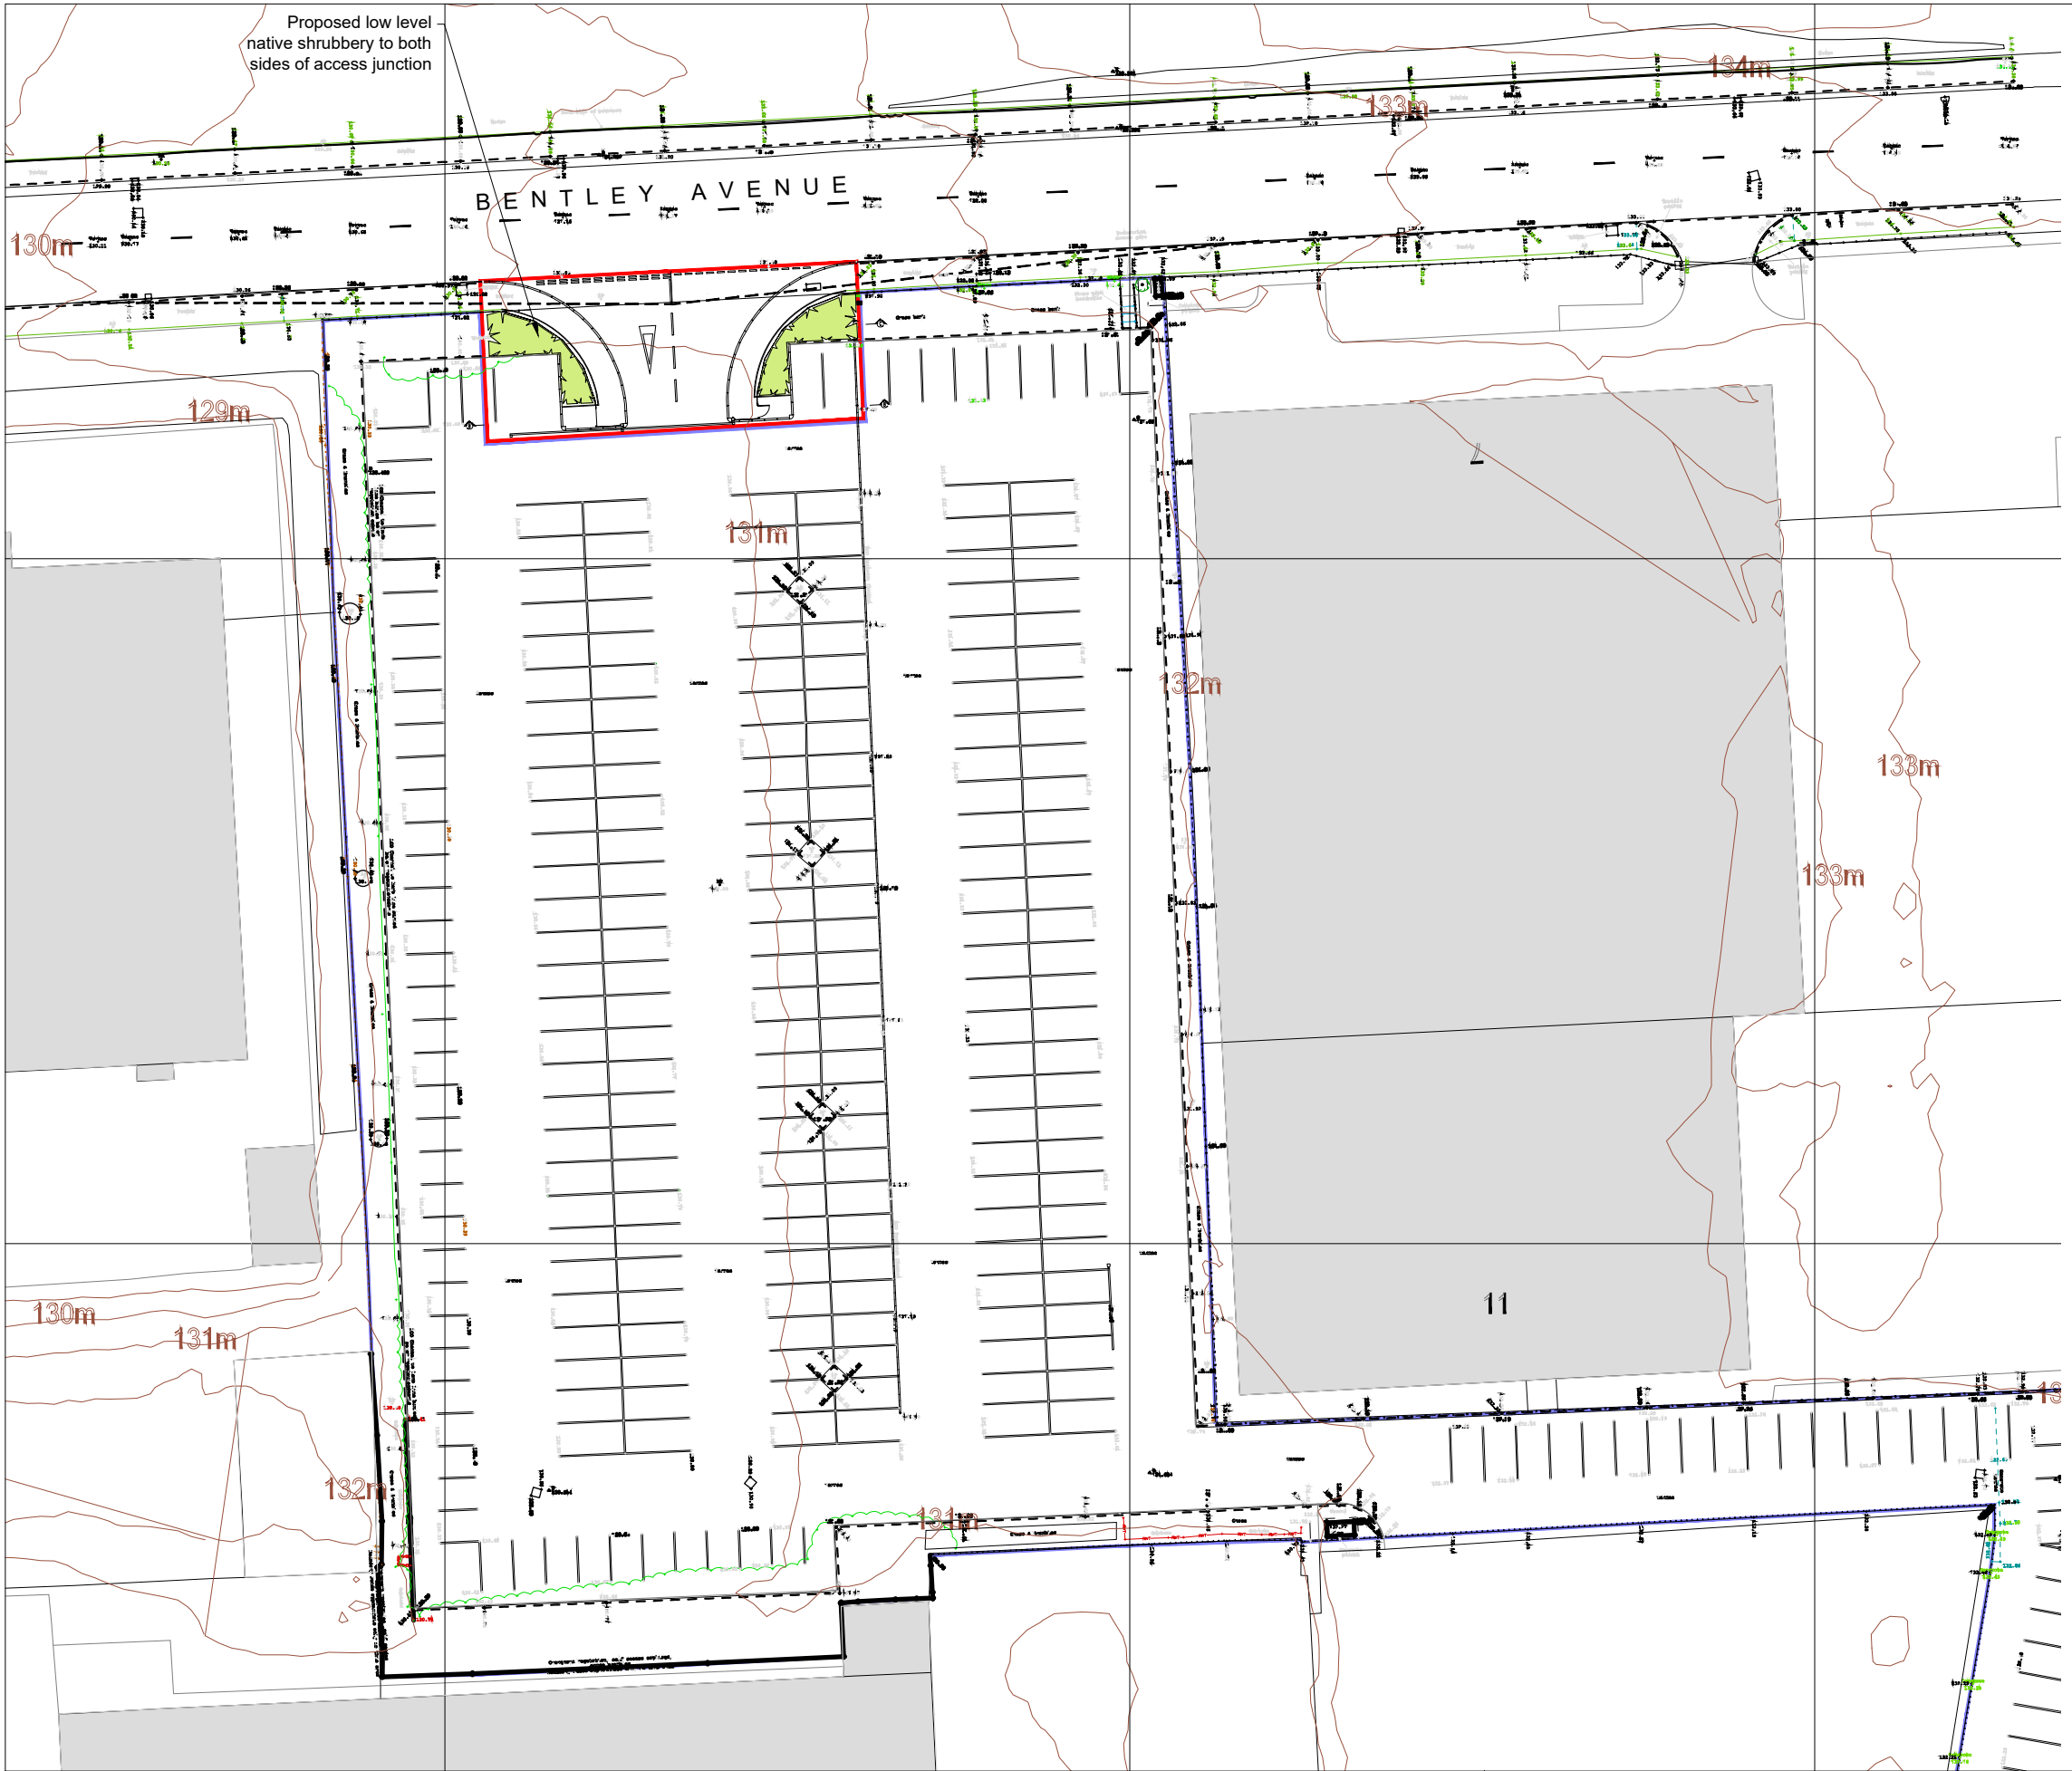

LEGEND

- Application boundary
- Ownership boundary (outside application boundary)

 

1:500 @ A3

Revisions		
Rev -	20/02/25	Initial Issue
Rev A	08/03/25	Swing gates replaced with sliding gate
Rev B	08/05/25	Low level shrubbery added to both side of new access junction.

CLIENT J R Ashworth and Sons Ltd t/as Rentruck				
PROJECT Car Park off Bentley Avenue, Stakehill, Middleton				
DRAWING TITLE Proposed site plan				
SCALE 1:500 @ A3	DATE OF ORIGIN 20.02.25	PROJECT No. 730	DRAWING No. AP004	REVISION B