



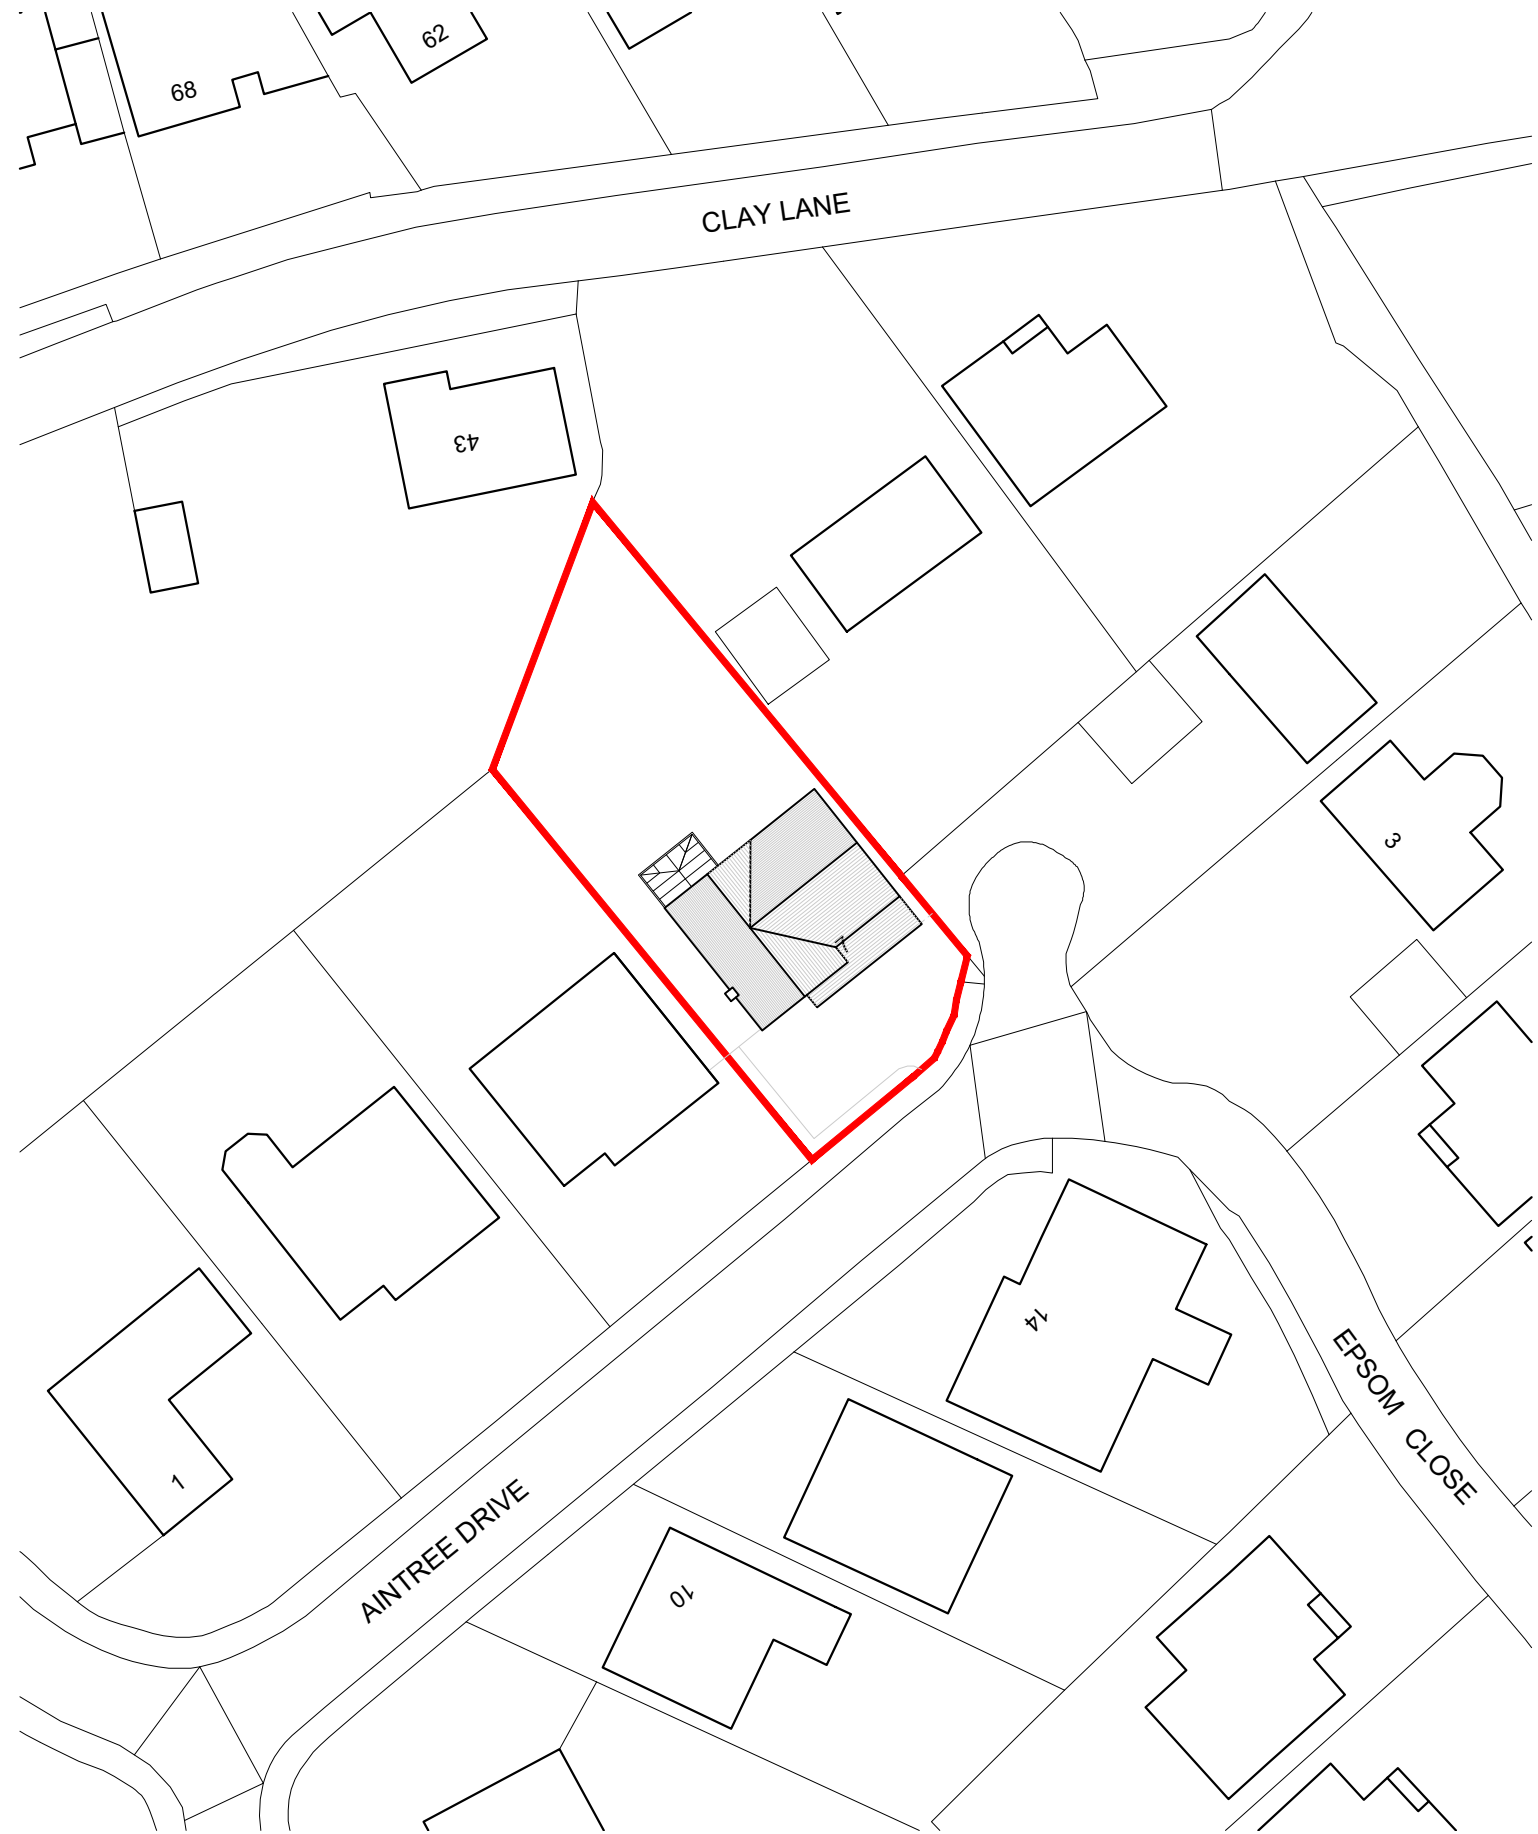

Existing & Proposed Site Plan with Roof Plan 1:500 @ A3

 

Revisions					CLIENT				
Rev -	09/01/25	Initial Issue			Mr N Mort				
					PROJECT				
					7 Aintree Drive, Bamford, OL11 5SH				
					DRAWING TITLE				
					Existing & Proposed Site Plan with Roof Plan				
SCALE		DATE OF ORIGIN		PROJECT No.		DRAWING No.		REVISION	
1:100 @ A3		19.01.26		950		AP006		-	