




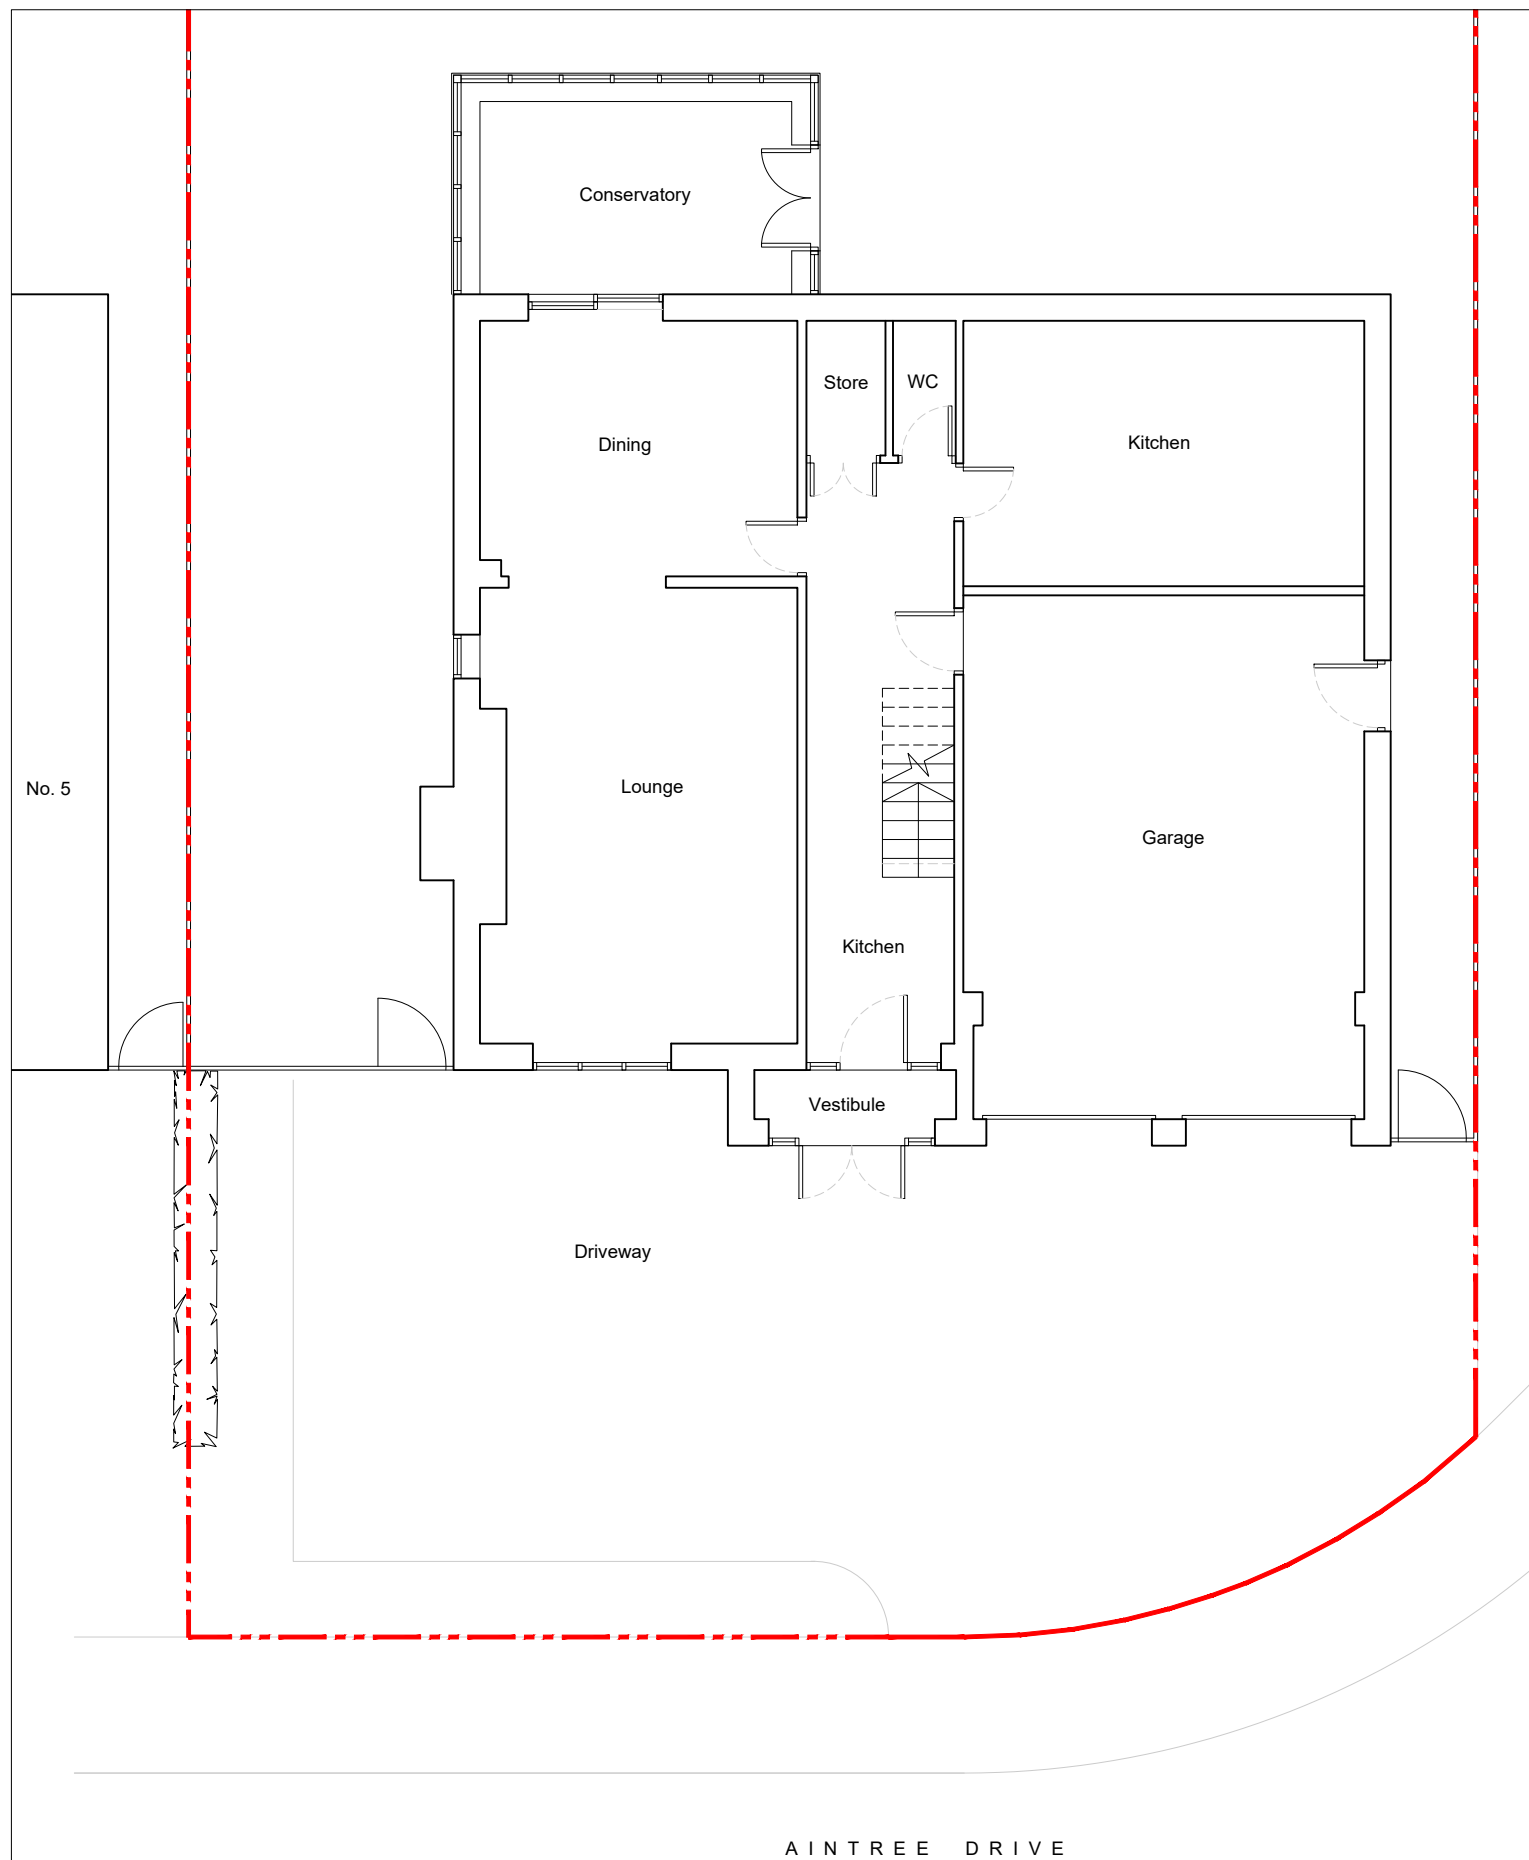

Existing Ground Floor Plan

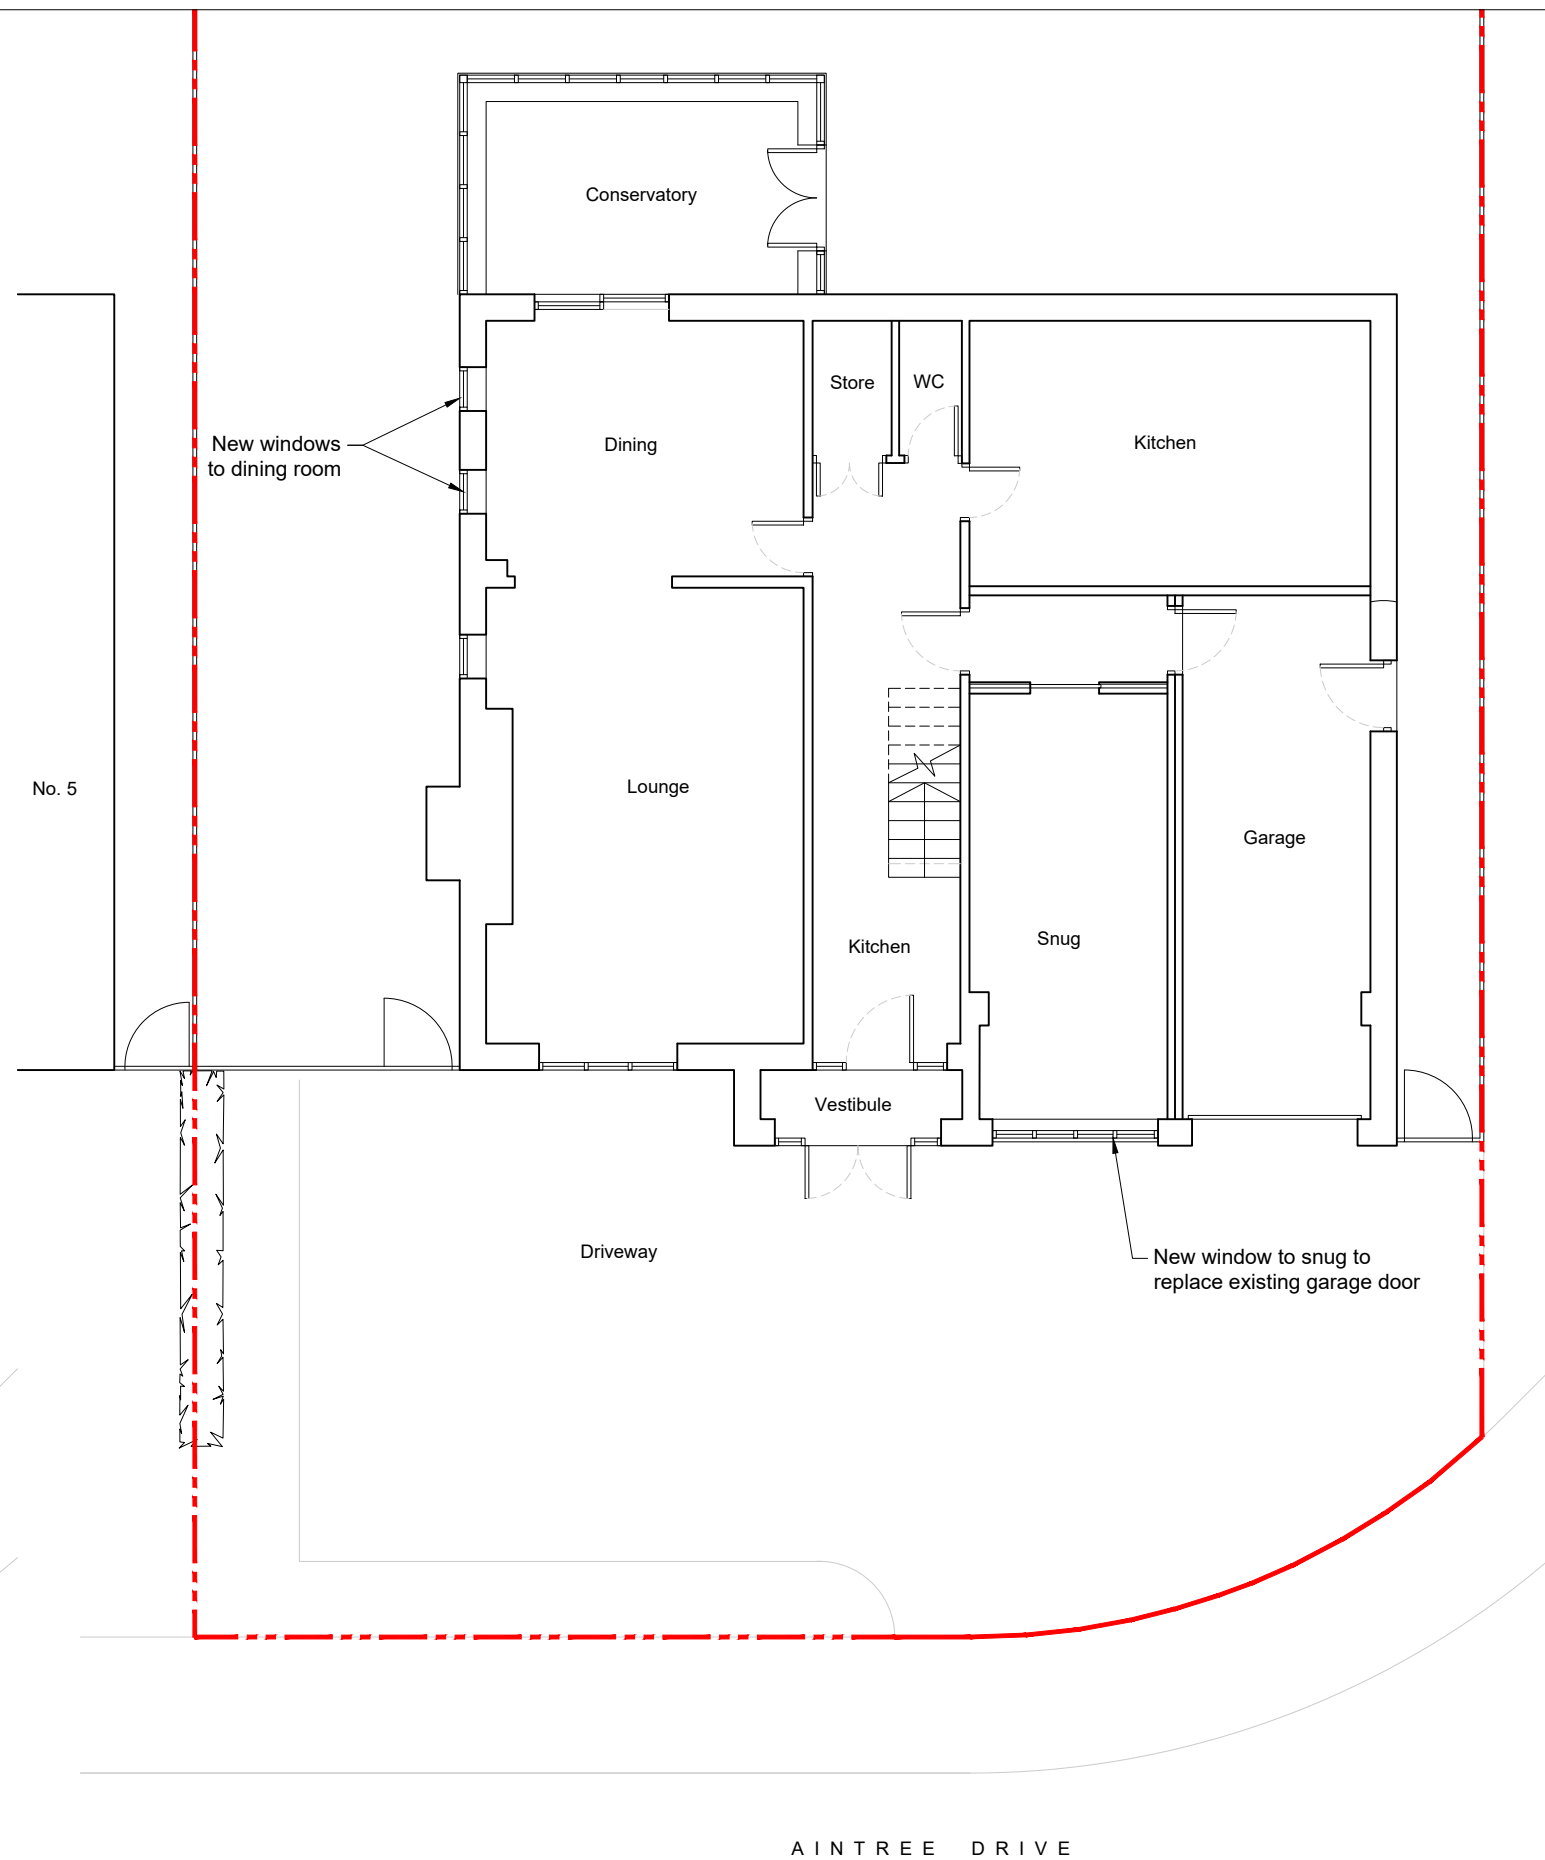

Proposed Ground Floor Plan

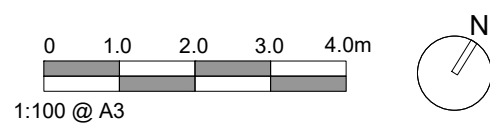

1:100 @ A3



Revisions		
Rev -.	20/01/26	Initial Issue
Rev A.	23/01/26	Internal amendments

CLIENT Mr N Mort				
PROJECT 7 Aintree Drive, Bamford, OL11 5SH				
DRAWING TITLE Existing and Proposed Ground Floor Plans				
SCALE 1:100 @ A3	DATE OF ORIGIN 19.01.26	PROJECT NO. 950	DRAWING NO. AP010	REVISION A

PROJECT 7 Aintree Drive, Bamford, OL11 5SH				
DRAWING TITLE Existing and Proposed Ground Floor Plans				
SCALE 1:100 @ A3	DATE OF ORIGIN 19.01.26	PROJECT No. 950	DRAWING No. AP010	REVISION A

DRAWING TITLE				
Existing and Proposed Ground Floor Plans				
SCALE	DATE OF ORIGIN	PROJECT No.	DRAWING No.	REVISION
1:100 @ A3	19.01.26	950	AP010	A

SCALE 1.100 @ A3	DATE OF ORIGIN 19.01.26	PROJECT No. 950	DRAWING No. AP010	REVISION A
---------------------	----------------------------	--------------------	----------------------	---------------