




Existing Front Elevation




Proposed Front Elevation

New window to snug to replace existing garage door, with new stone plinth wall below.

New garage door

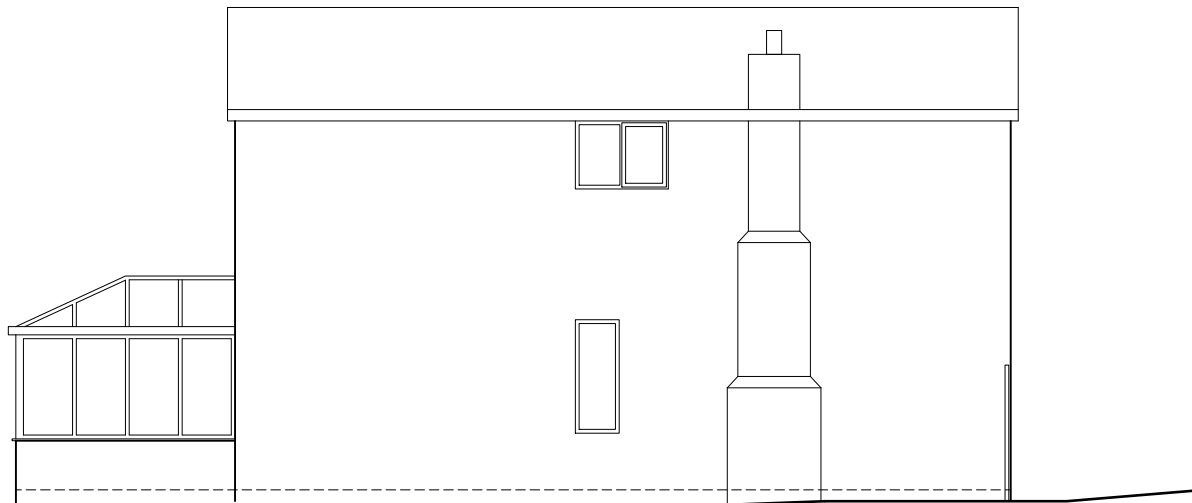


Existing Side Elevation Facing No. 5

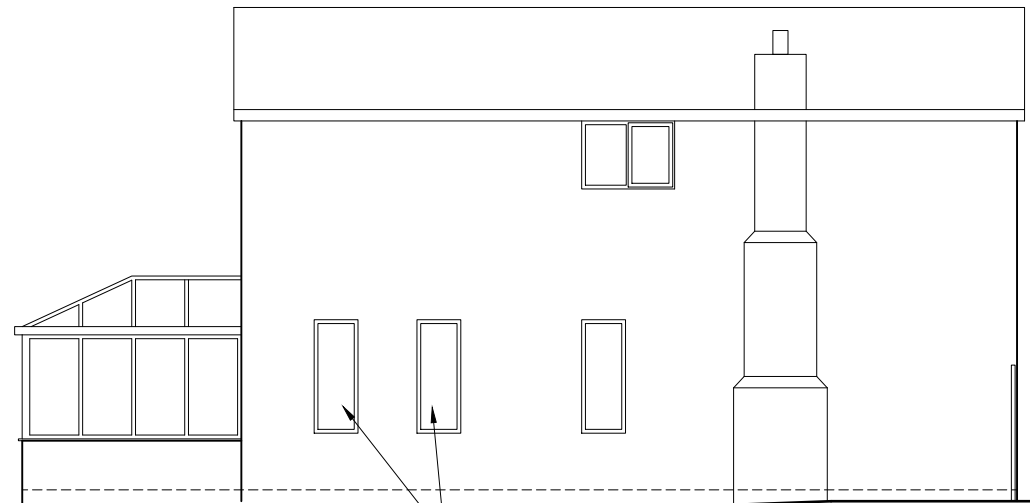

Proposed Side Elevation Facing No. 5

New windows to dining room

 

Revisions
Rev - 20/01/26 Initial Issue

CLIENT Mr N Mort				
PROJECT 7 Aintree Drive, Bamford, OL11 5SH				
DRAWING TITLE Existing and Proposed Elevations				
SCALE 1:100 @ A3	DATE OF ORIGIN 19.01.26	PROJECT NO. 950	DRAWING NO. AP012	REVISION -