




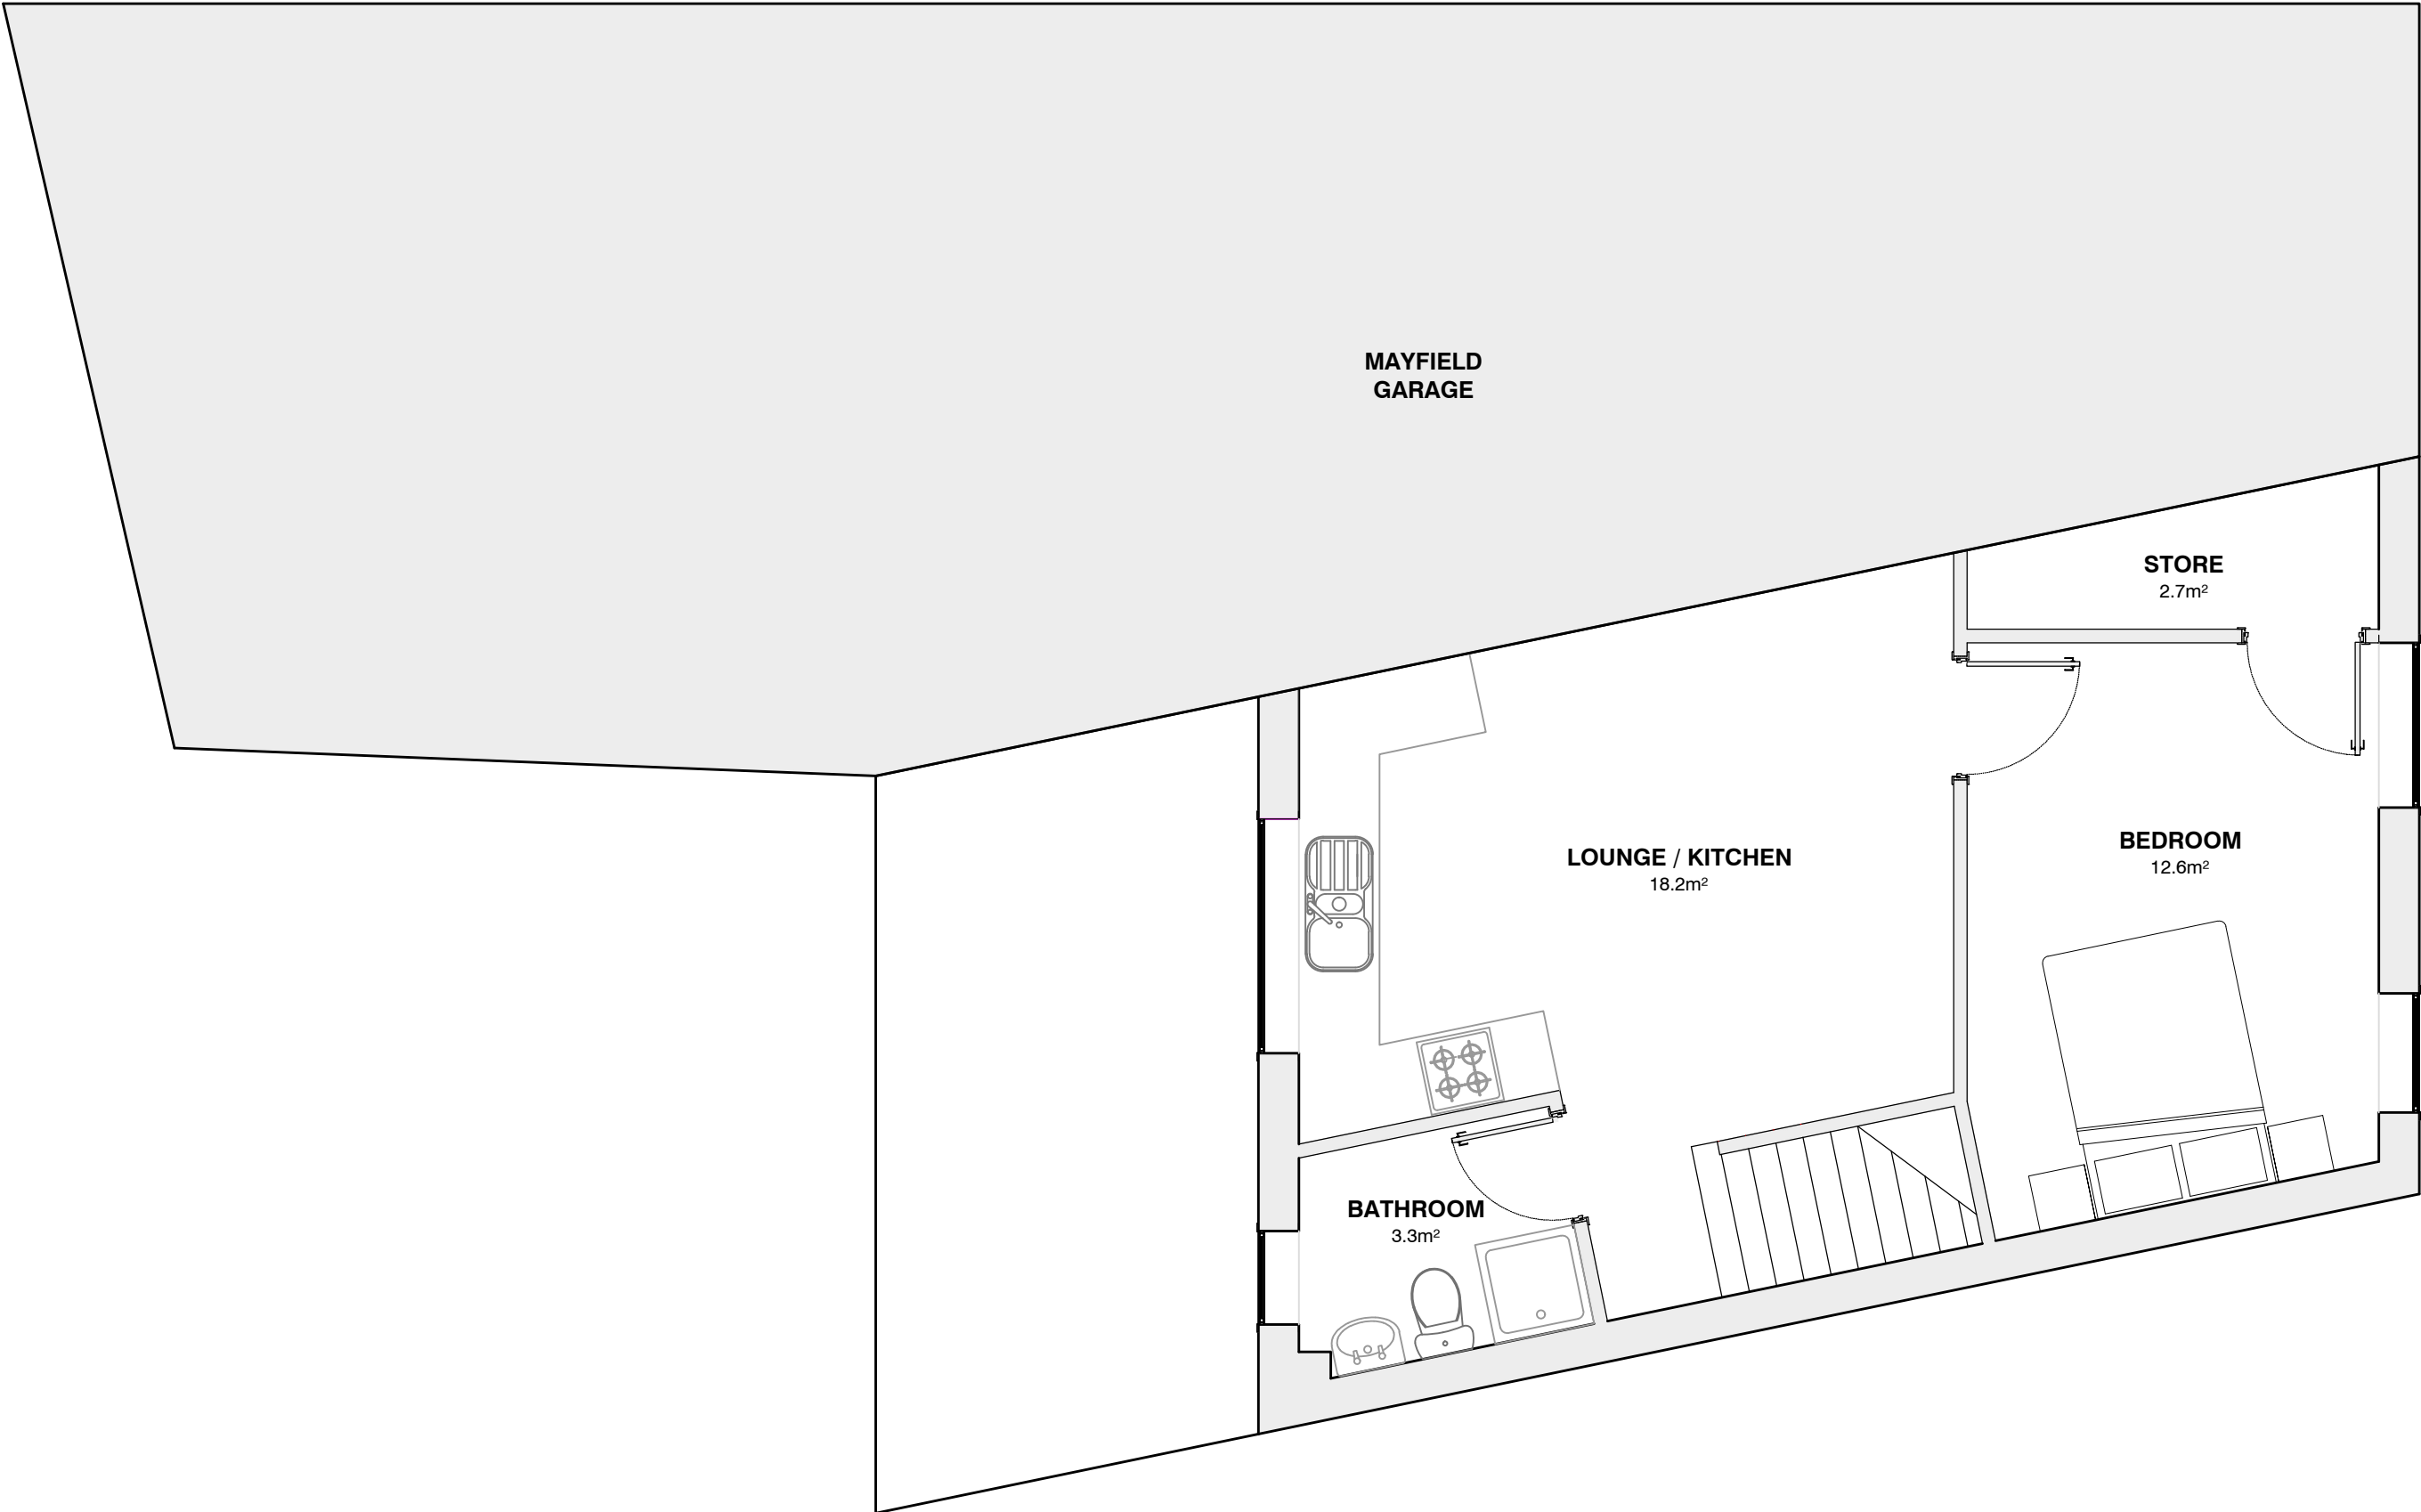

PROPOSED FIRST FLOOR PLAN
SCALE 1:50

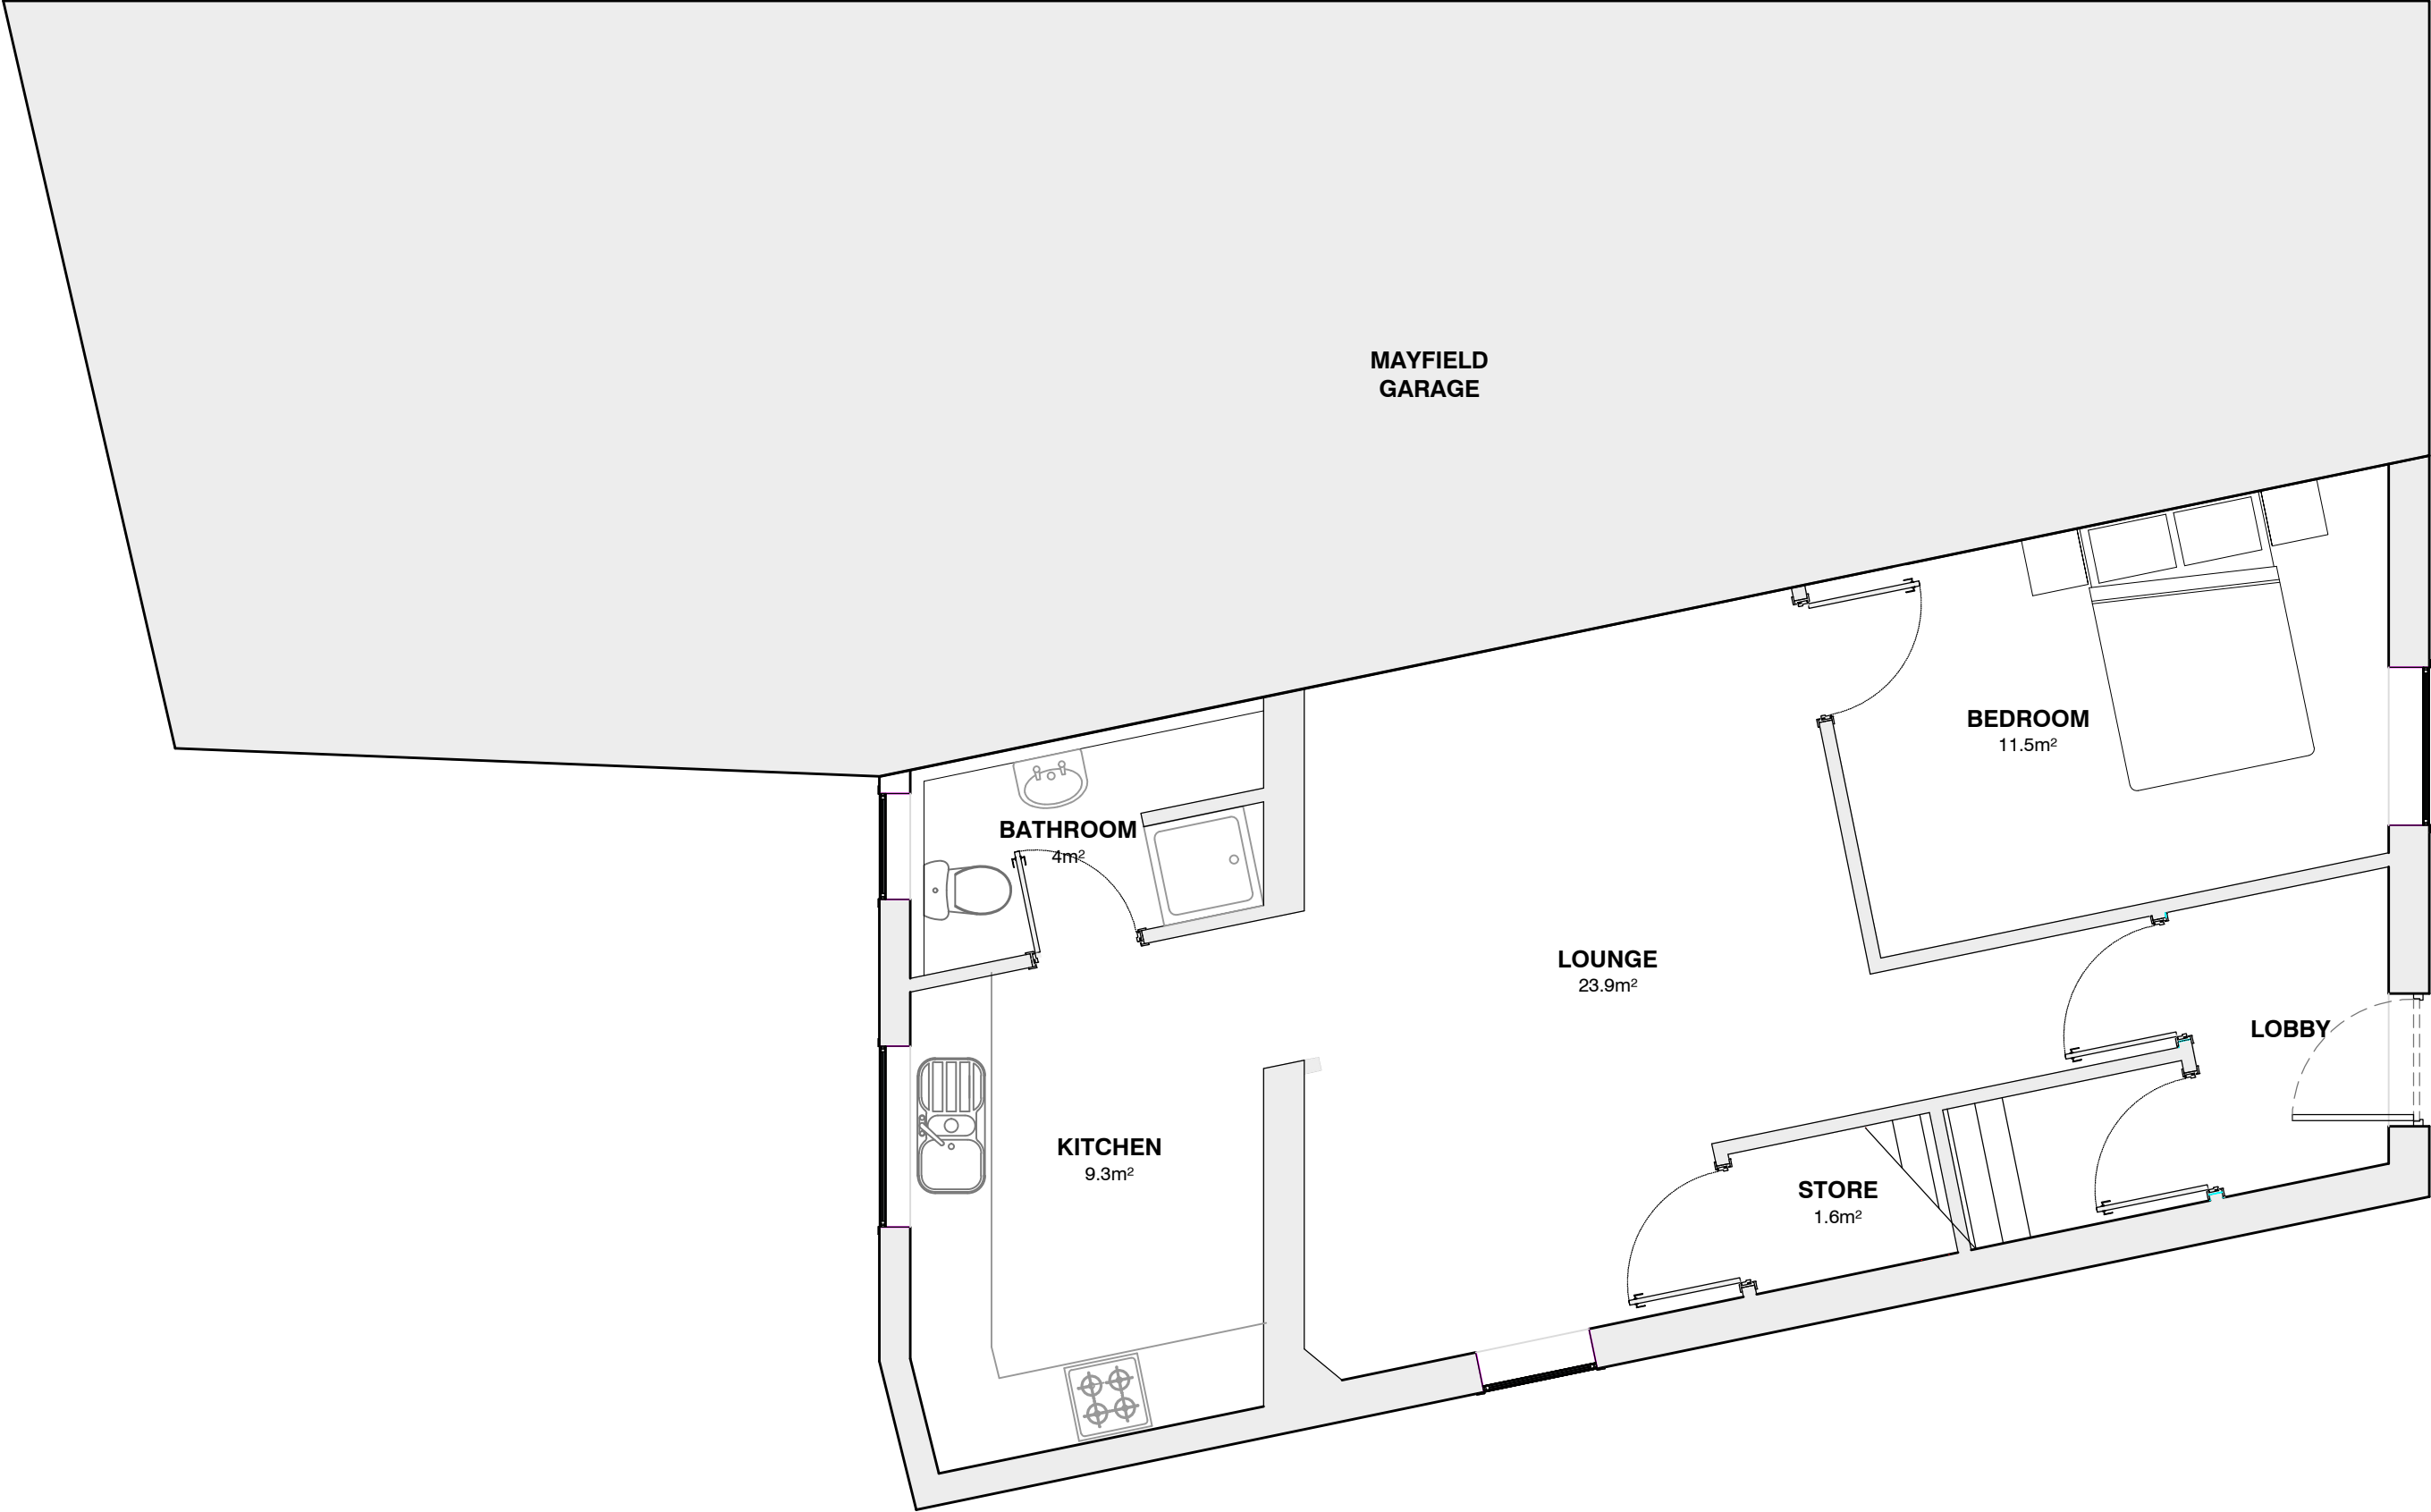

PROPOSED GROUND FLOOR PLAN
SCALE 1:50

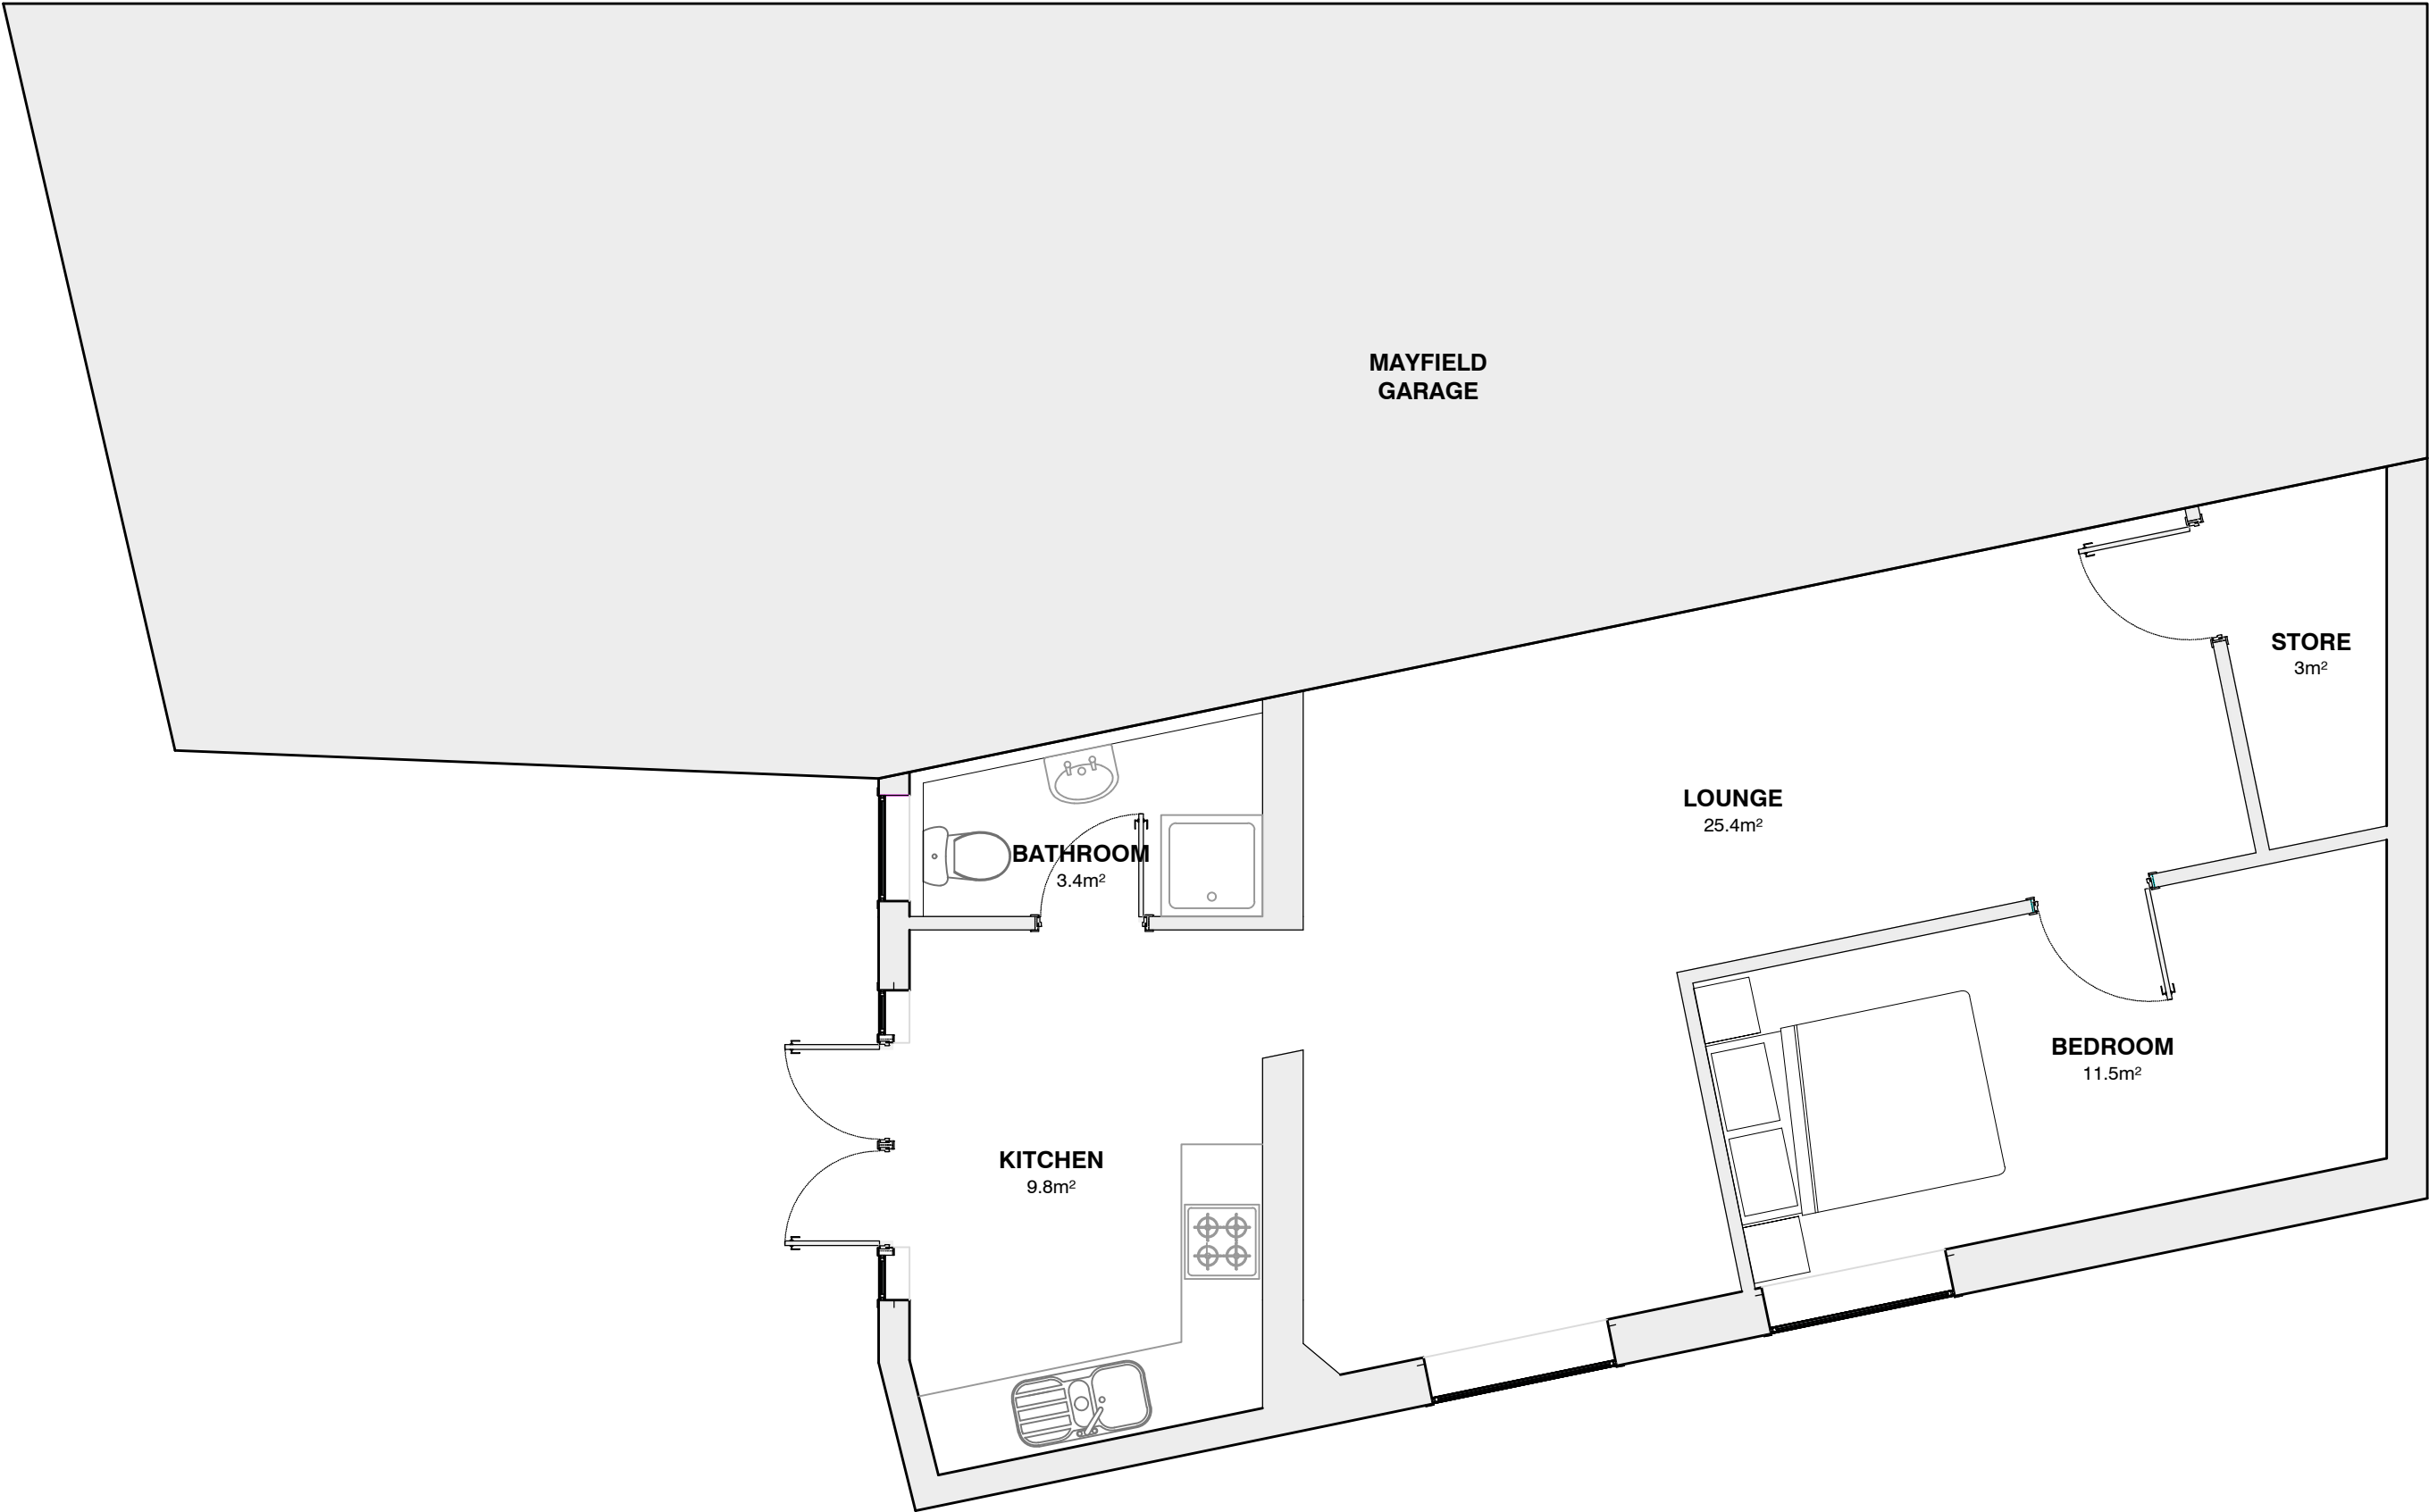

PROPOSED LOWER GROUND FLOOR PLAN
SCALE 1:50

				Project / Client: PROPOSED CHANGE OF USE TO 2 LILY STREET, MILNROW OL16 3JF FOR MR M THOMAS	Issue: PLANNING ISSUE		jha PULMANN JHA Pulmann, 18A Bridge Street Milnrow, Rochdale, OL16 3ND T 01302 364565 E enquiries@j-h-a.co.uk W www.j-h-a.co.uk	Scale: 1:50		Date: SEPT 2025			
					Drawing Title: PROPOSED PLANS			Drawn By: BR		Checked By: JA			
								Drawing No: M25/028/105A		Sheet Size: A1			
A	23/01/26	INTERNAL LAYOUT UPDATED	JA										
Ref	Date	Revision	Initial										

This drawing is the cop