


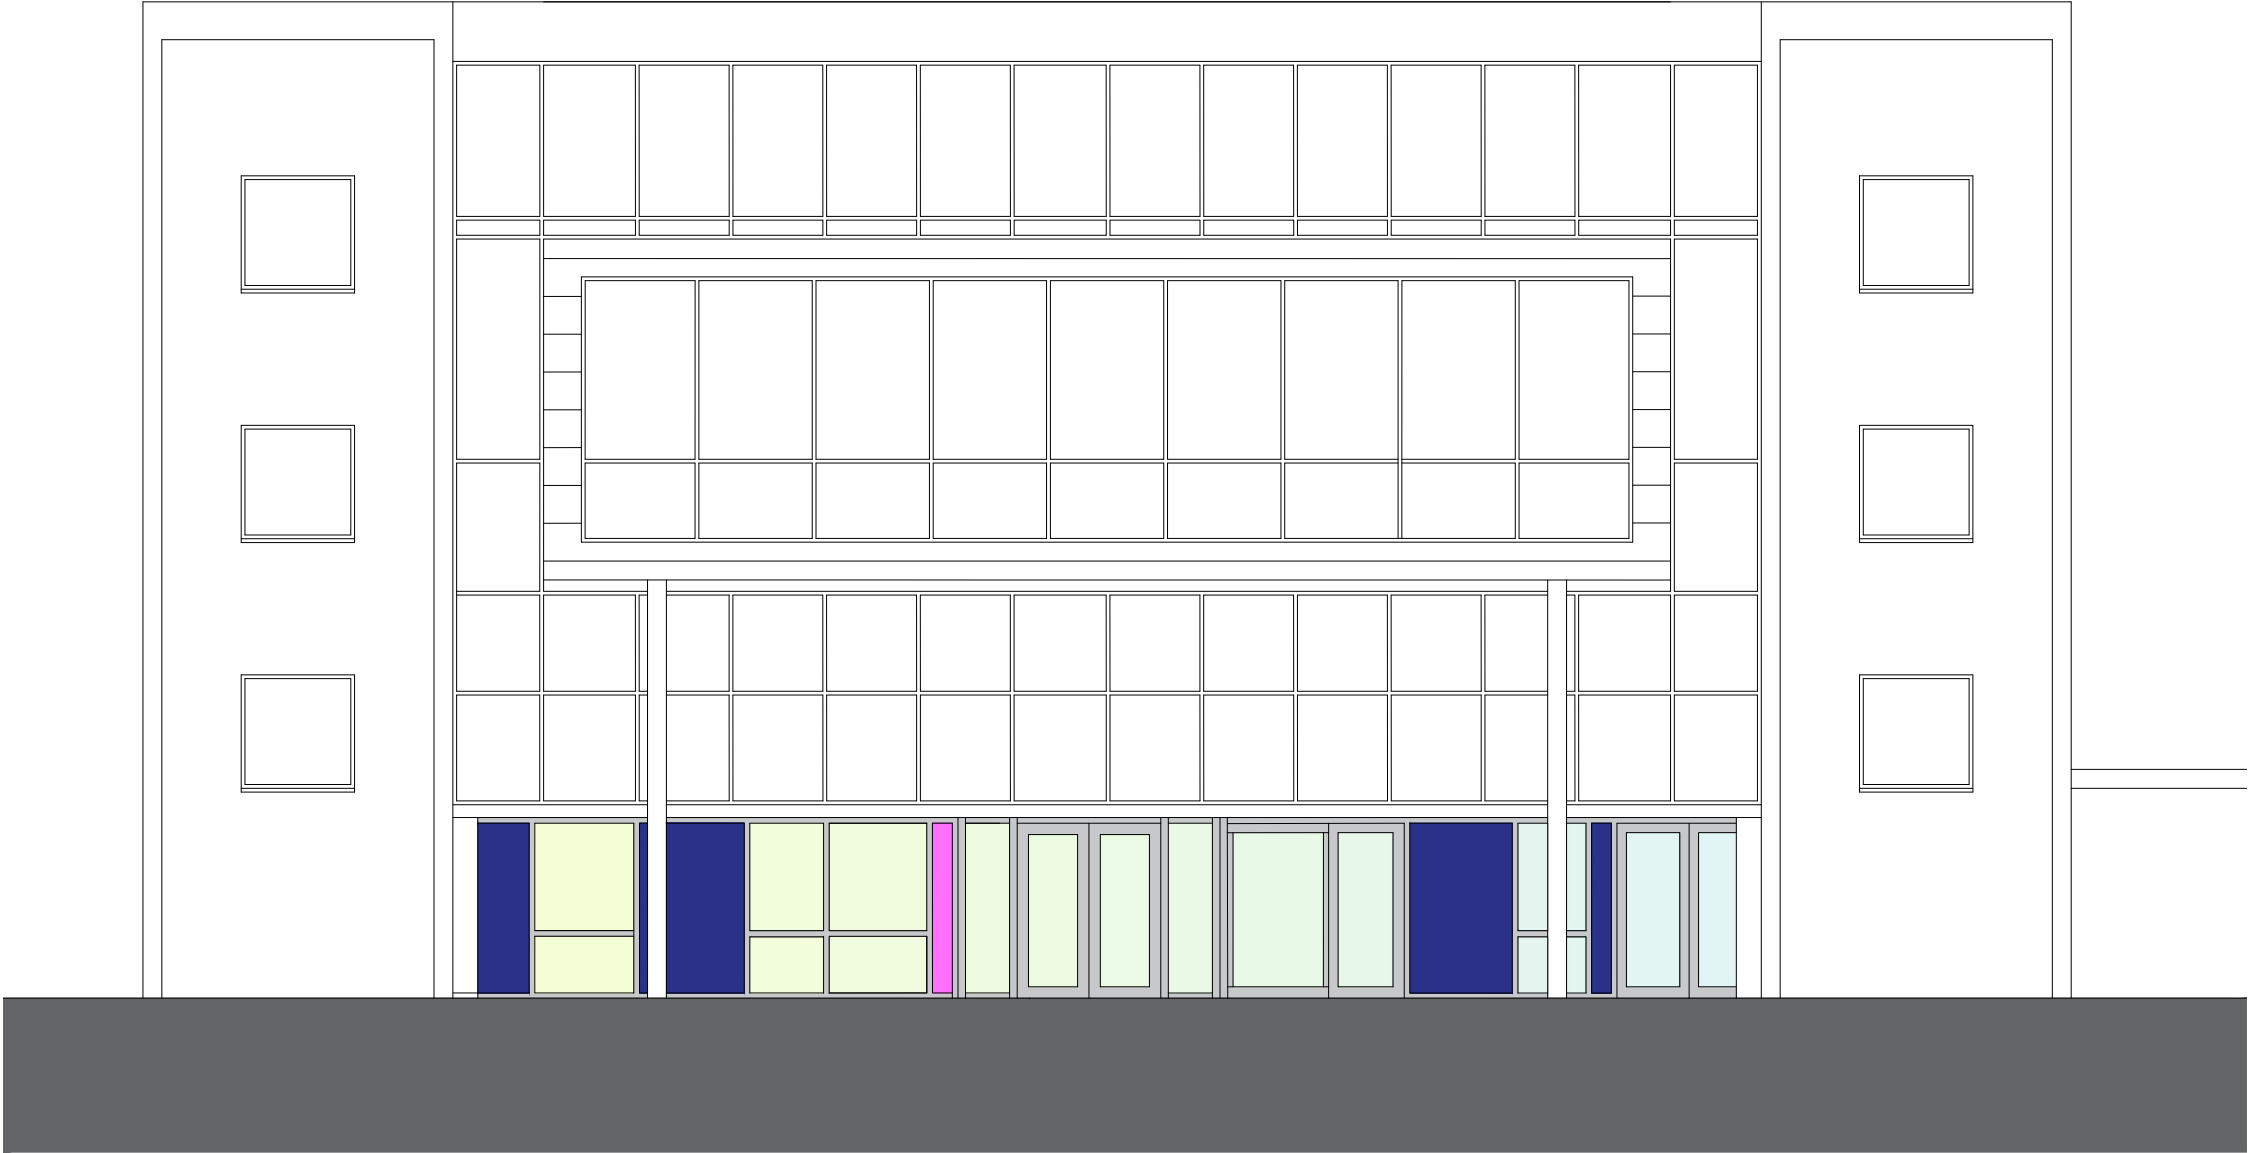

front elevation as proposed

Watergrove Trust
Mathew Moss High School
Mathew Moss Lane
Rochdale

Alterations to Main Entrance
Elevation as Proposed

work to figured dimensions

© CJ Partnership owns the copyright of this design /
drawing which must not be reproduced in whole or in
part without the written permission of CJ Partnership

contract no

3714 04

drawn by

drawing no

date

revision

A

scale @ A3

1:100

Revisions:
A. Elevation amended in line with the revised plans.PDC.January 2026

Blue Pit Mill Queensway
Castleton Rochdale OL11 2PG

+44 (0)1706 631347
info@cjpartnership.com
www.cjpartnership.com

CJPARTNERSHIP
ENVIRONMENTAL ARCHITECTS

