


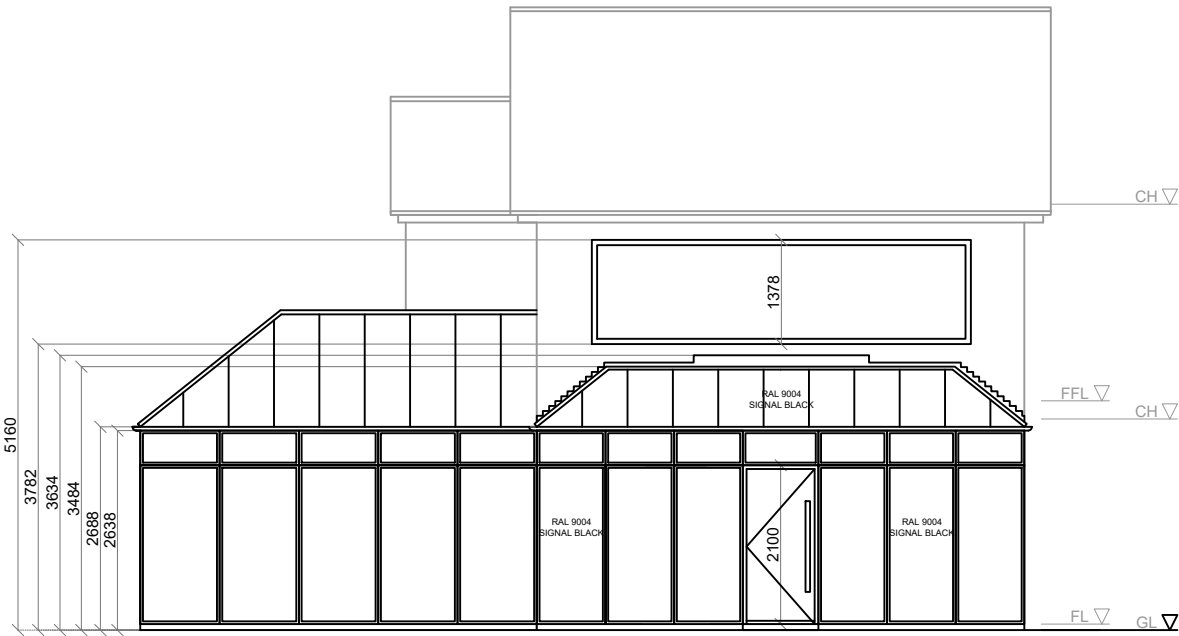


PROPOSED FRONT ELEVATION
SCALE 1:100



PROPOSED SIDE ELEVATION
SCALE 1:100



PROPOSED REAR ELEVATION
SCALE 1:100

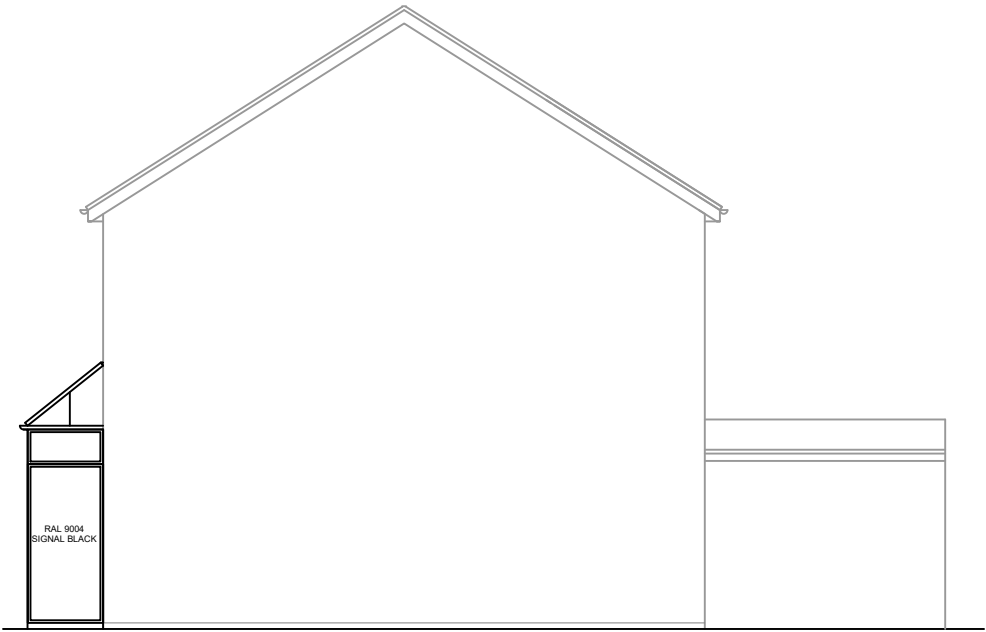

PROPOSED SIDE ELEVATION
SCALE 1:100

NOTES:

1. Do not scale, plotted dimensions are to be undertaken as current information. All dimensions are to be checked and confirmed on site prior to any works undertaken by the contractor. Any discrepancies found are to be immediately reported to the consultants, if in doubt please ask.
2. Masterplan Design Ltd have been employed solely for producing Planning / Standard Building Regulations drawings for this project, and will not be held liable for any works conducted on site or elsewhere. Any further services from Masterplan Design Ltd would need to be agreed in writing.
3. This drawing is the copyright of Masterplan Design Ltd and is intended for the sole use of the person named above. It cannot be reproduced without the permission of Masterplan Design Ltd.

DRAWING STAGE

FEASIBILITY	PLANNING	
TENDER	BUILDING REGULATIONS	
CONSTRUCTION	AS BUILT	

Client Name
Brew x Haus

Project Address
80 Queensway

Project Description
Proposed Internal Alterations and Shopfront Works to a Deli (E)

Drawing Title
Proposed Elevations

Drawing Number
2551 - MPD - PLA - DR - 1300

Revision
P 01

Drawn
SN

Checked
RK

Date
Jan 2026

Scale
1:100

@ A3



(0116) 319 3870
www.masterplandesign.co.uk
info@masterplandesign.co.uk
259 London Road, Leicester, LE2 3BE