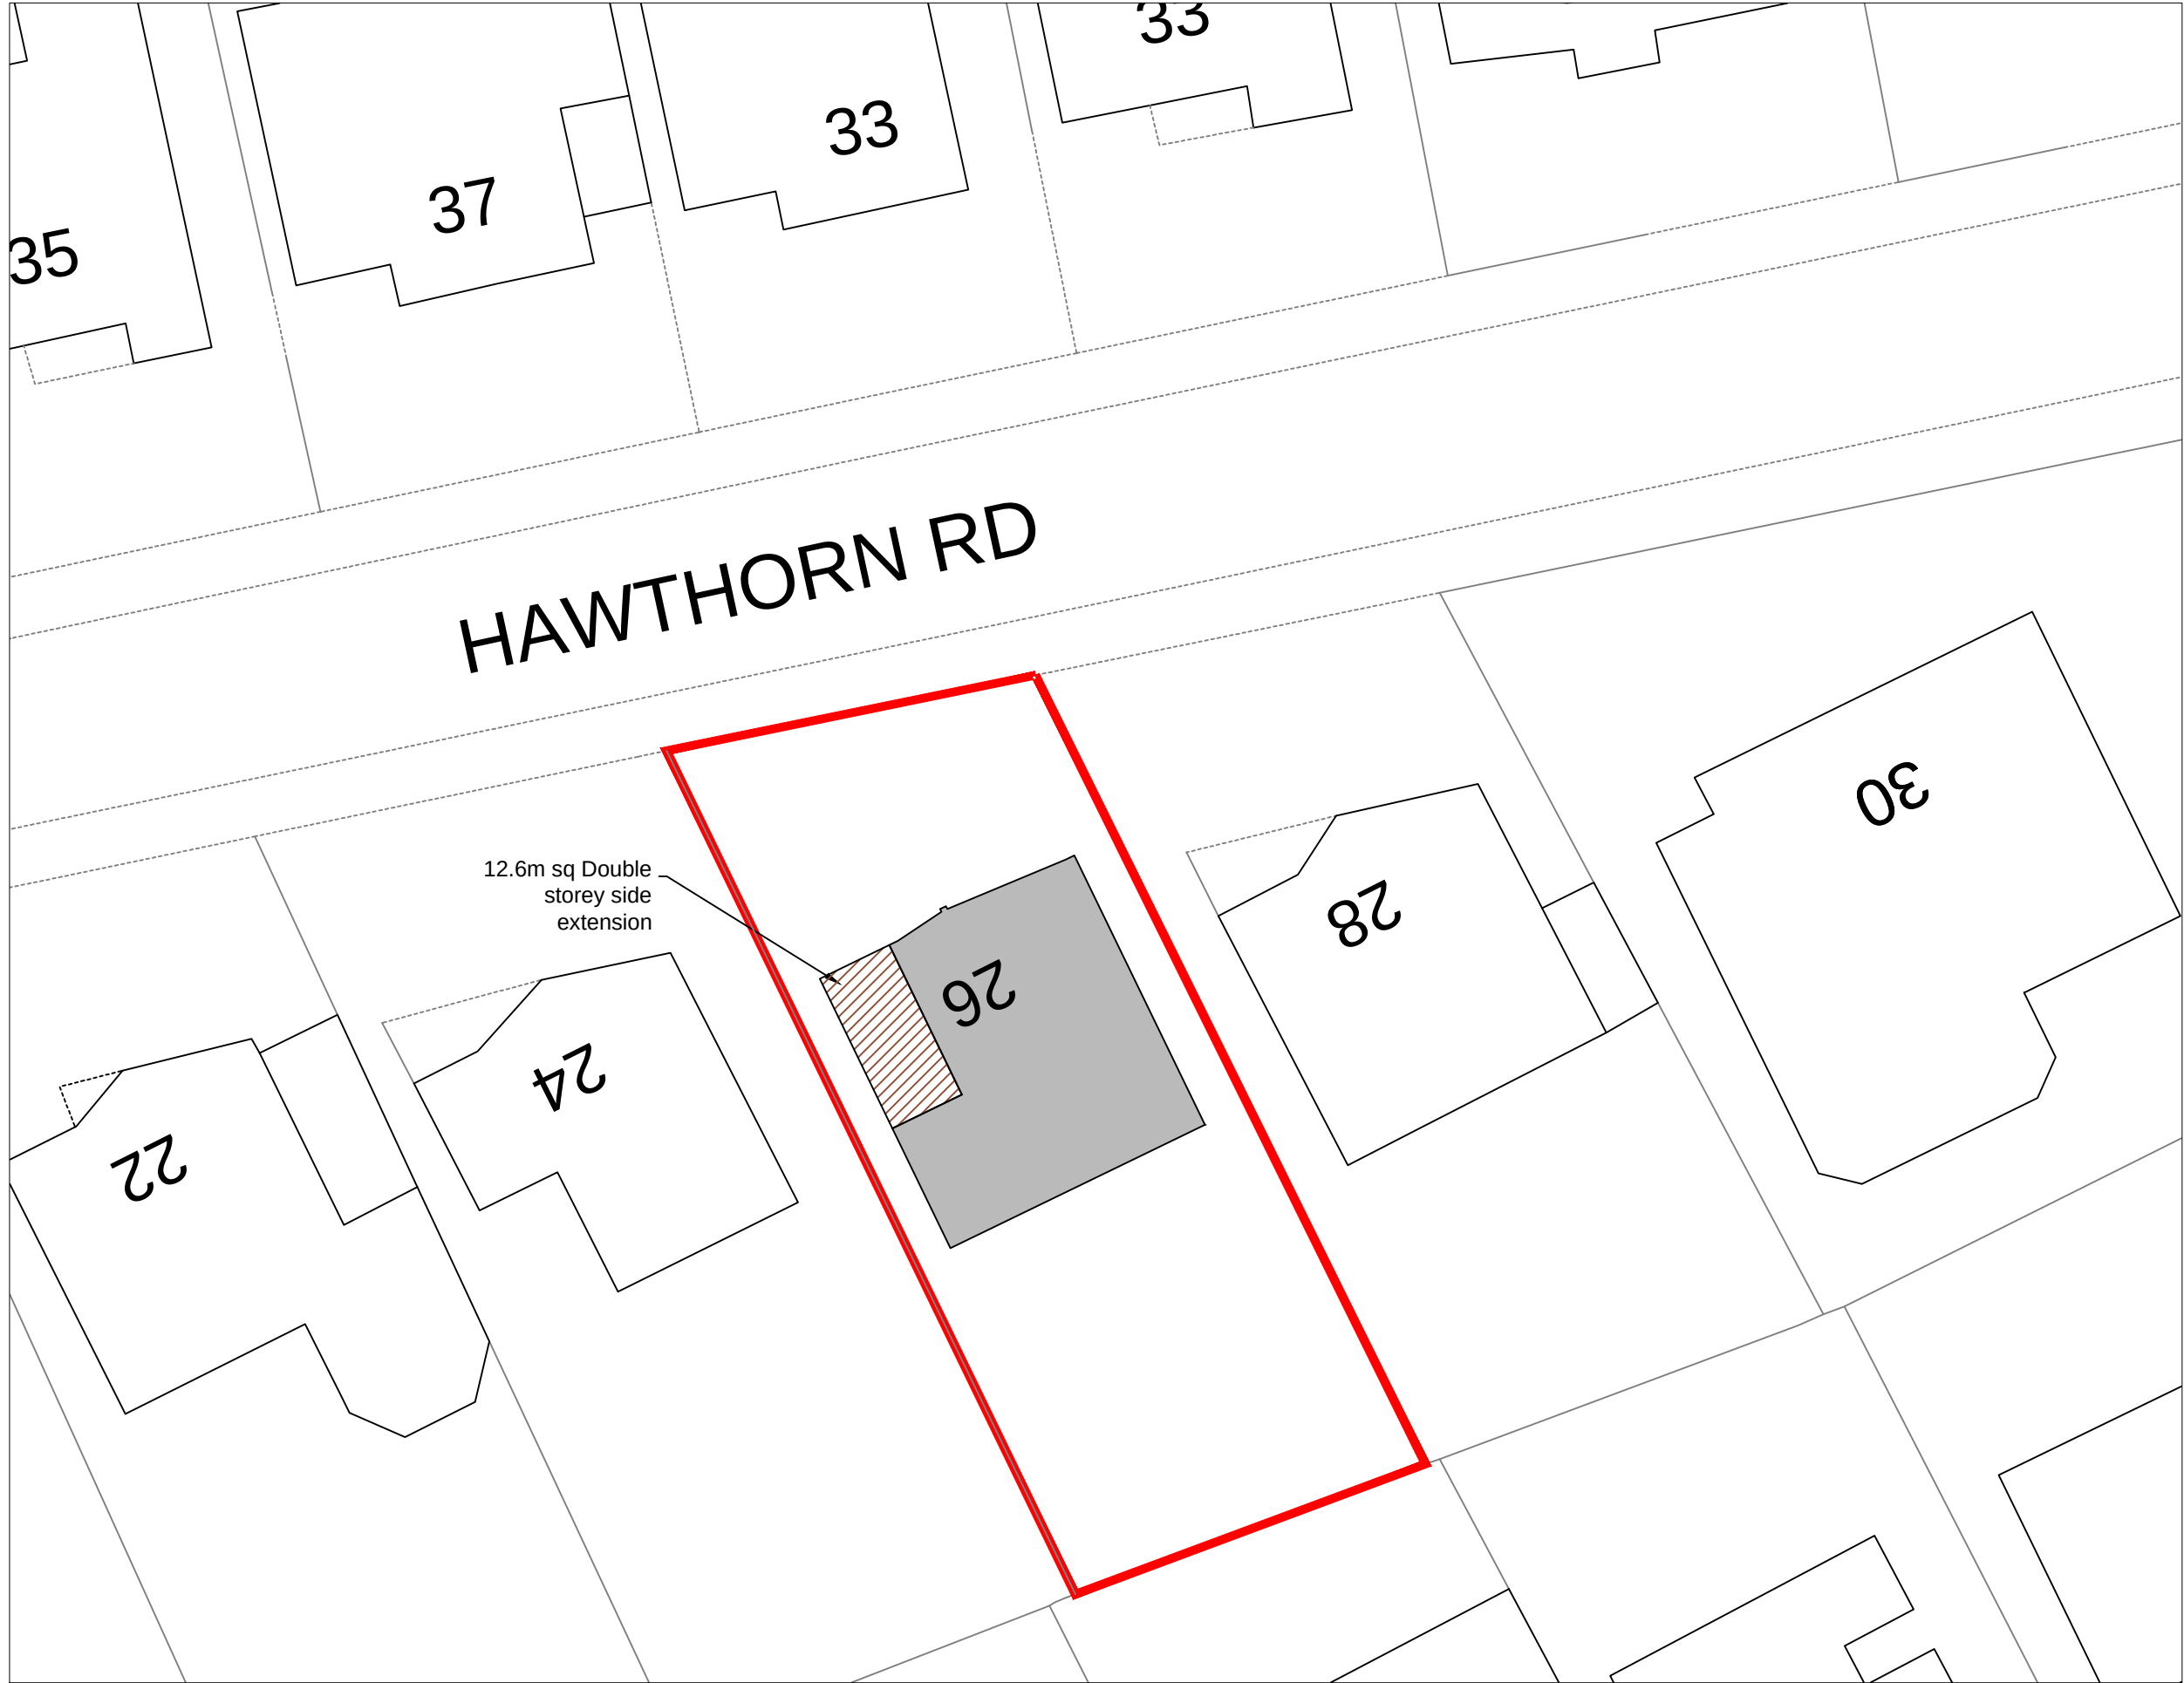


NOTES:

No scaling or dimensions other than those figured are to be taken from this drawing. All dimensions to be checked on site.

This drawing is for use at the named location and for Planning Permission purposes only and as such should not be used at any other location or for any other purposes.

Project Location:

26 Hawthorn Rd,
Bamford,
Rochdale
OL11 5JQ

Drawing:

**00C Site Location
Proposed**

Proposed Site Plan
Scale 1:200 @ A3

Scale:	Size:	Date:
Varies	A3	26/01/26