



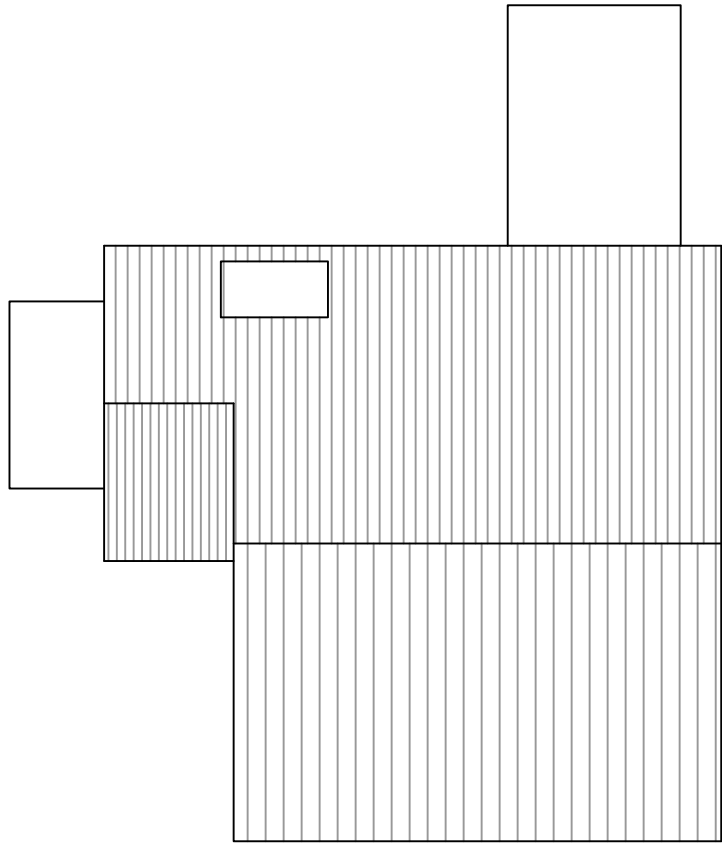

EXISTING ROOF PLAN
SCALE 1:100

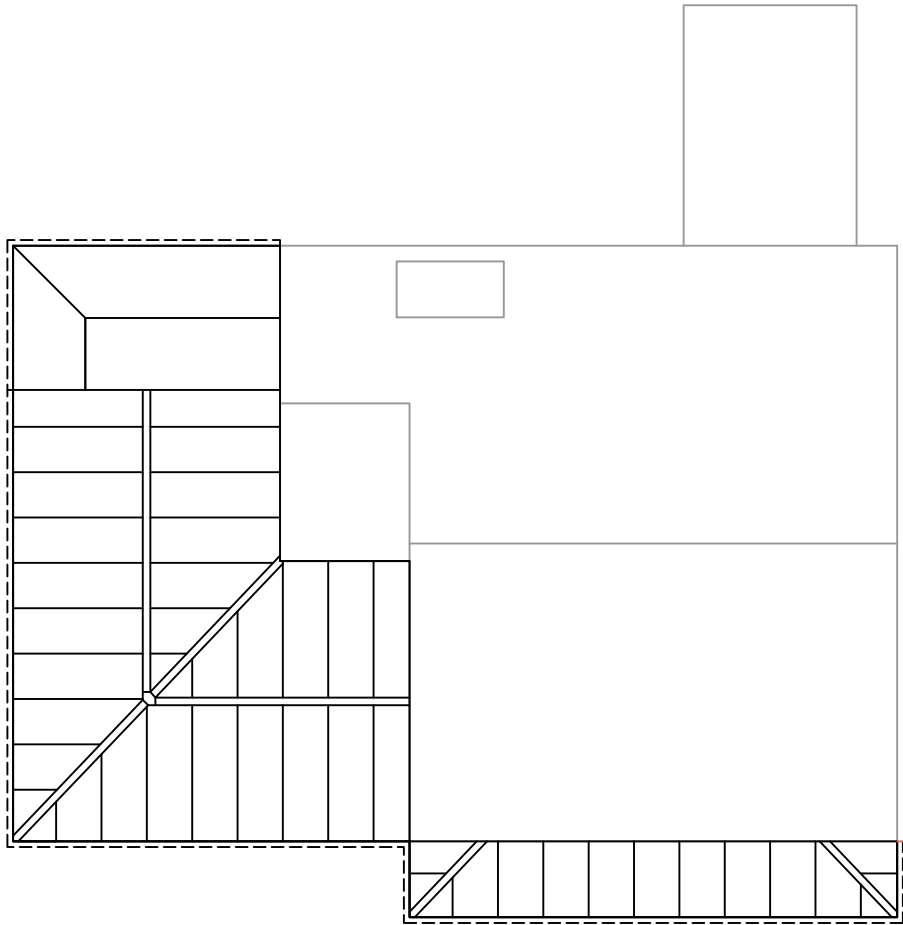

PROPOSED ROOF PLAN
SCALE 1:100

P02	21/01/2026	Roof plan amended	SN
P01	17/09/2025	Initial issue	SN

Rev	Date	Revision Details	Auth
-----	------	------------------	------

NOTES

1. Do not scale, plotted dimensions are to be undertaken as current information. All dimensions are to be checked and confirmed on site prior to any works undertaken by the contractor. Any discrepancies found are to be immediately reported to the consultants, if in doubt please ask.
2. Masterplan Design Ltd have been employed solely for producing Planning / Standard Building Regulations drawings for this project, and will not be held liable for any works conducted on site or elsewhere. Any further services from Masterplan Design Ltd would need to be agreed in writing.
3. This drawing is the copyright of Masterplan Design Ltd and is intended for the sole use of the person named above. It cannot be reproduced without the permission of Masterplan Design Ltd.

DRAWING STAGE

FEASIBILITY	PLANNING	
TENDER	BUILDING REGULATIONS	
CONSTRUCTION	AS BUILT	

Client Name				
Brew x Haus				
Project Address				
80 Queensway				
Project Description				
Proposed Internal Alterations and Shopfront Works to a Deli (E)				
Drawing Title				
Existing and Proposed Roof Plan				
Drawing Number				
2551 - MPD - PLA - DR - 1201				
Revision				
P 02				
Project Ref	Originator	Work Stage	File Type	Drawing Ref
Drawn	Checked	Date	Scale	
SN	RK	Jan 2026	1:100	@ A3

