
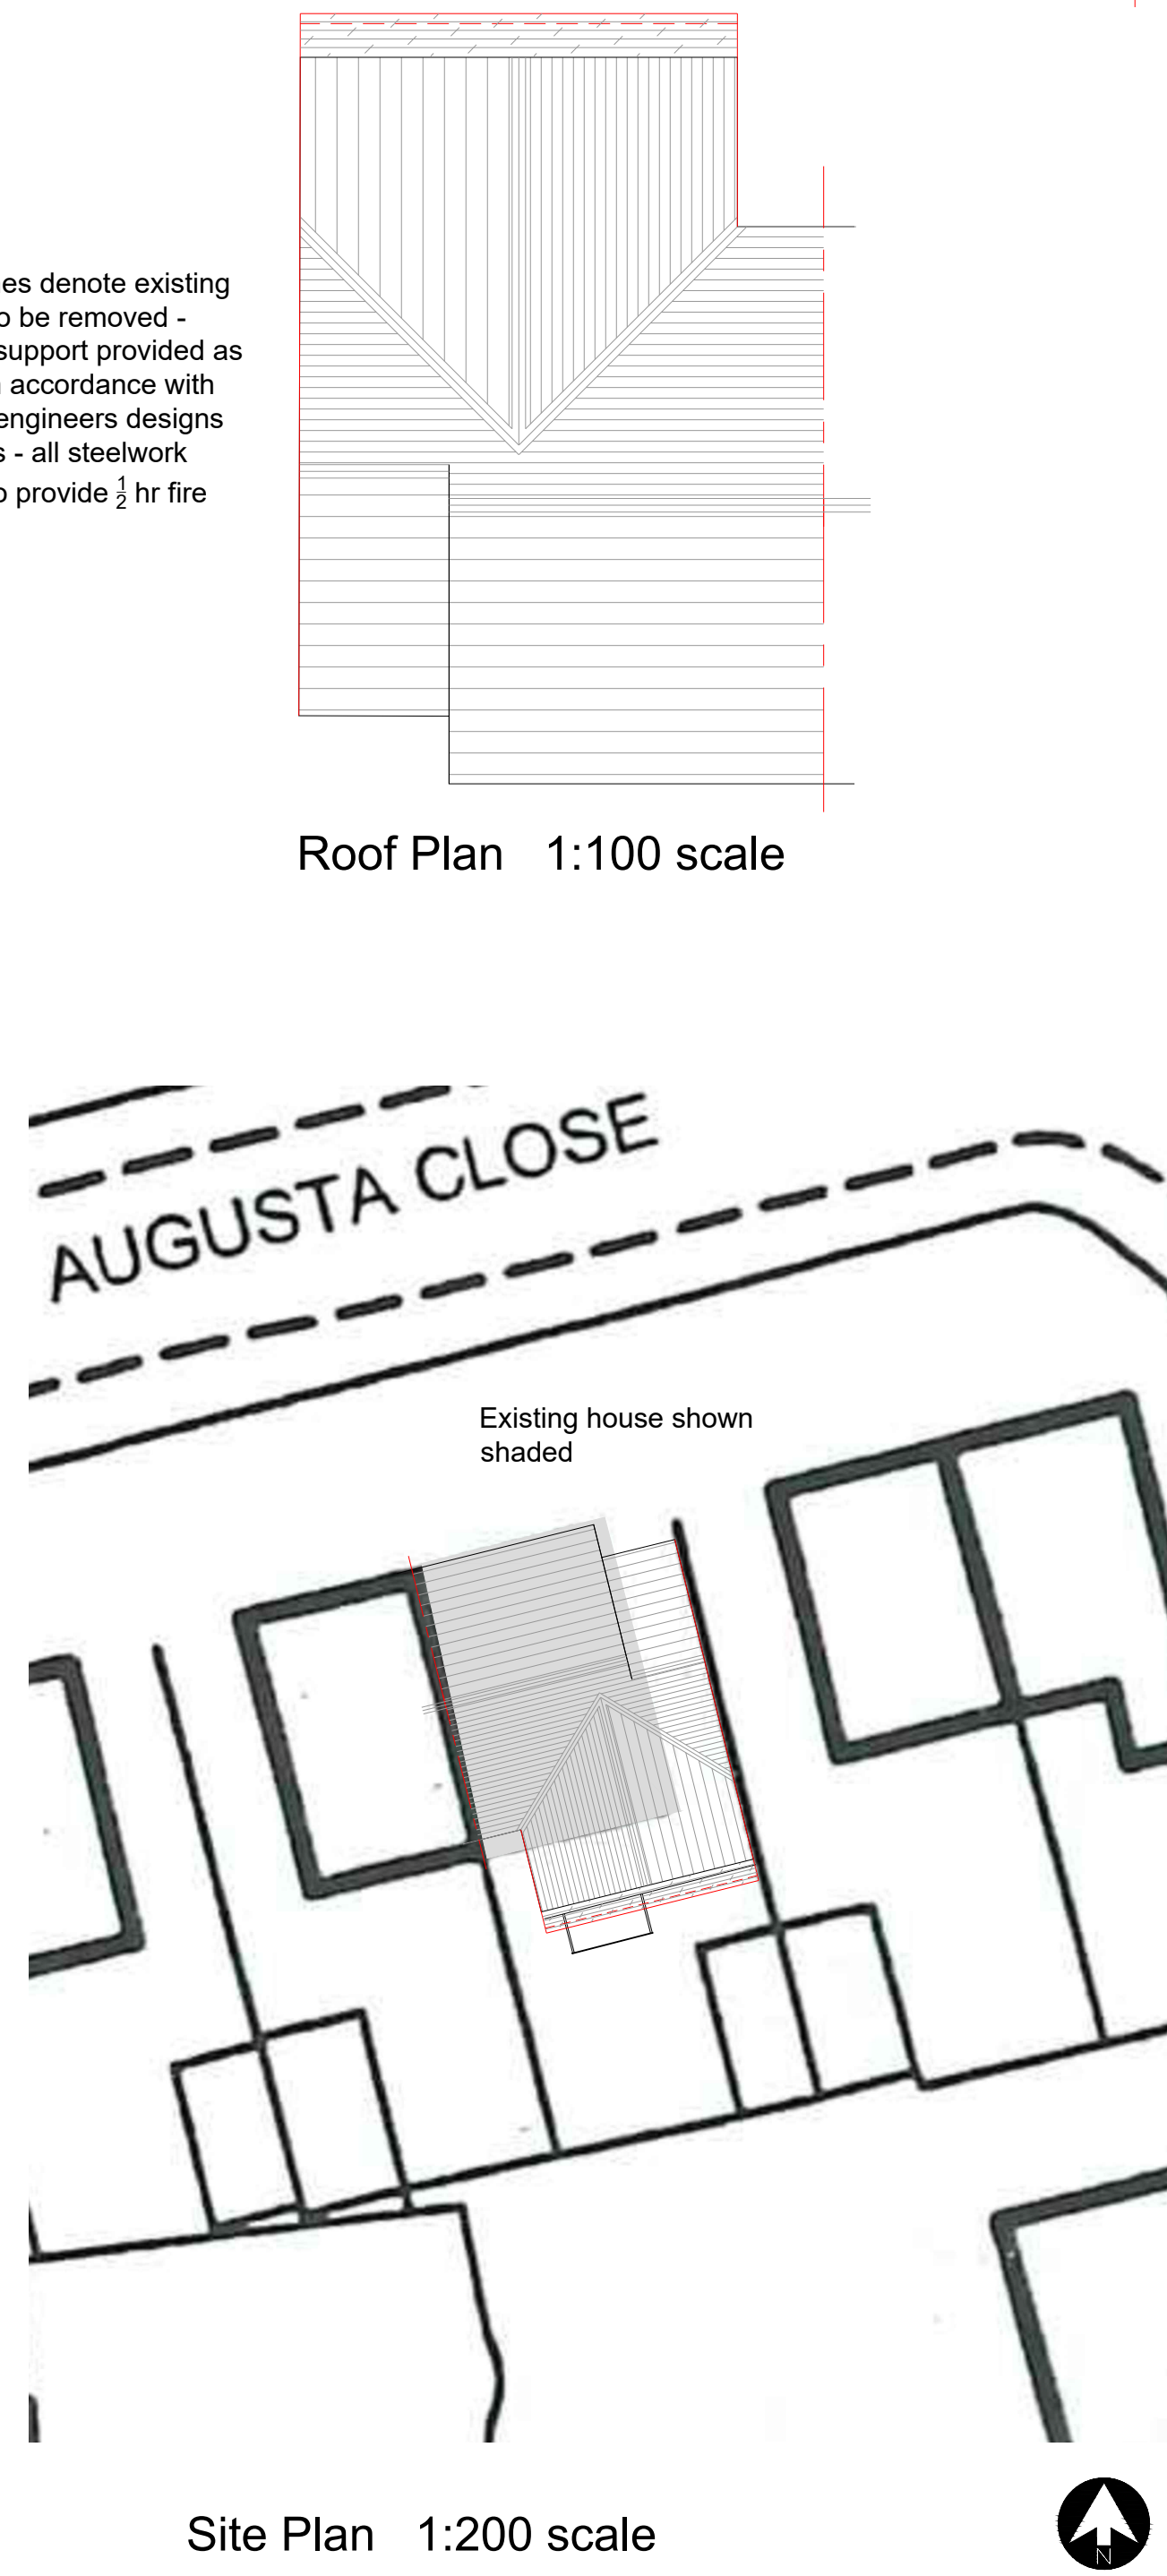
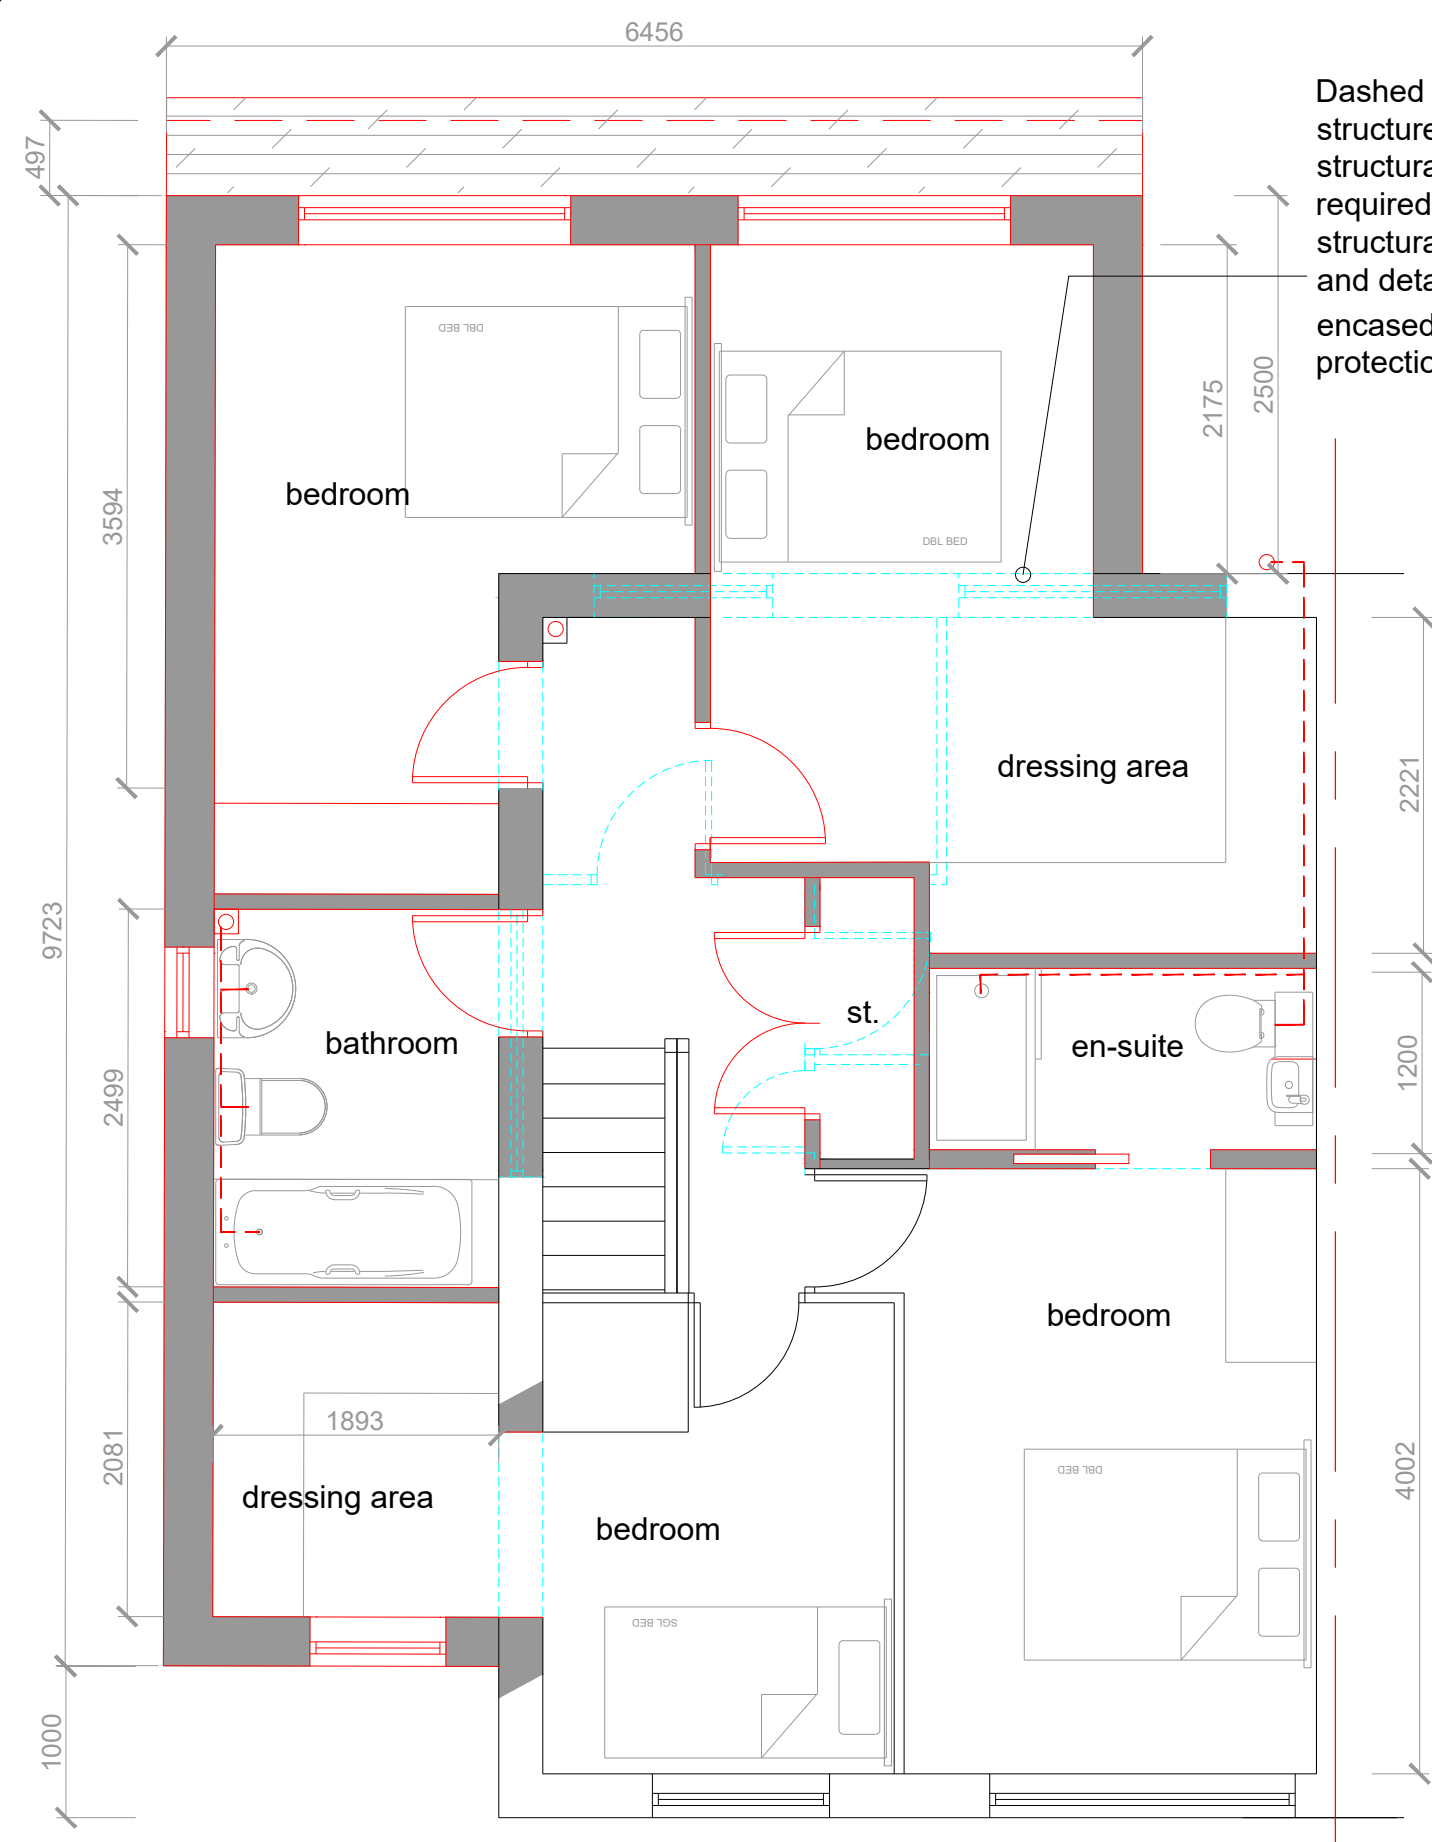
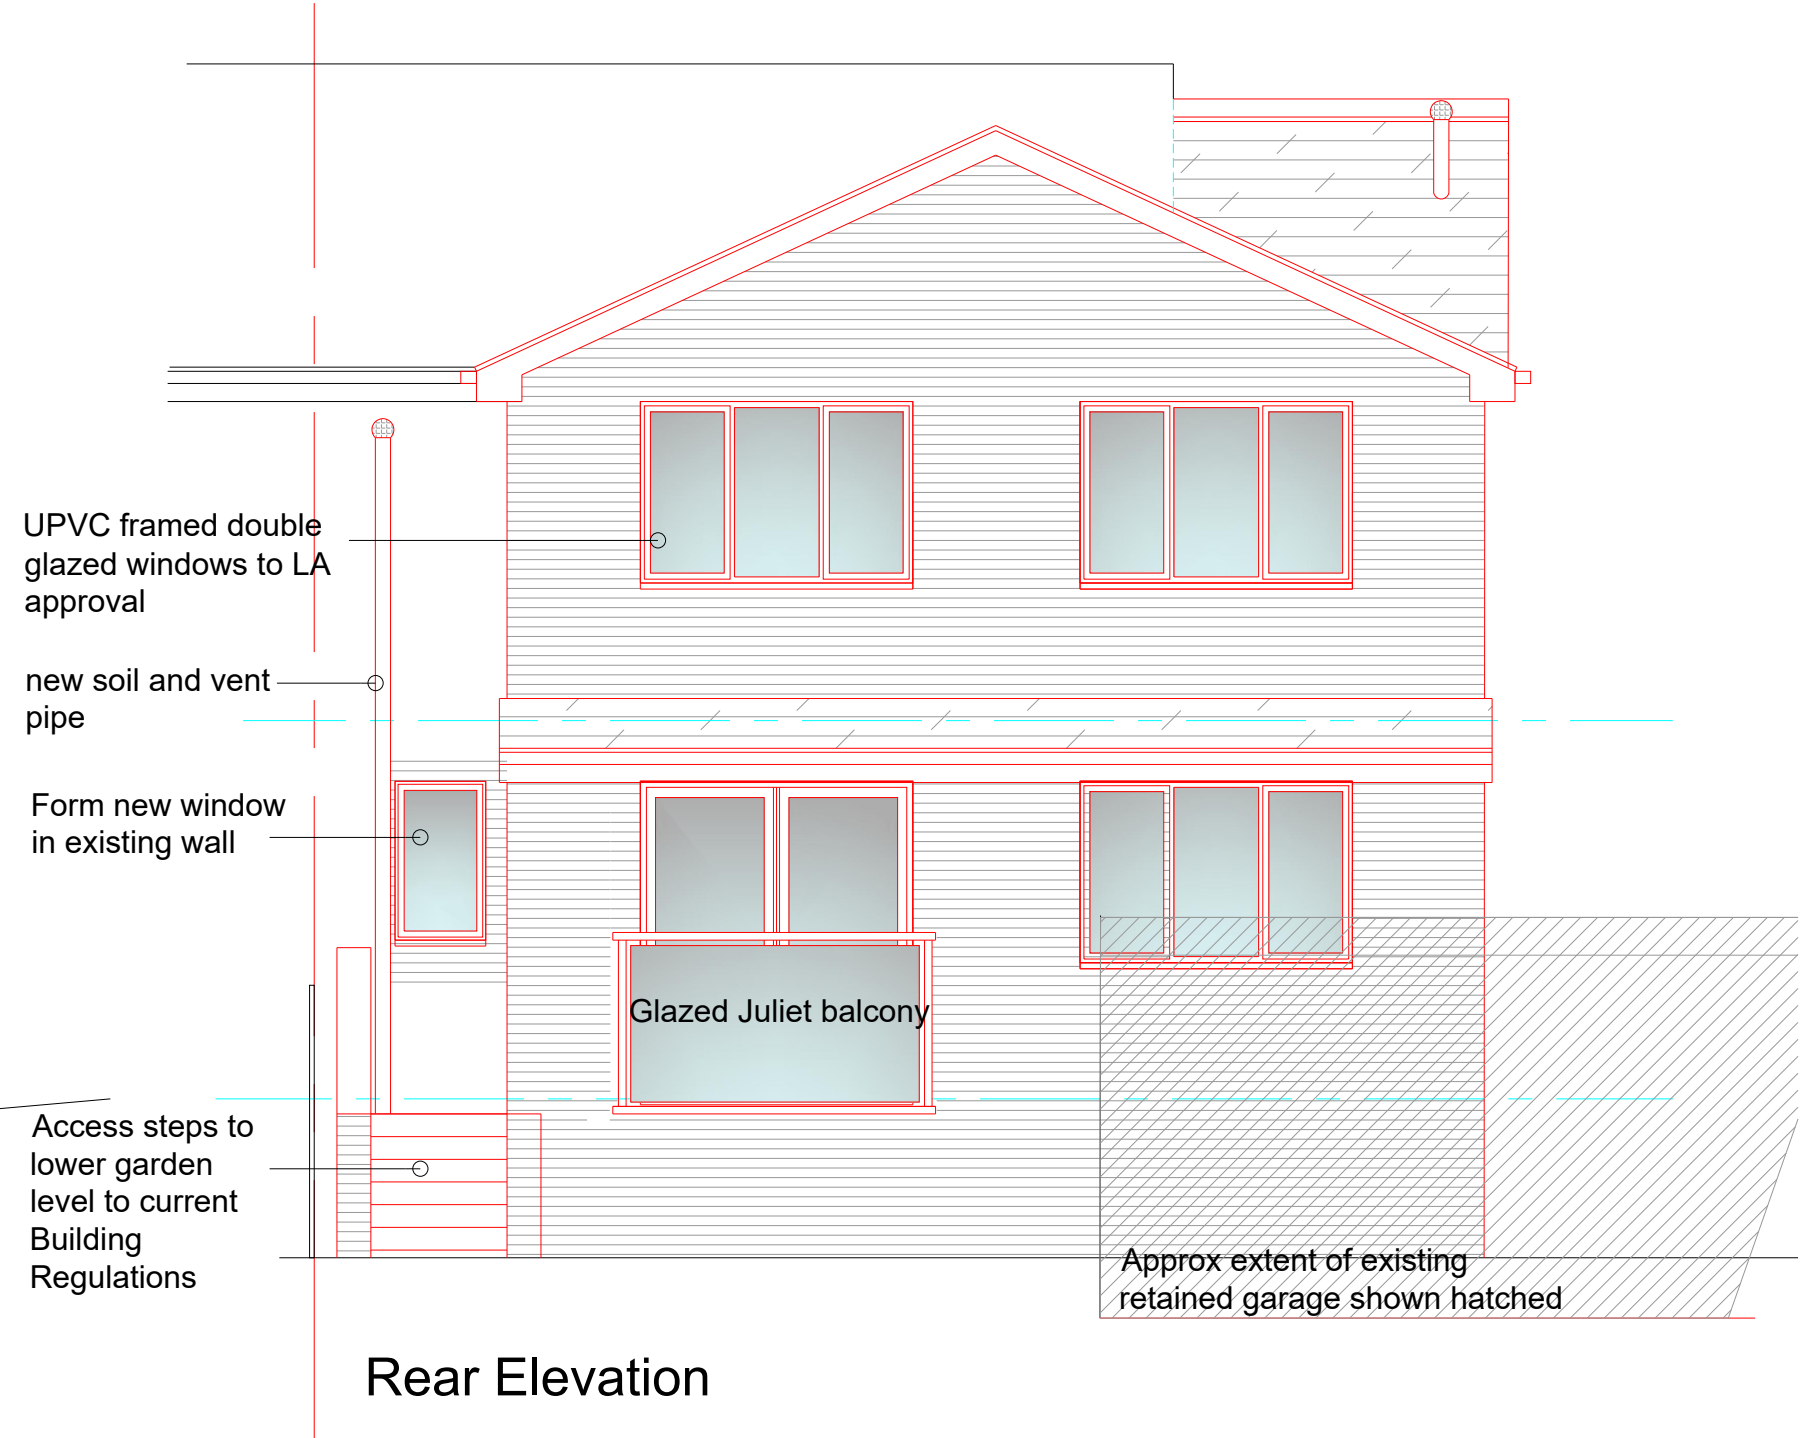
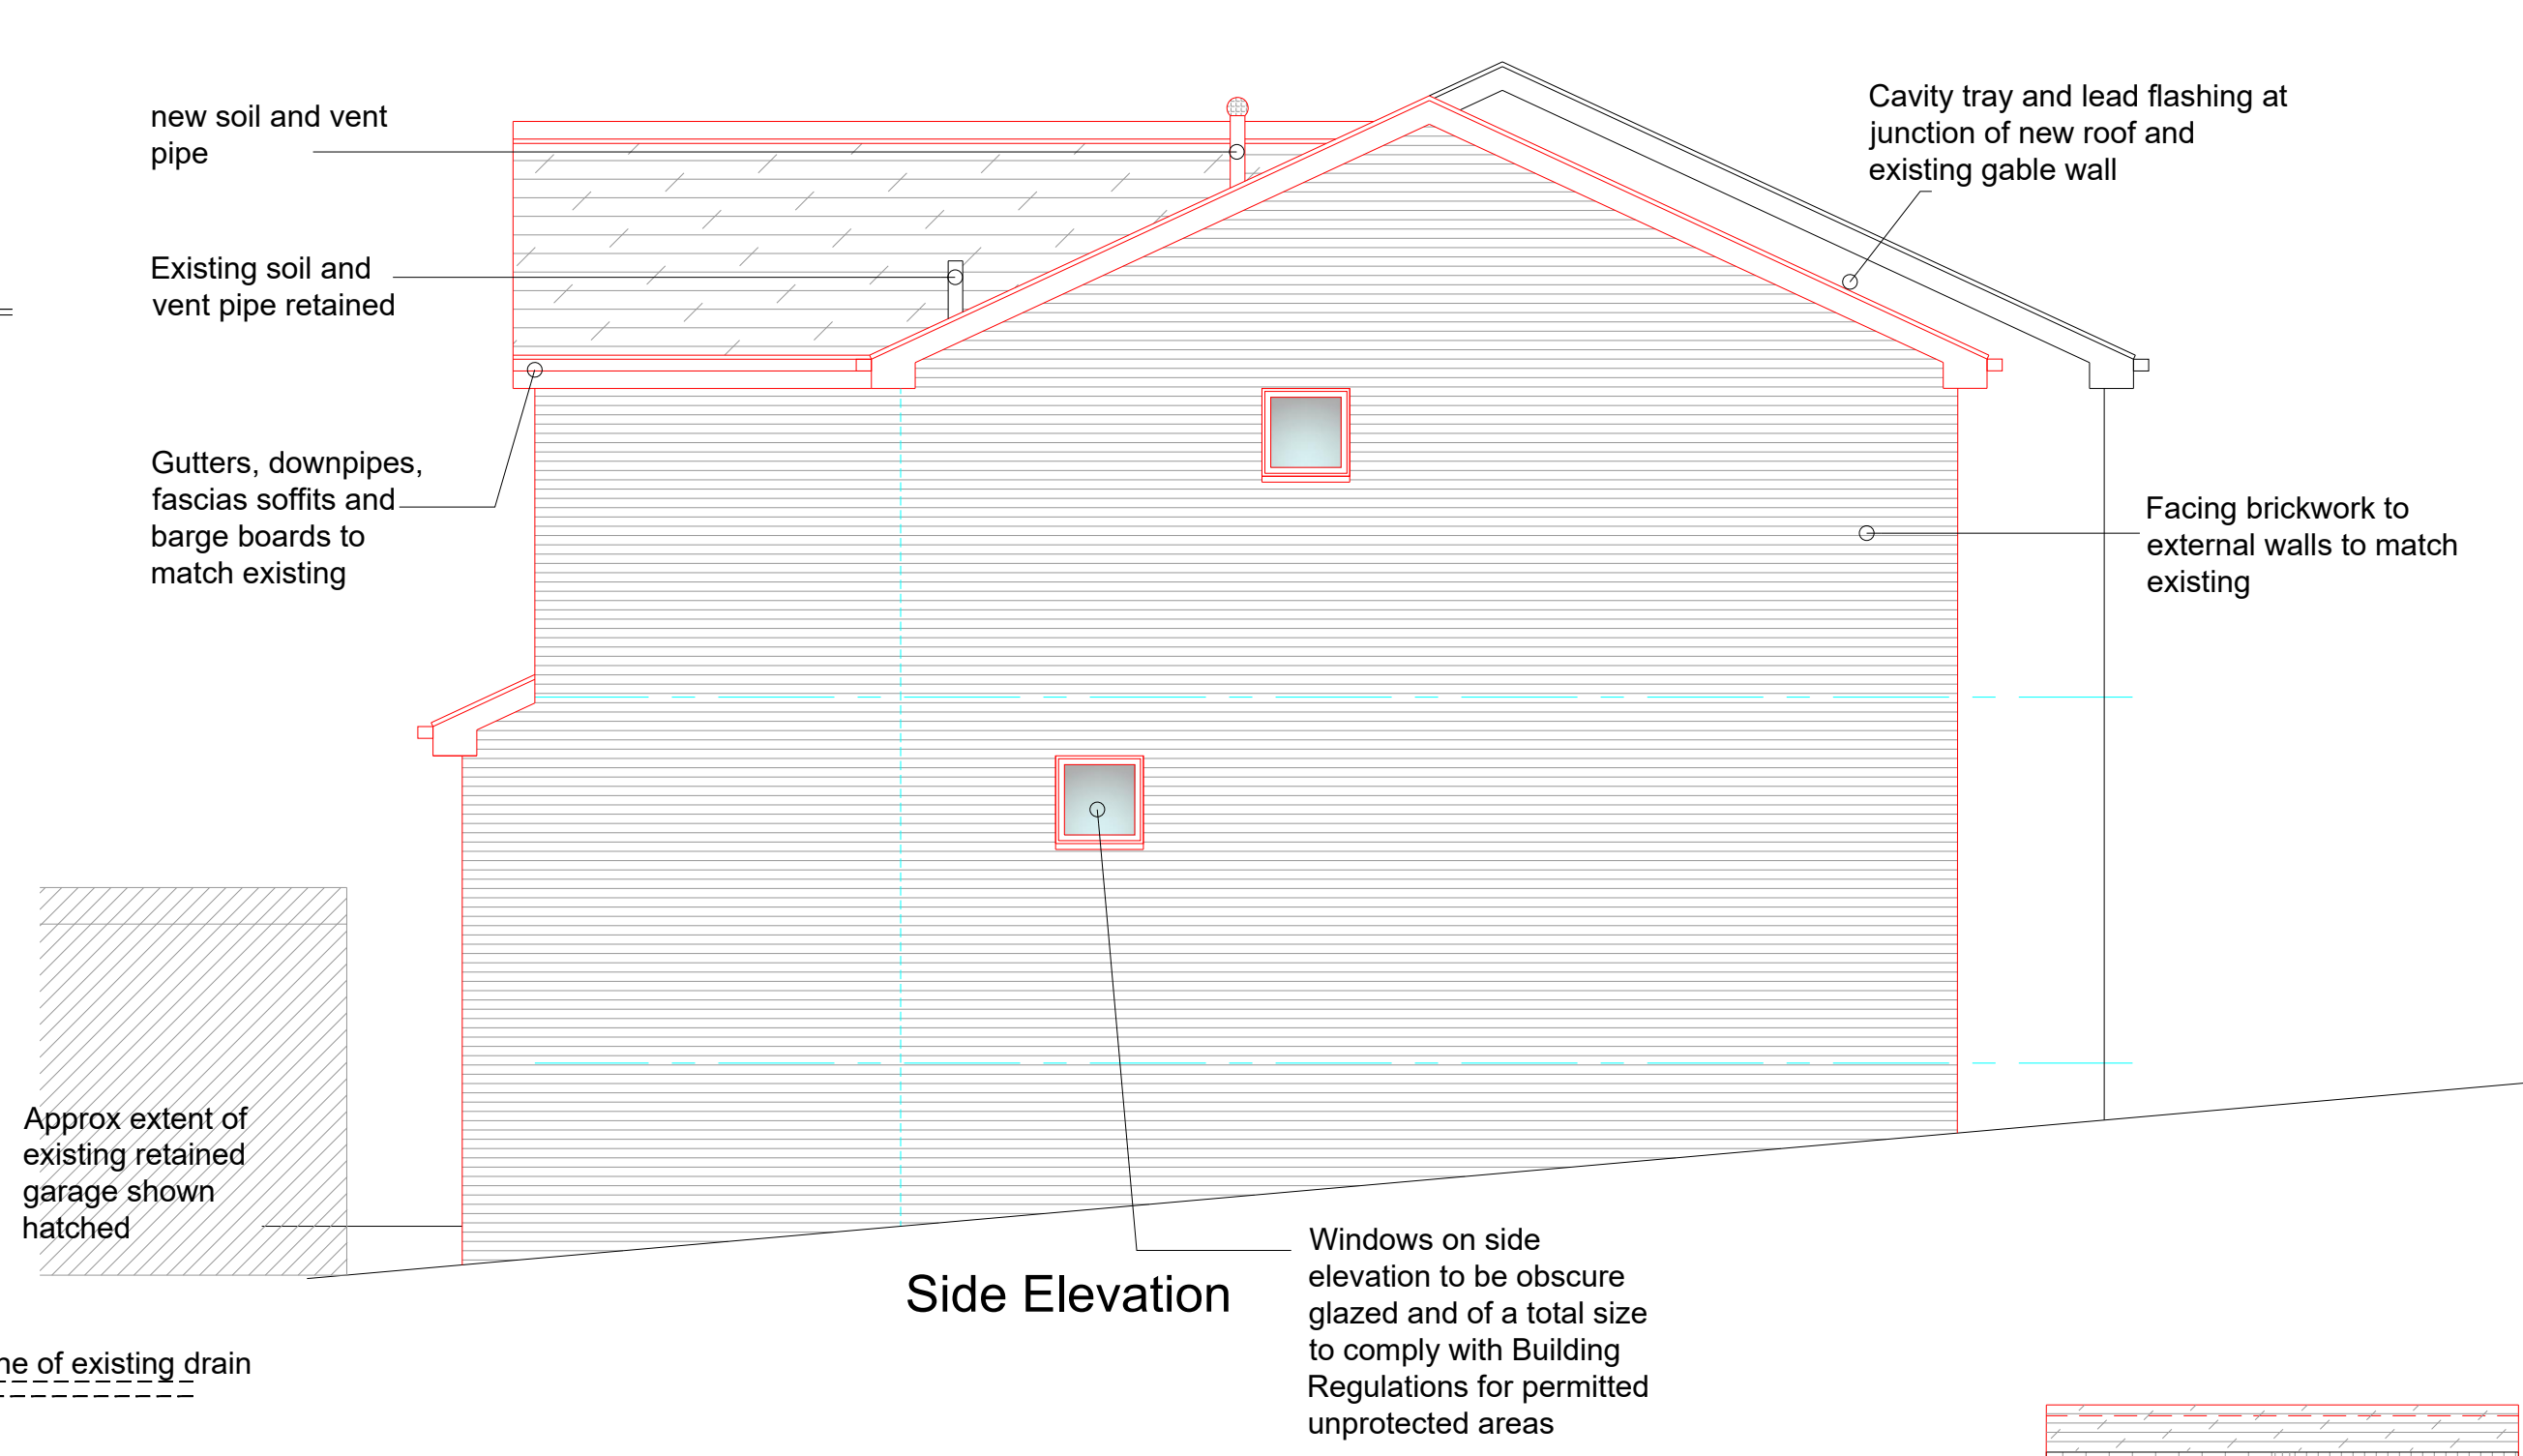


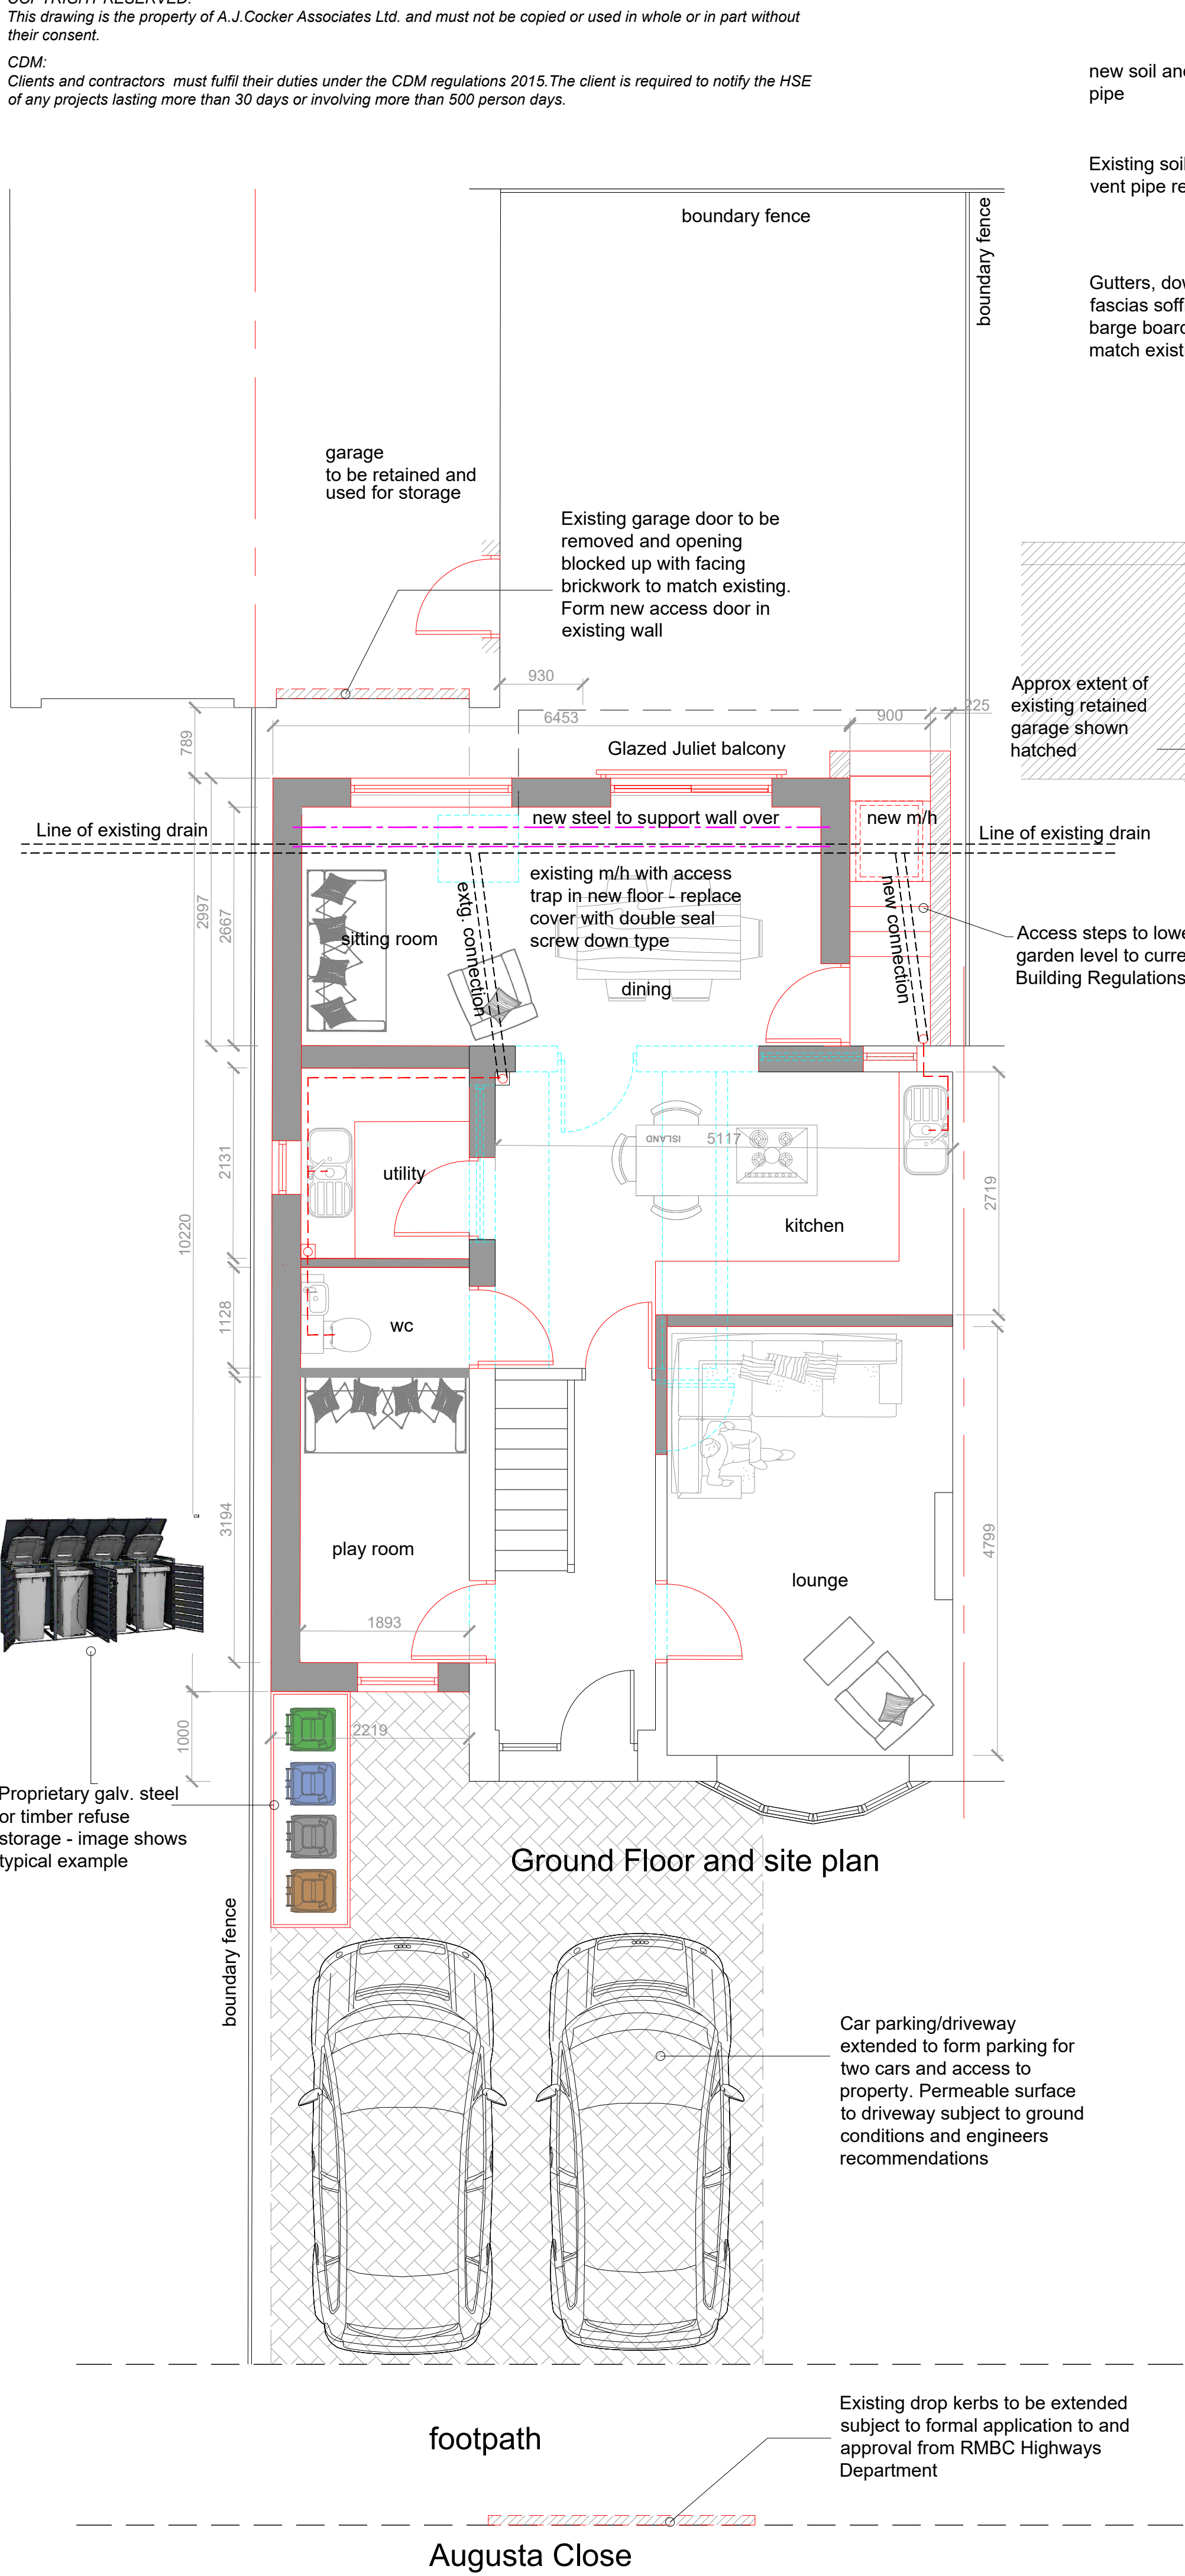

D 19-1-26	GF rear extension enlarged to suit existing drain on site.
C 23-9-25	Privacy screen added to balcony rear elevation
B 18-9-25	Privacy screen added to balcony
A 23-7-25	Client revisions
rev:	date:
	description

AJ COCKER ASSOCIATES
CHARTERED BUILDING SURVEYORS

New Century House
176 Drake Street
Rochdale
OL16 1UP
Tel: 01706 764880
Fax: 01706 764881
www.ajcockerassociates.co.uk
mail@ajcockerassociates.co.uk

RICS
the mark of
property
professionalism
worldwide

Project: 24 Augusta Close, Rochdale.	scale: 1:50/as shown
Proposed	date: July 25
Client: Mr. A.Ali	drawn: NL
	Dwg. Nr. A336-02/D