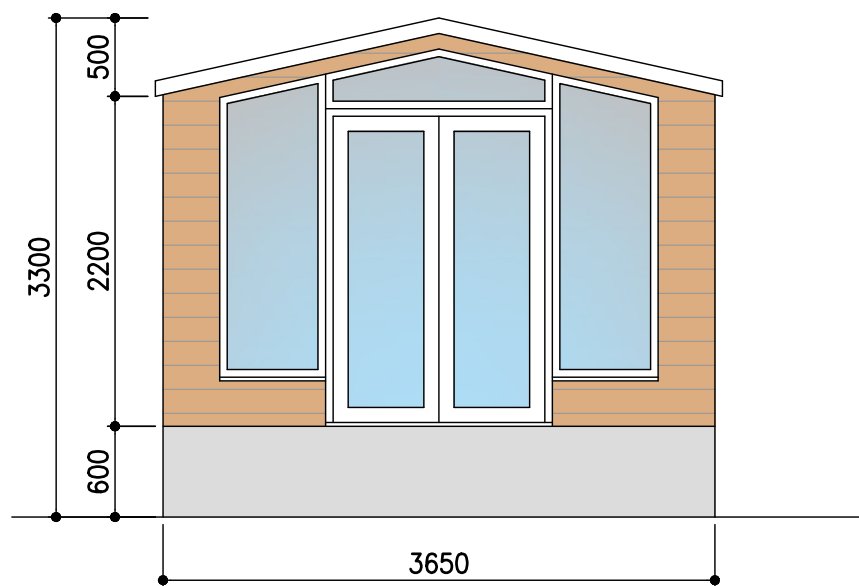


GENERAL NOTES

-
- FLOOR PLAN**
- The floor plan shows a rectangular apartment with overall dimensions of 8500mm in width and 3650mm in depth. The layout includes:
- Front (Left):** A large open living area with a fireplace on the left wall and a large window.
 - Living Area:** A central space containing a dining table with four chairs and a sofa.
 - Kitchen:** Located at the rear left, featuring a sink, stove, and refrigerator.
 - Bathrooms:** Two bathrooms are located at the rear. The rear-left bathroom contains a bathtub, toilet, and sink. The rear-right bathroom contains a toilet, sink, and shower area.
 - Bedrooms:** Two bedrooms are located at the rear. The rear-left bedroom contains a bed and a wardrobe. The rear-right bedroom contains a bed and a wardrobe.
 - Entrance:** A small entrance area with a door leading from the front living area into the main apartment space.
 - Dimensions:** The overall width is 8500mm and the overall depth is 3650mm.
 - Orientation:** The plan is oriented with 'Front' on the left, 'Rear' on the right, 'LHS' (Left Hand Side) at the top, and 'RHS' (Right Hand Side) at the bottom.

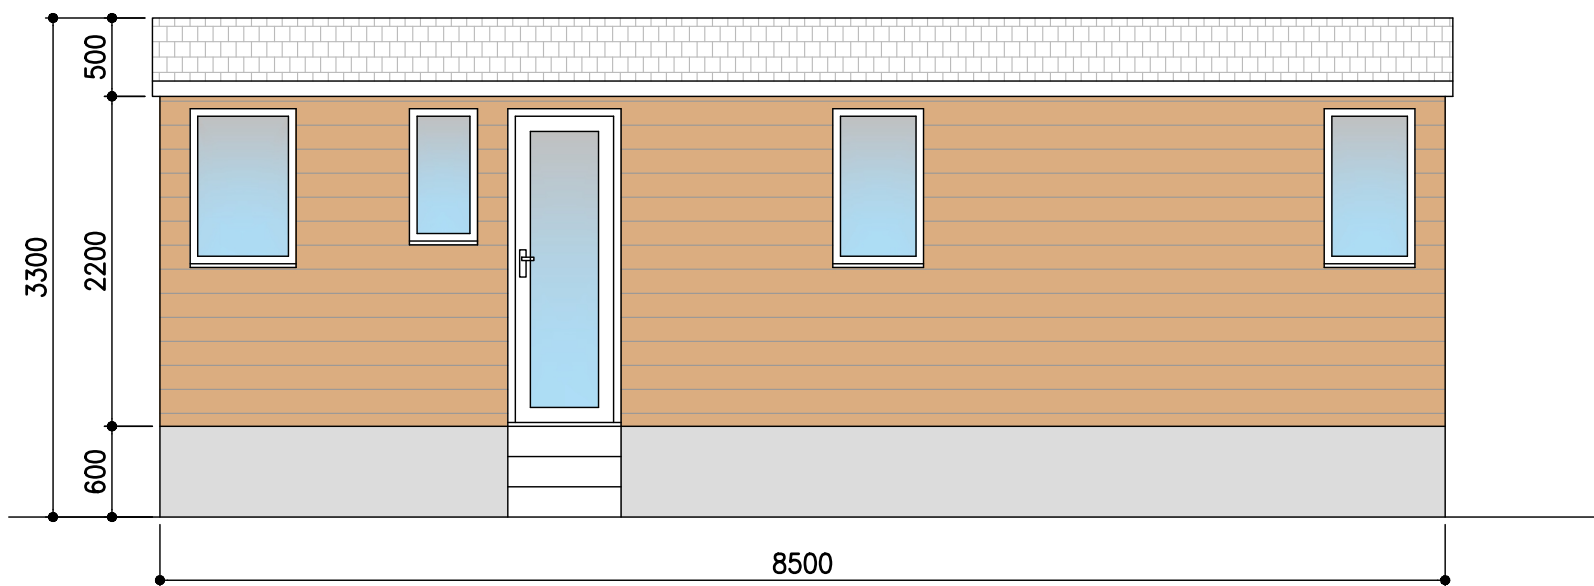
FLOOR PLAN

Scale 1:50 @ A2

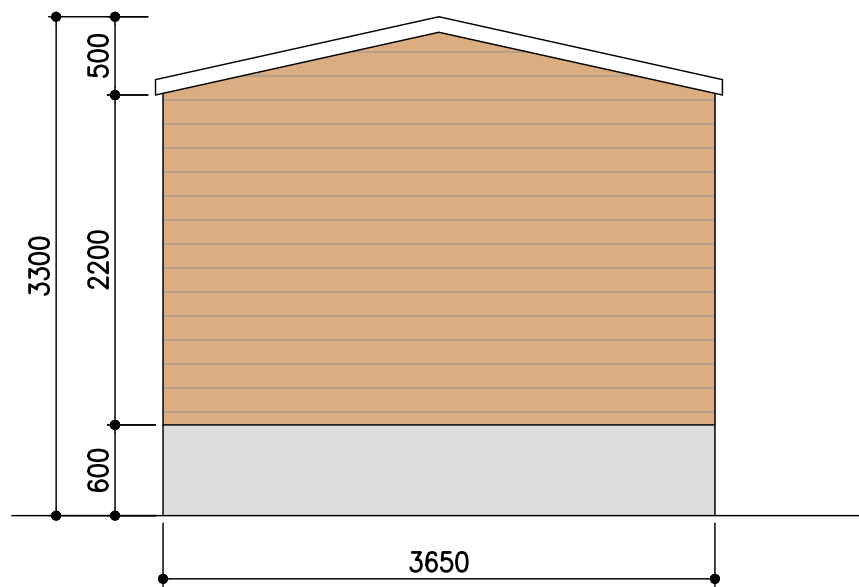


ELEVATION - FRONT

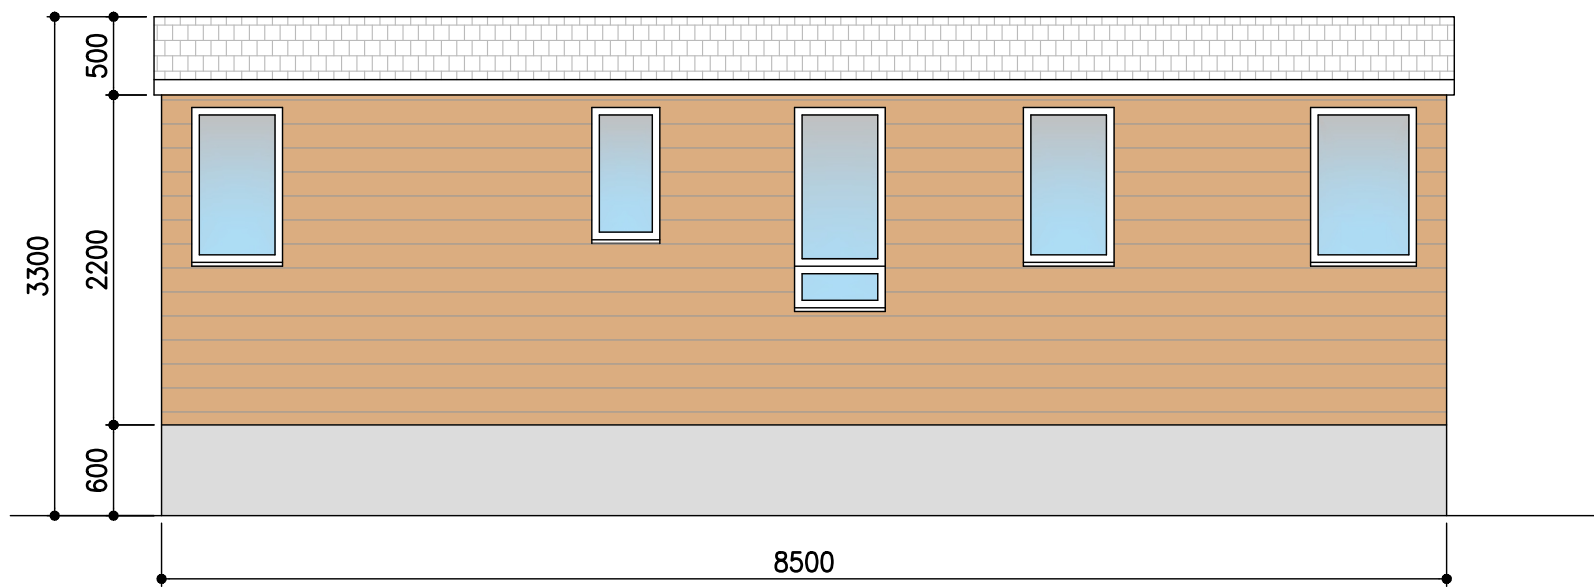
Scale 1:50 @ A2

ELEVATION – RHS

 
Scale 1:50 @ A2

ELEVATION - REAR

Scale 1:50 @ A2

ELEVATION - LHS

Scale 1:50 @ A2



SCALE BAR 1:50

REV	DATE	BY	DETAILS OF REVISION
ARCHITECT / CLIENT			
ROBERT PLANT			
PROJECT			
PIETHORNE VALLEY CAMPSITE HUDDERSFIELD ROAD, NEWHEY ROCHDALE, OL16 3QC			
TITLE			DRAWN BY
STATIC CARAVAN FLOOR PLAN AND ELEVATIONS			JTB
			DATE
			12.01.25
			SCALE
			1:50 @ A1
DRAWING NO.			REVISION
HC-25611-(60)-004			—
HEALEY CONSULTING Brunel House 63 Dale Street Minrow Rochdale OL16 3NJ Tel: 01706 343961 Fax: 01706 343981 email: office@healeyconsulting.co.uk copyright: Healey Consulting  HEALEY consulting structural engineering consultants			