


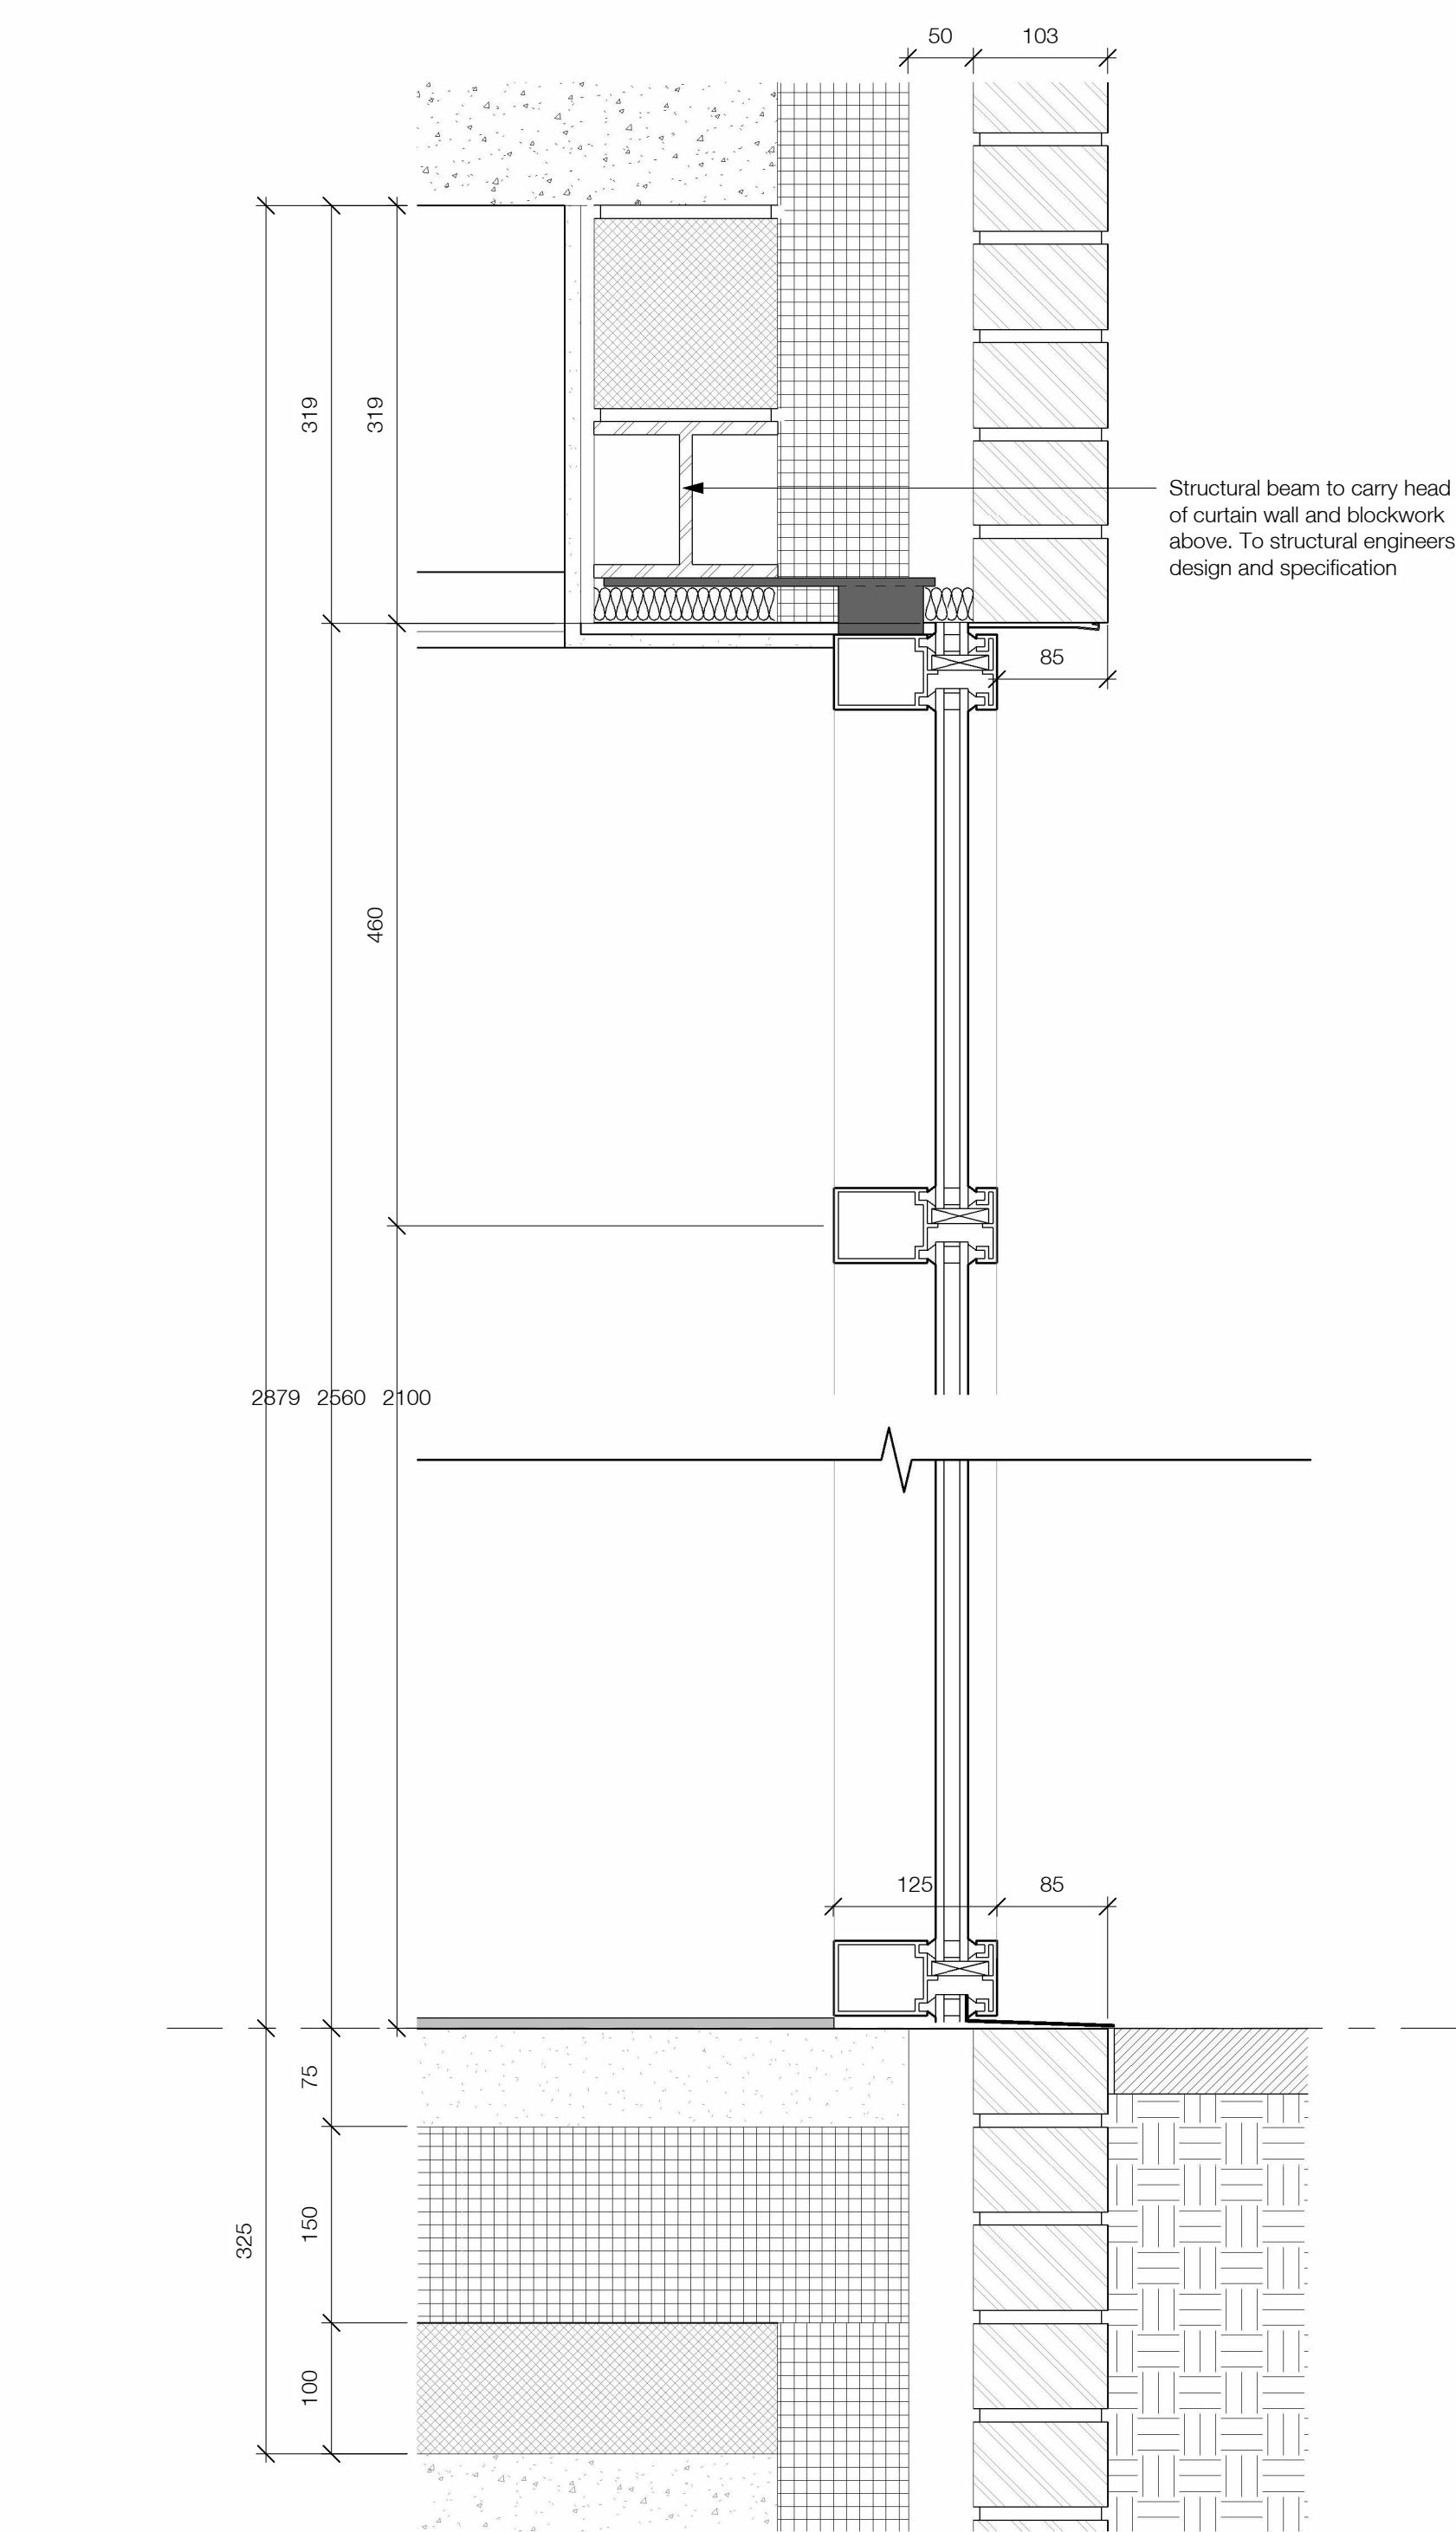

The use of this data by the recipient acts as an agreement of the following statements. Do not use this data if you do not agree with any of the following statements:-

Ryder Architecture has co-ordinated relevant information received from third parties, but are not responsible for the content of the information received from others.


The controlled version of this drawing should be viewed in DWF or PDF format not DWG or other formats. All prints of this drawing must be made in full colour.

Where this drawing has been based upon Ordnance Survey data. Reproduction of this drawing in whole or in part is prohibited without the prior permission of Ordnance Survey.

Do not scale the drawing. Use figured dimensions in all cases. Check all dimensions on site. Report any discrepancies in writing to Ryder before proceeding.



To be read in conjunction with drawings: 3601, 3602, 3603 and 6300, 6310, 6311.

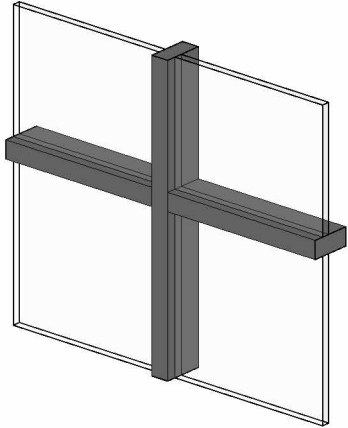

RAL 7038

P2	RAL Colour Reference Updated in line with planner's comments.	DSM	AAL	23/01/26
P1	Issued for review and comment	SLI	AAL	15/12/25
Rev	Description	Drawn	Checked	Date
Suitability				

For Review and Comment

Project
PossAbilities
Wuerdle Street
Halifax Road, Rochdale, OL12 9QD

Drawing
Ground Floor - Rear Elevation - Curtain Wall Profile Section

Drawing Number	Project ID	Origin.	Funt.	Spatial	Form	Disc.	Number
POSWD	- RYD - 00	- 00	- DR	- A	- 6311		

Project Number	Scale at	A3	Status	Revision
10745:01	1 : 5		DR	P2

1 Ground Floor - Rear Elevation - Curtain Wall Profile Section